



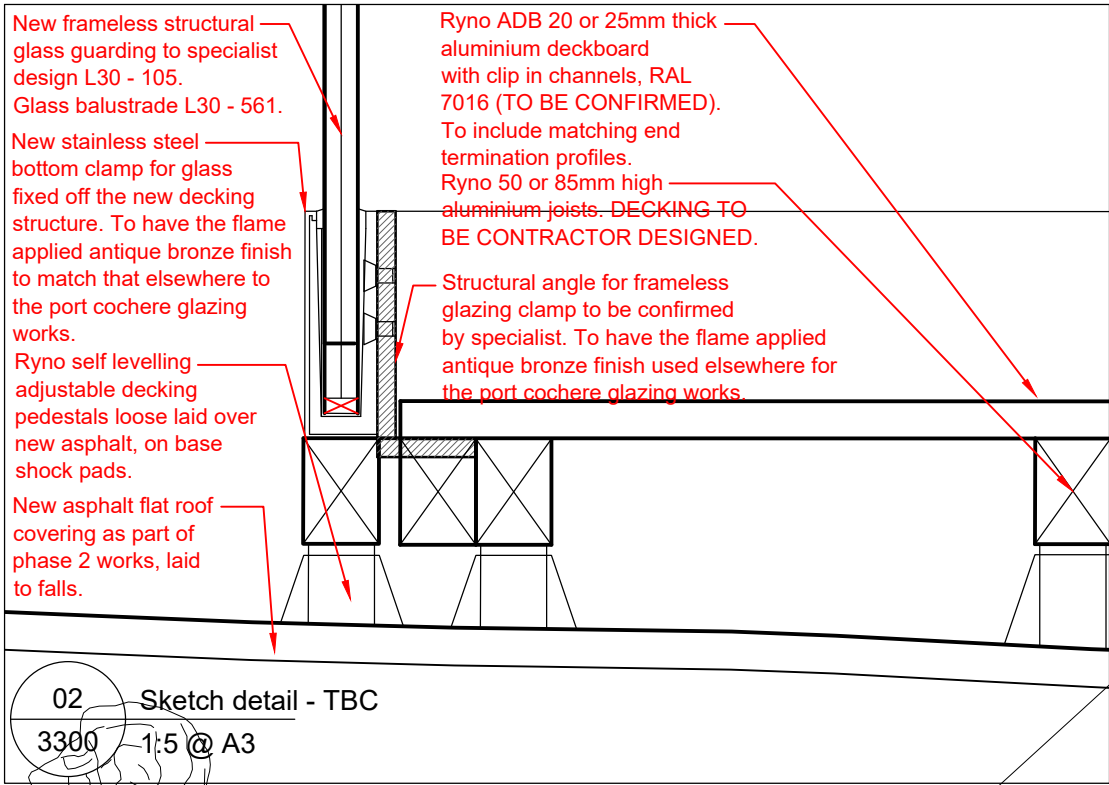

02 Sketch detail - TBC
3300 1:5 @ A3

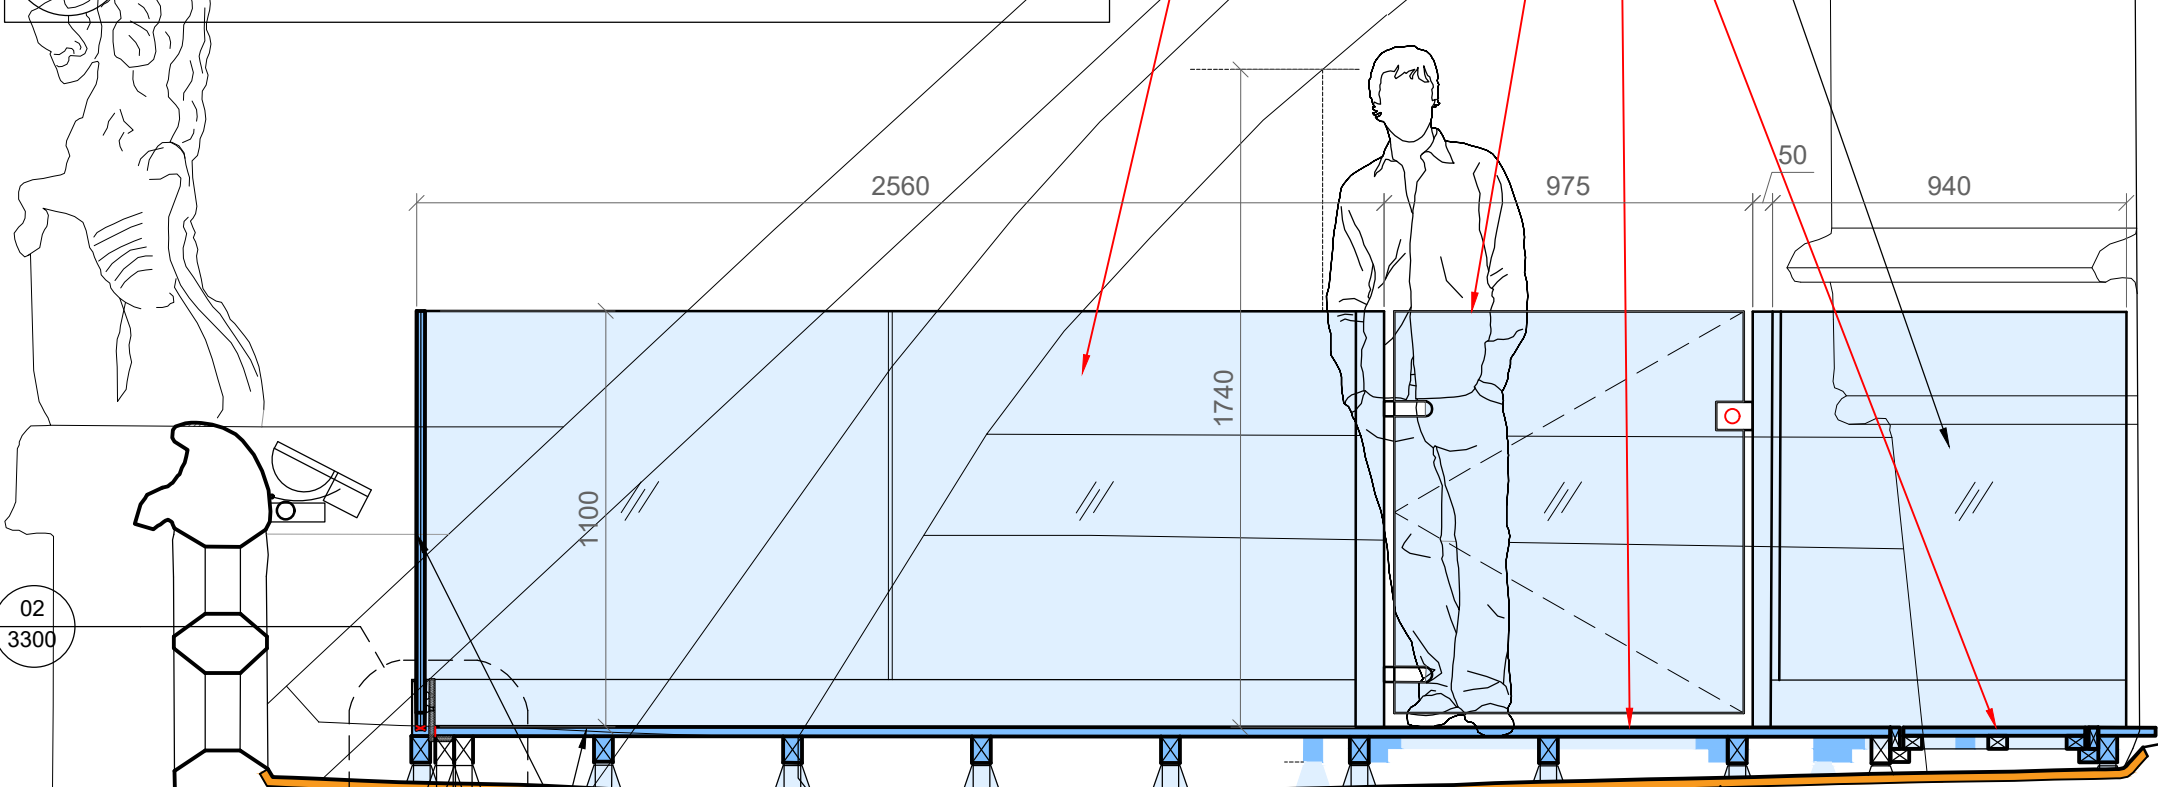

02
3300

New glass guarding at 1.1m height set inboard from existing stone parapet.

New aluminium decking and joists laid level using adjustable pedestals on top of new asphalt water proofing.

New 2 coat 20mm thick asphalt flat roof to falls. To be reviewed on strip out of existing - try to improve build up by re-laying at lower level to improve abutment at parapets.

01 Section
3300 1:20 @ A3

GENERAL NOTES

The existing building measured survey has been undertaken by Salford Archaeology and all reference to this information is referenced directly from the associated drawings.


KEY: Hatches

Coloured areas of hatch on interior elevations indicate proposed fixtures, fittings or built fabric, proposed to be inserted, as below:

- (Light Blue) - Proposed to be added, viewed in elevation.
- (Dark Blue) - Proposed to be added cut through by plane of view.
- (No Hatch) - Existing structure cut through by plane of view

KEY: Annotation

- 60 minute fire rated compartment enclosure
- Items conducted during phase 2, within phase 3 budget

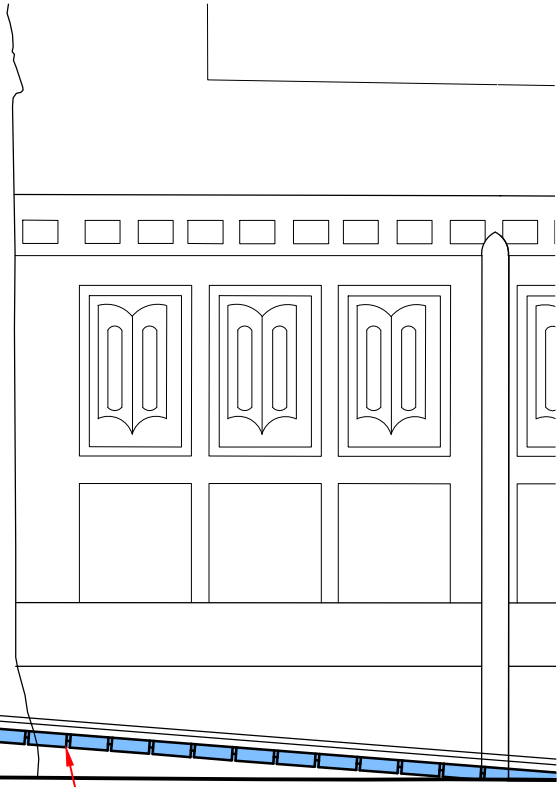

0 200 400 1000

Scale 1:20 mm

Notes 1. Any dwg format drawing is to be read in conjunction with and at the scale of the accompanying pdf. 2. Where colours other than black or grey are used, the drawing must be plotted in colour. 3. For status 'C' (Construction) drawings all dimensions are to be checked on site by the contractor, scaling is for Local Authority purposes only. 4. Unless otherwise indicated, all dimensions are in millimeters. 5. All information on this drawing is to be read in conjunction with the relevant Donald Insall Associates specification and trade contractors' drawings and information by specialists. 6. In the event of any discrepancy, please contact us immediately. 7. This drawing may contain survey information by others and is to be used solely for the purposes for which it was issued. 8. These are uncontrolled documents issued for information purposes only. If you have any queries regarding the drawings, please contact DIA immediately. 9. Please note DIA cannot be held responsible for any errors arising from changes made to an uncontrolled dwg file.	Status codes S0 Work in Progress S1 Suitable for Co-ordination S2 Suitable for Information S3 Suitable for Review & Comment S4 Suitable for Stage Approval A1,A2,A3, An etc. Approved and accepted as stage complete B1,B2,B3, Bn etc. Partially signed off: with minor comments from the Client CR Construction Record	D1 Suitable for Costing D2 Suitable for Tender D3 Suitable for Contractor Design D4 Suitable for Manufacture/Procurement	<table><tr><td>P06</td><td>23-05-23</td><td>SXG</td><td></td><td></td><td>Notes added; dims added; sketch detail added; hatches to be screw down; ramp details added</td></tr><tr><td>P05</td><td>17-03-23</td><td>SXG</td><td></td><td></td><td>NBS clauses added.</td></tr><tr><td>P04</td><td>13-02-23</td><td>CZS</td><td>ARF</td><td></td><td>For construction</td></tr><tr><td>P03</td><td>11-01-23</td><td>CZS</td><td>ARF</td><td></td><td>For Pre App</td></tr><tr><td>P02</td><td>25-10-22</td><td>CZS</td><td>ARF</td><td></td><td>Access hatches and gates added</td></tr><tr><td>P01</td><td>23-09-22</td><td>CZS</td><td>ARF</td><td></td><td>Initial issue</td></tr><tr><td>Rev</td><td>Date</td><td>Dwn</td><td>Auth</td><td>Revision</td><td></td></tr></table>	P06	23-05-23	SXG			Notes added; dims added; sketch detail added; hatches to be screw down; ramp details added	P05	17-03-23	SXG			NBS clauses added.	P04	13-02-23	CZS	ARF		For construction	P03	11-01-23	CZS	ARF		For Pre App	P02	25-10-22	CZS	ARF		Access hatches and gates added	P01	23-09-22	CZS	ARF		Initial issue	Rev	Date	Dwn	Auth	Revision		Donald Insall Associates <i>Chartered Architects and Historic Building Consultants</i> Rochdale Town Hall for Rochdale Development Agency Phase Three Porte Cochere Balcony Section	Bridgegate House, 5 Bridge Place, Chester CH1 1SA (+44) 01244 350 063 chester@insall-architects.co.uk Scale A3@ 20 Status D1 Purpose of issue For cosntruction File Name RTH.06 - DIA - ZZ - ZZ - DR - A - 3300 Project Originator Volume Level Type Role Number Revision	P06
P06	23-05-23	SXG			Notes added; dims added; sketch detail added; hatches to be screw down; ramp details added	
P05	17-03-23	SXG			NBS clauses added.	
P04	13-02-23	CZS	ARF		For construction	
P03	11-01-23	CZS	ARF		For Pre App	
P02	25-10-22	CZS	ARF		Access hatches and gates added	
P01	23-09-22	CZS	ARF		Initial issue	
Rev	Date	Dwn	Auth	Revision	