




SECTION THROUGH SITE 1.  
1 : 100

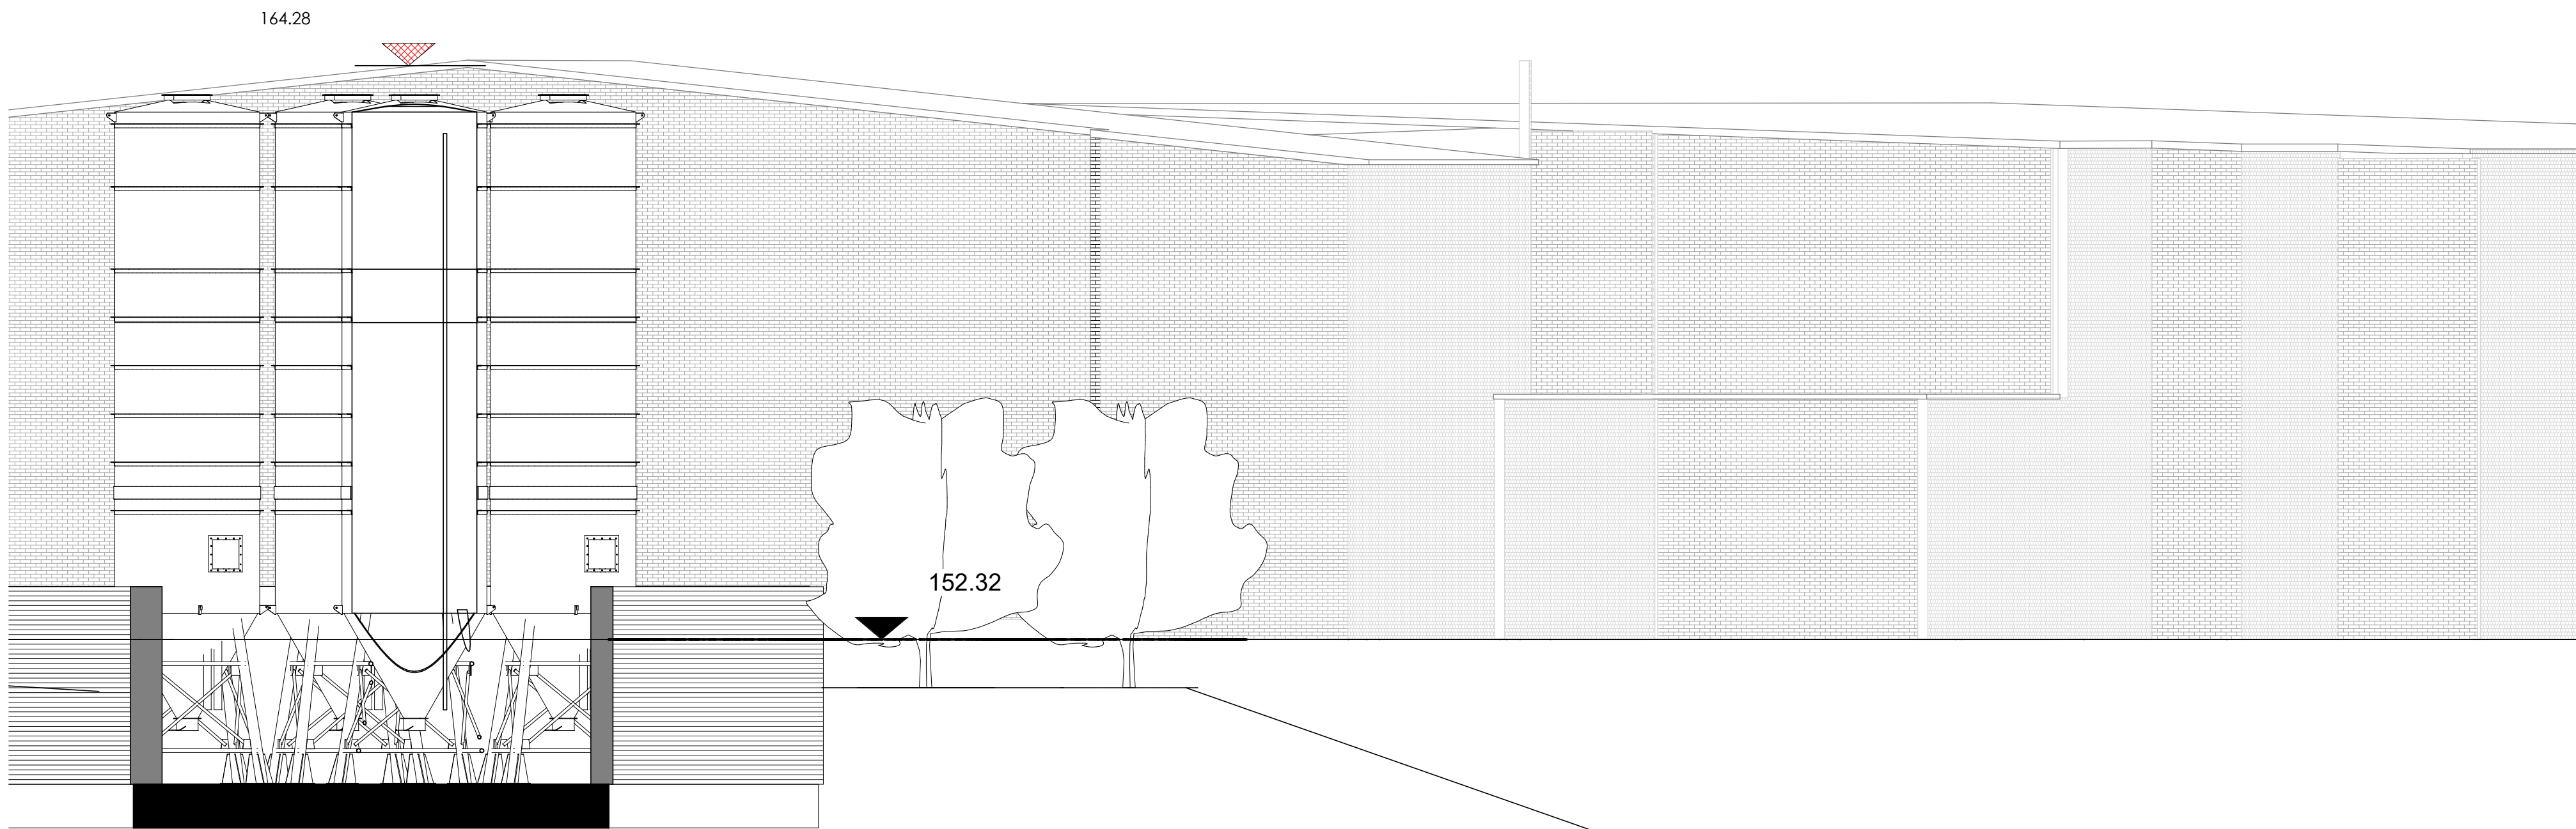


SECTION THROUGH SITE 1. Copy 1  
1 : 100

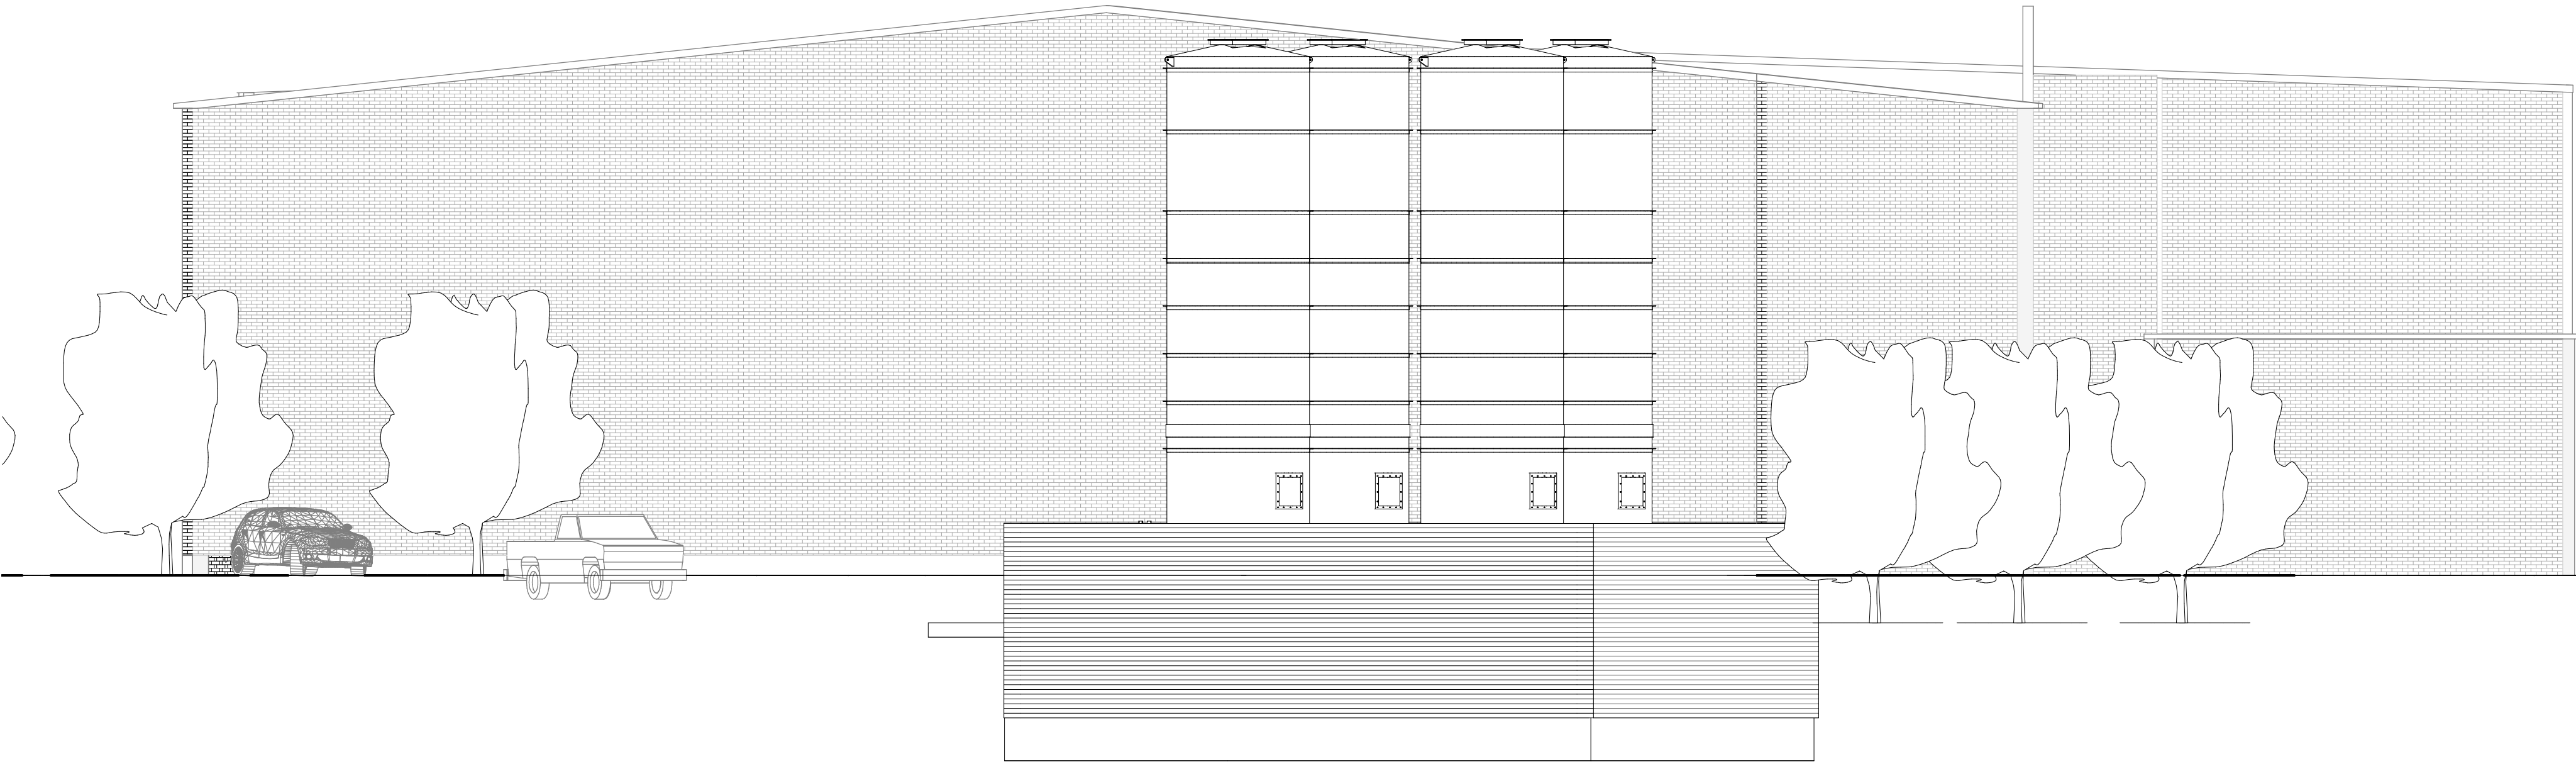

ELEVATION TO OFFICES  
1 : 100

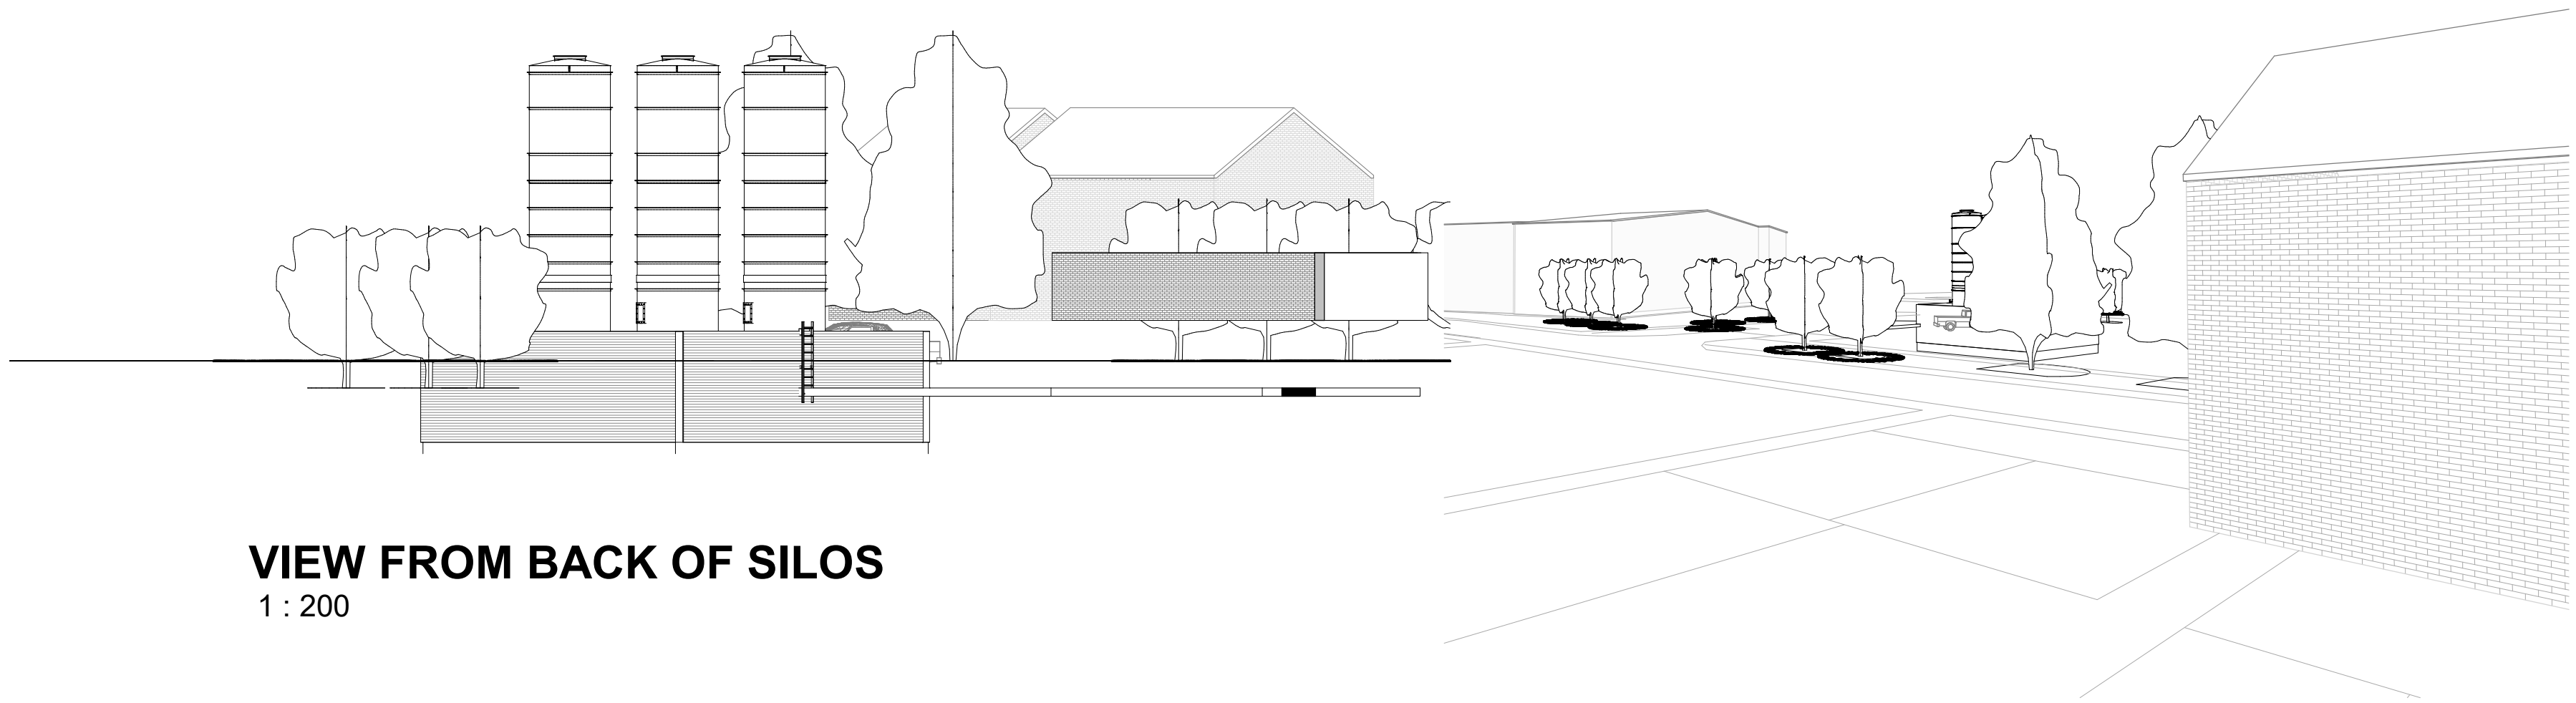


VIEW FROM BACK OF SILOS  
1 : 200

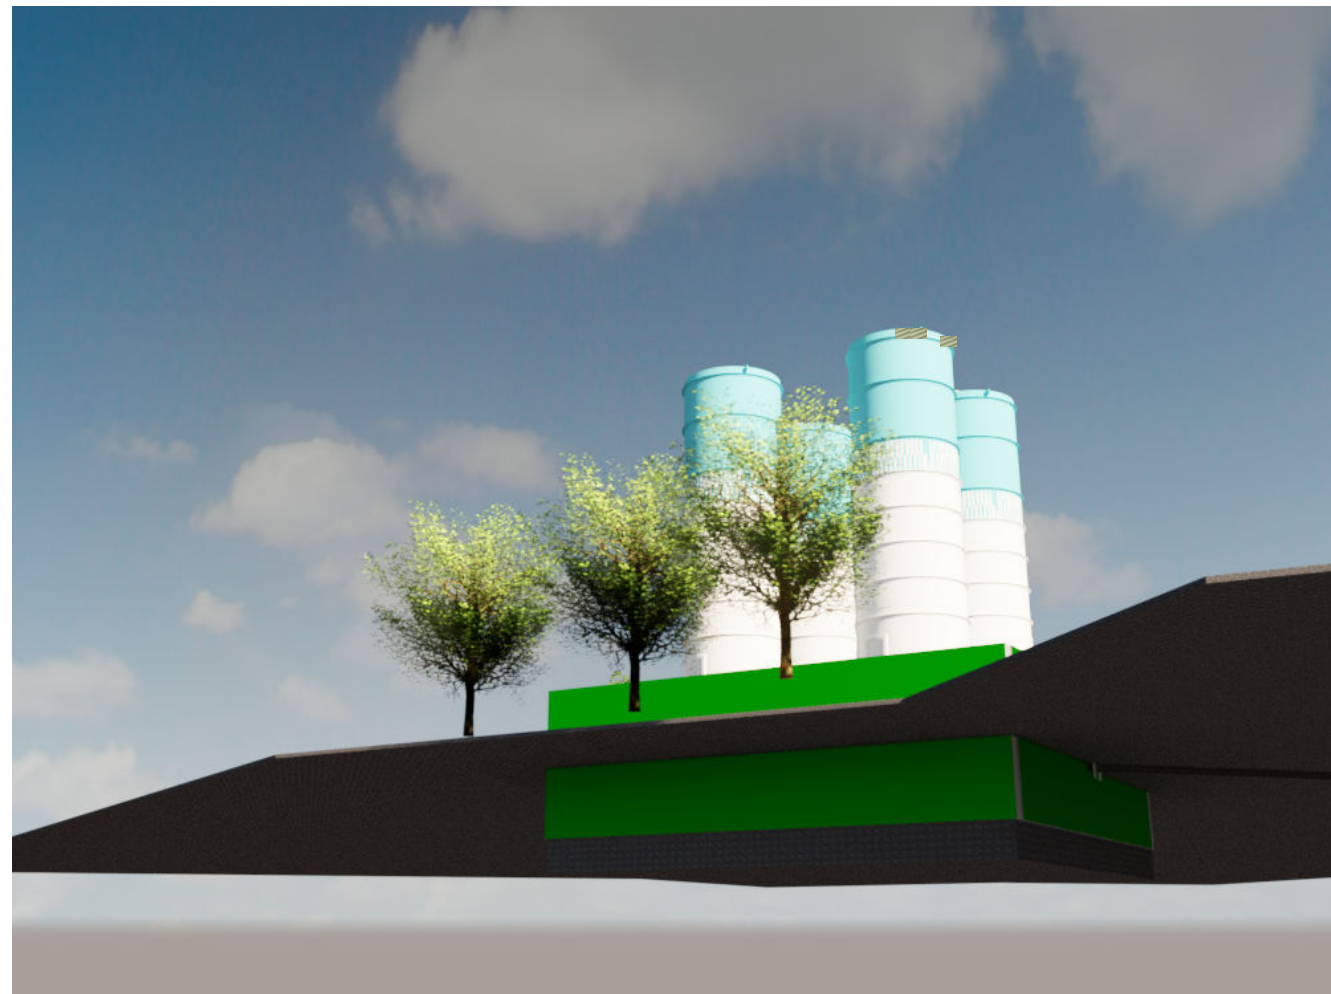

VIEW FROM LIDL BELOW



VIEW FROM RESIDENTIAL HOUSES

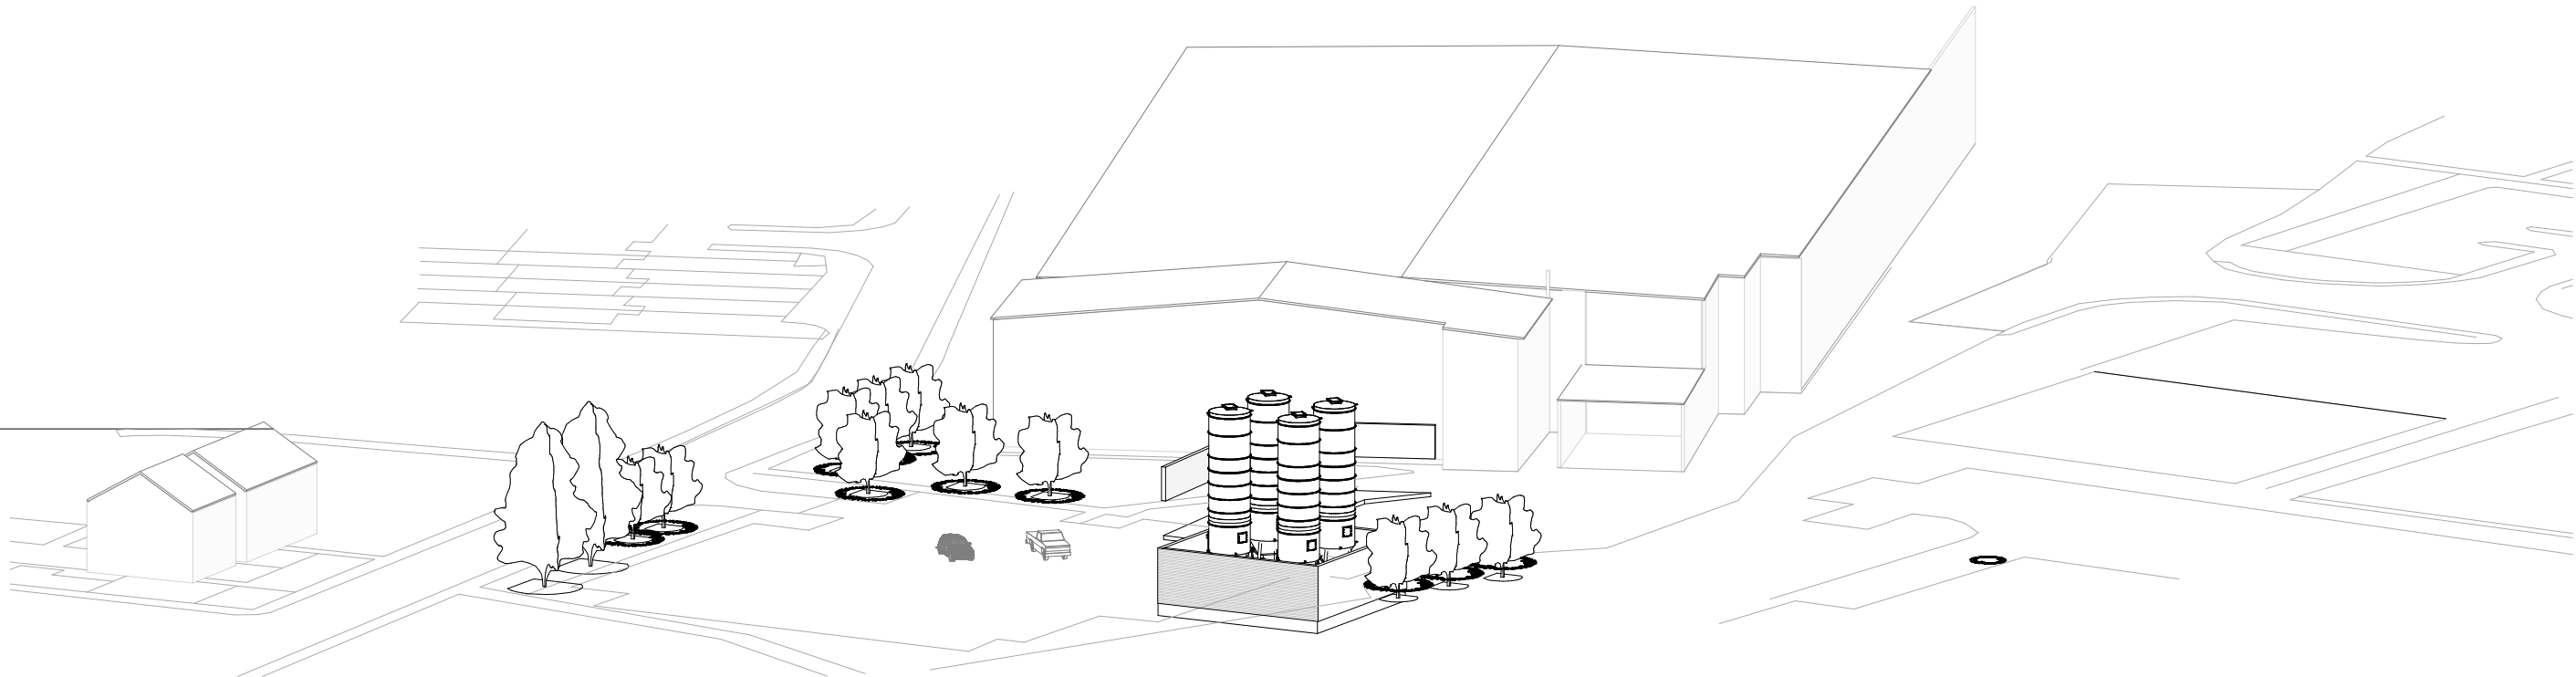

3D OF SITE PROPOSALS

**General Notes**  
1. Do not scale off these drawings. Work to stated dimensions only.  
2. All dimensions are in millimetres unless noted otherwise.  
3. These drawings should be read in conjunction with all other relevant drawings, specifications, schedules and other information including all other consultants drawings.  
4. The contractor is responsible for the temporary stability of all structures including the ground during the works and is to undertake the necessary temporary works designs as required.  
5. Setting out information to be co-ordinated by lead designer.

|          |                                         |   |
|----------|-----------------------------------------|---|
| 26/03/25 | UPDATED TO SLIT VALIDATION REQUIREMENTS | 2 |
| 25/02/25 | PLANNING ISSUE                          | 1 |

| CODE    | SUITABILITY DESCRIPTION |
|---------|-------------------------|
| I       | PLANNING                |
| STATUS  | PURPOSE OF ISSUE        |
| S2      | PLANNING                |
| PROJECT |                         |

SILO'S INSTALLATION

TITLE  
SECTION, ELEVATIONS AND 3D VIEWS

CLIENT  
LANCASHIRE FARM DAIRIES

DRAWN BY  
B.N

CHECKED BY  
MW

DATE  
19.08.24

SCALE (@ A1)  
As indicated

PROJECT NUMBER  
MCS2185

DRAWING NUMBER

REV

VDG-2327-DWG-1001

2