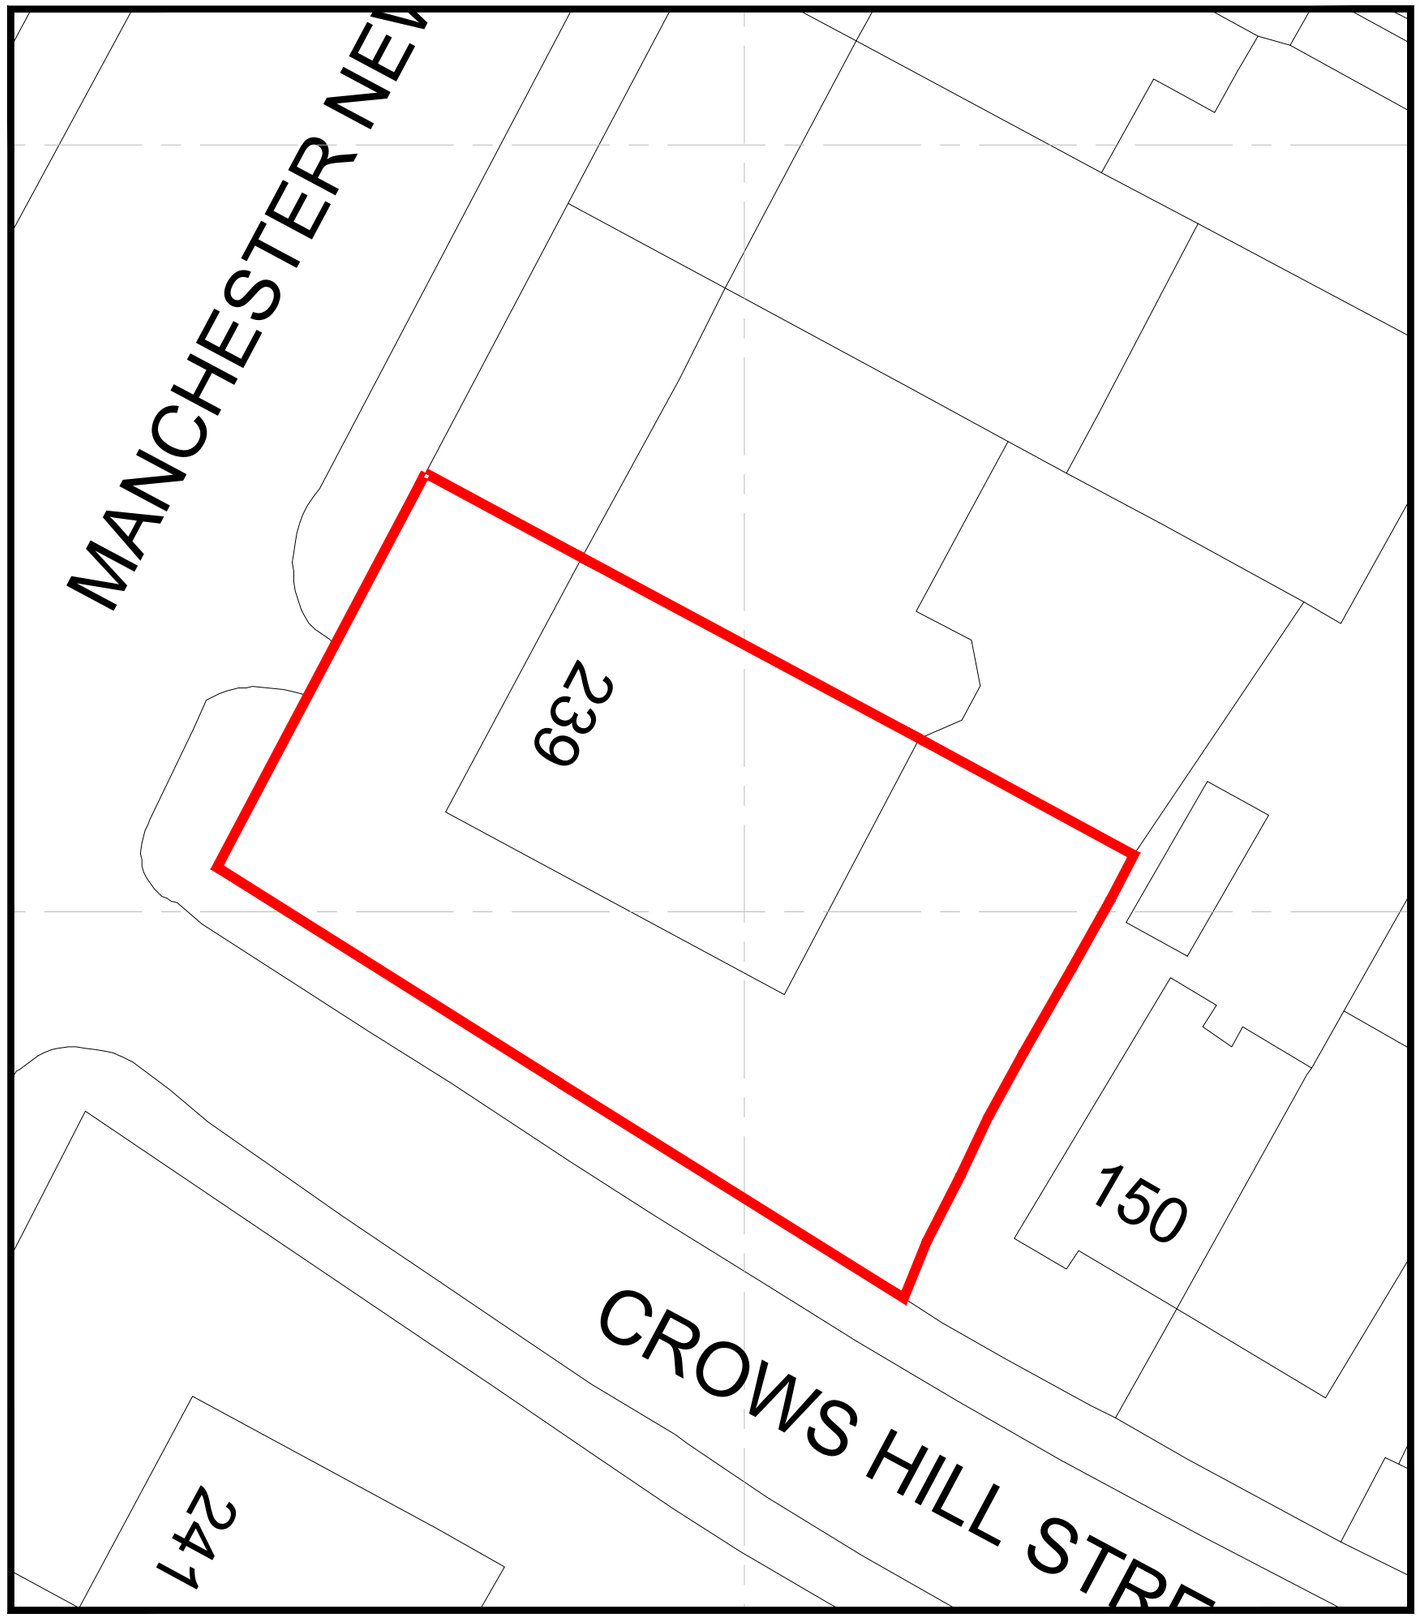

site plan - 1:200 @ A3

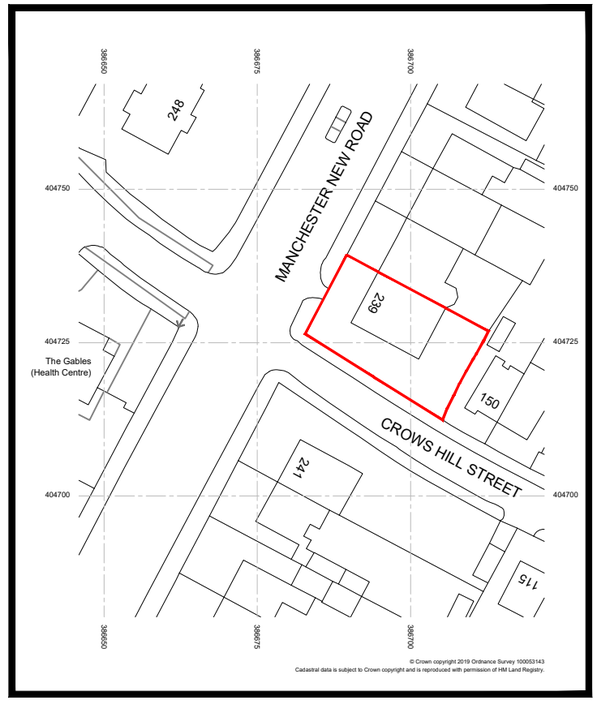

location plan - 1:1000 @ A3

N

rev	date	amendment	dtn

Proposed Residential Development

239 Manchester New Road, Middleton

Site and Location Plans

THIS DRAWING IS TO BE USED SOLELY FOR THE PURPOSE FOR WHICH IT IS SUPPLIED. IT MUST NOT BE REPRODUCED WITHOUT WRITTEN PERMISSION

		scale	as indicated @ A3
		drawn	J. SCOTT
J163 - 102	-	date	May 2019