




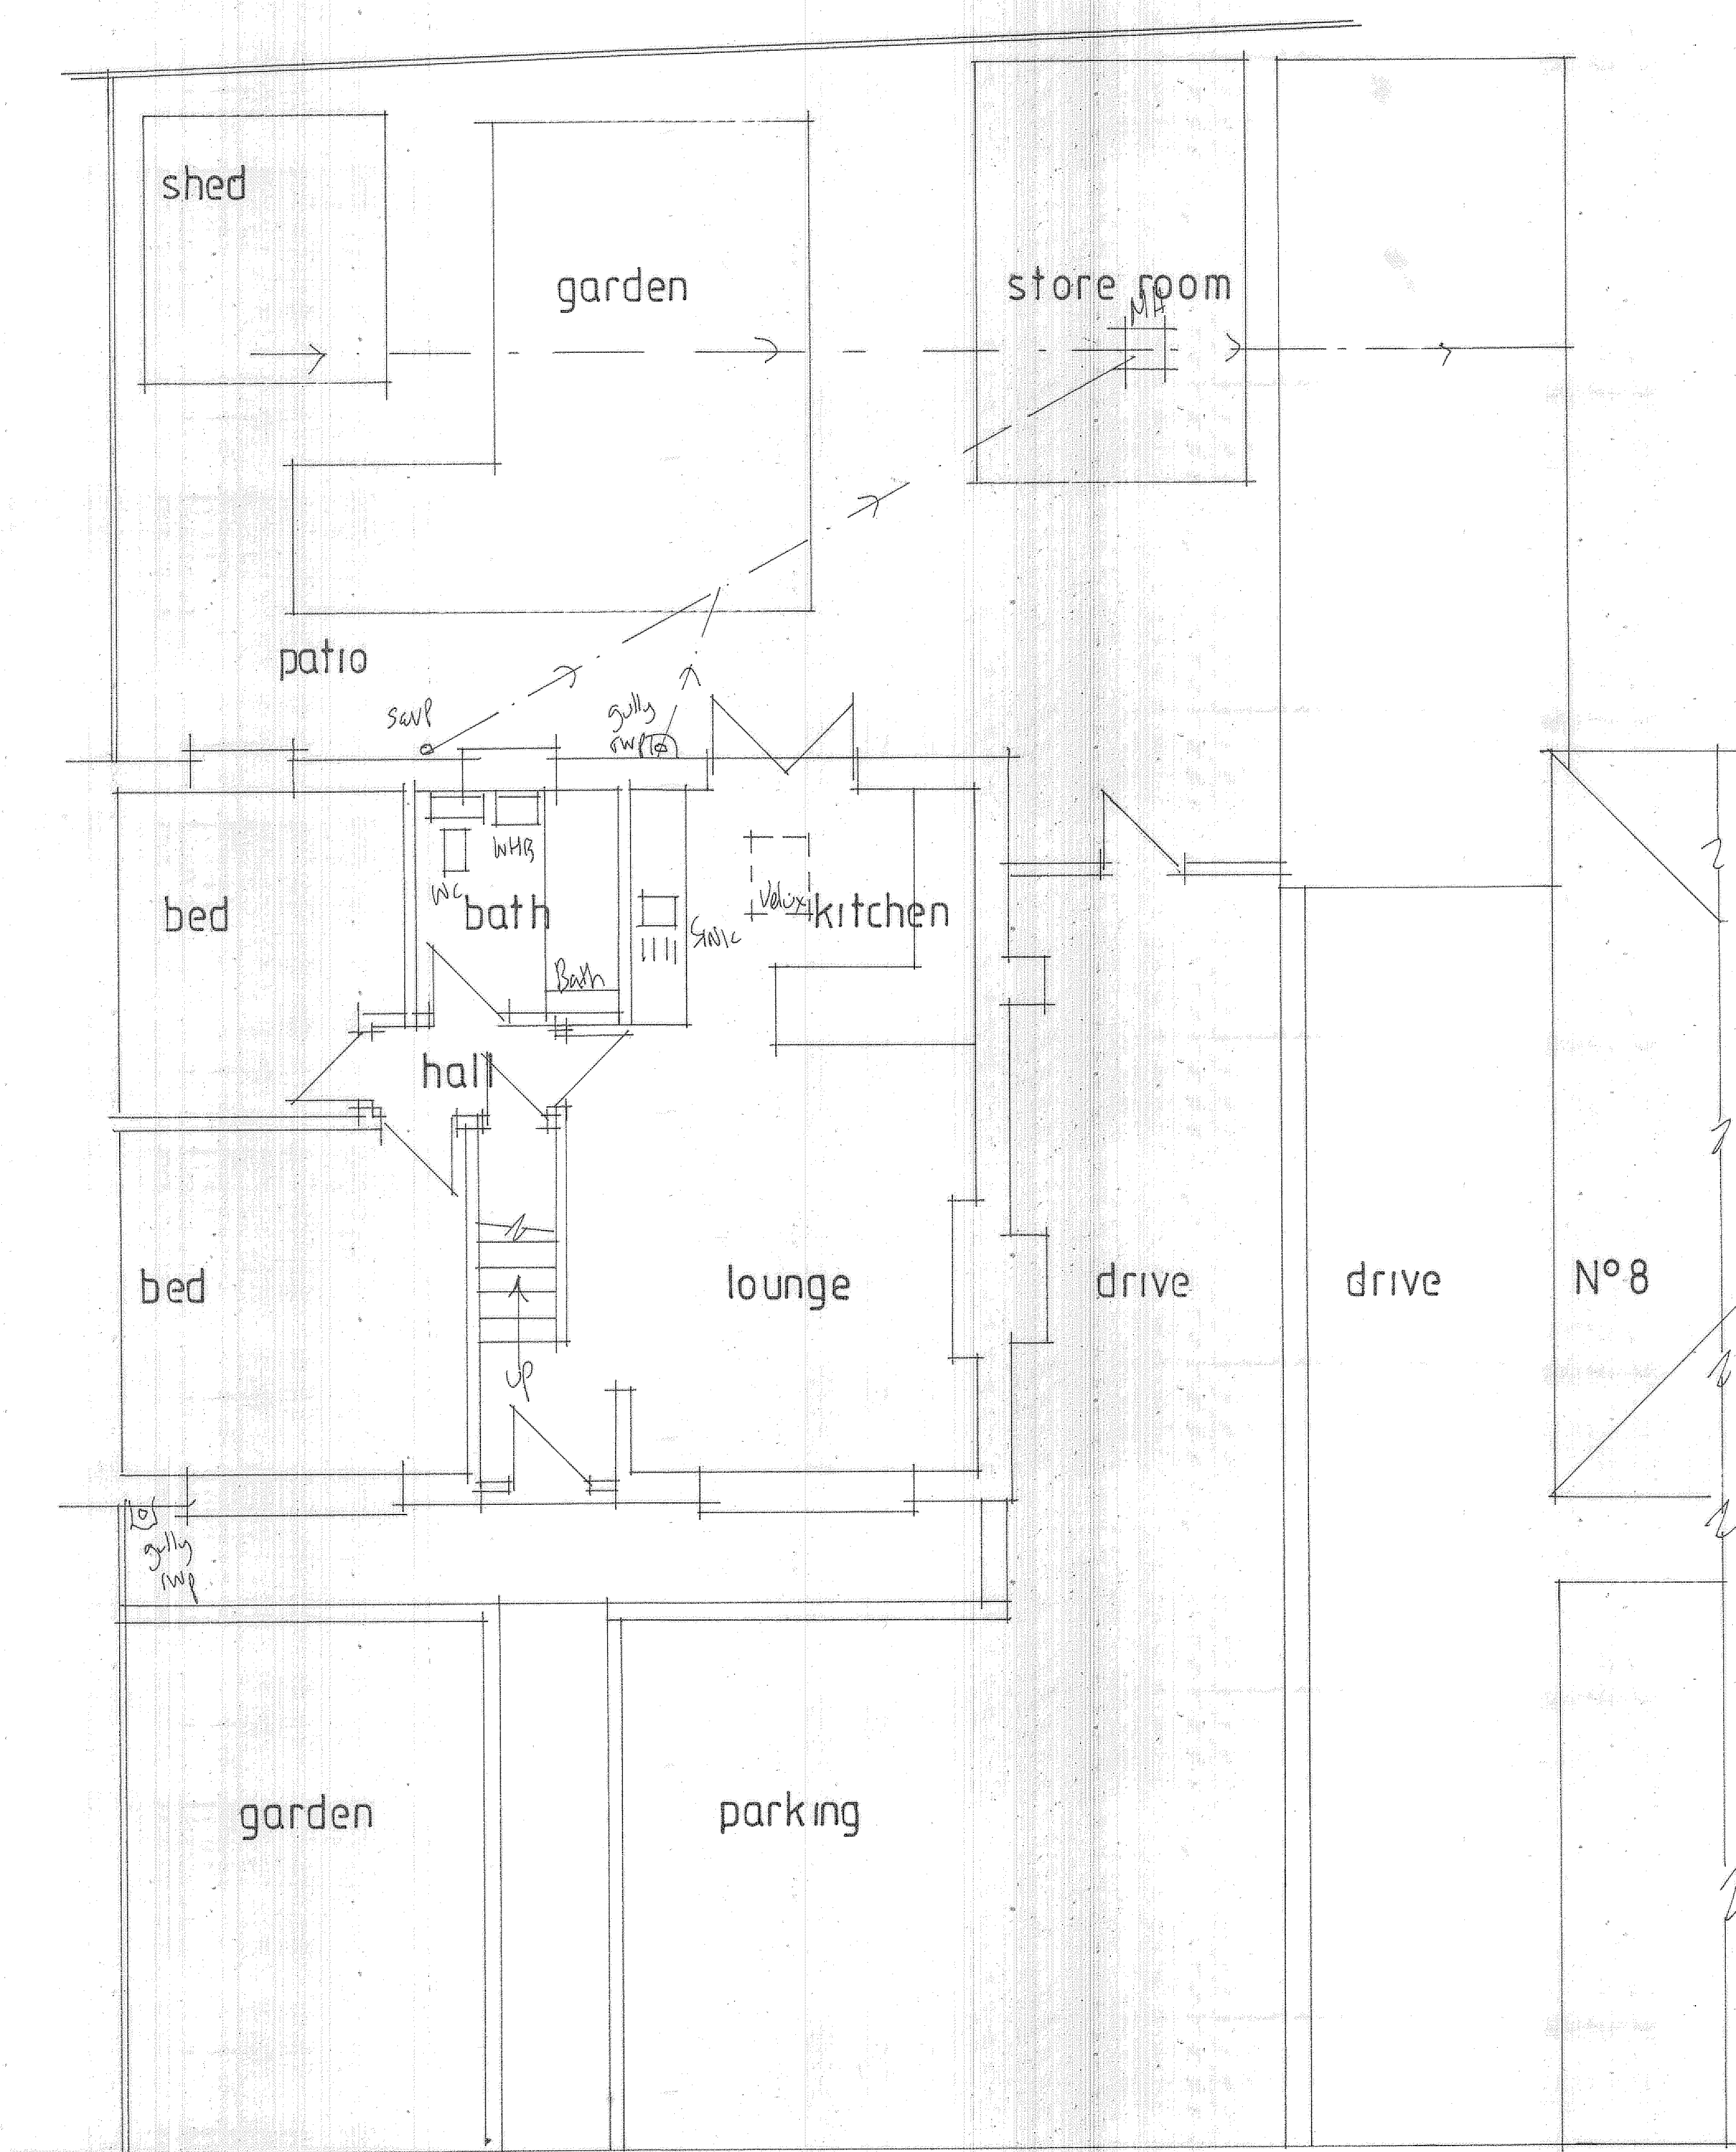

GROUND FLOOR

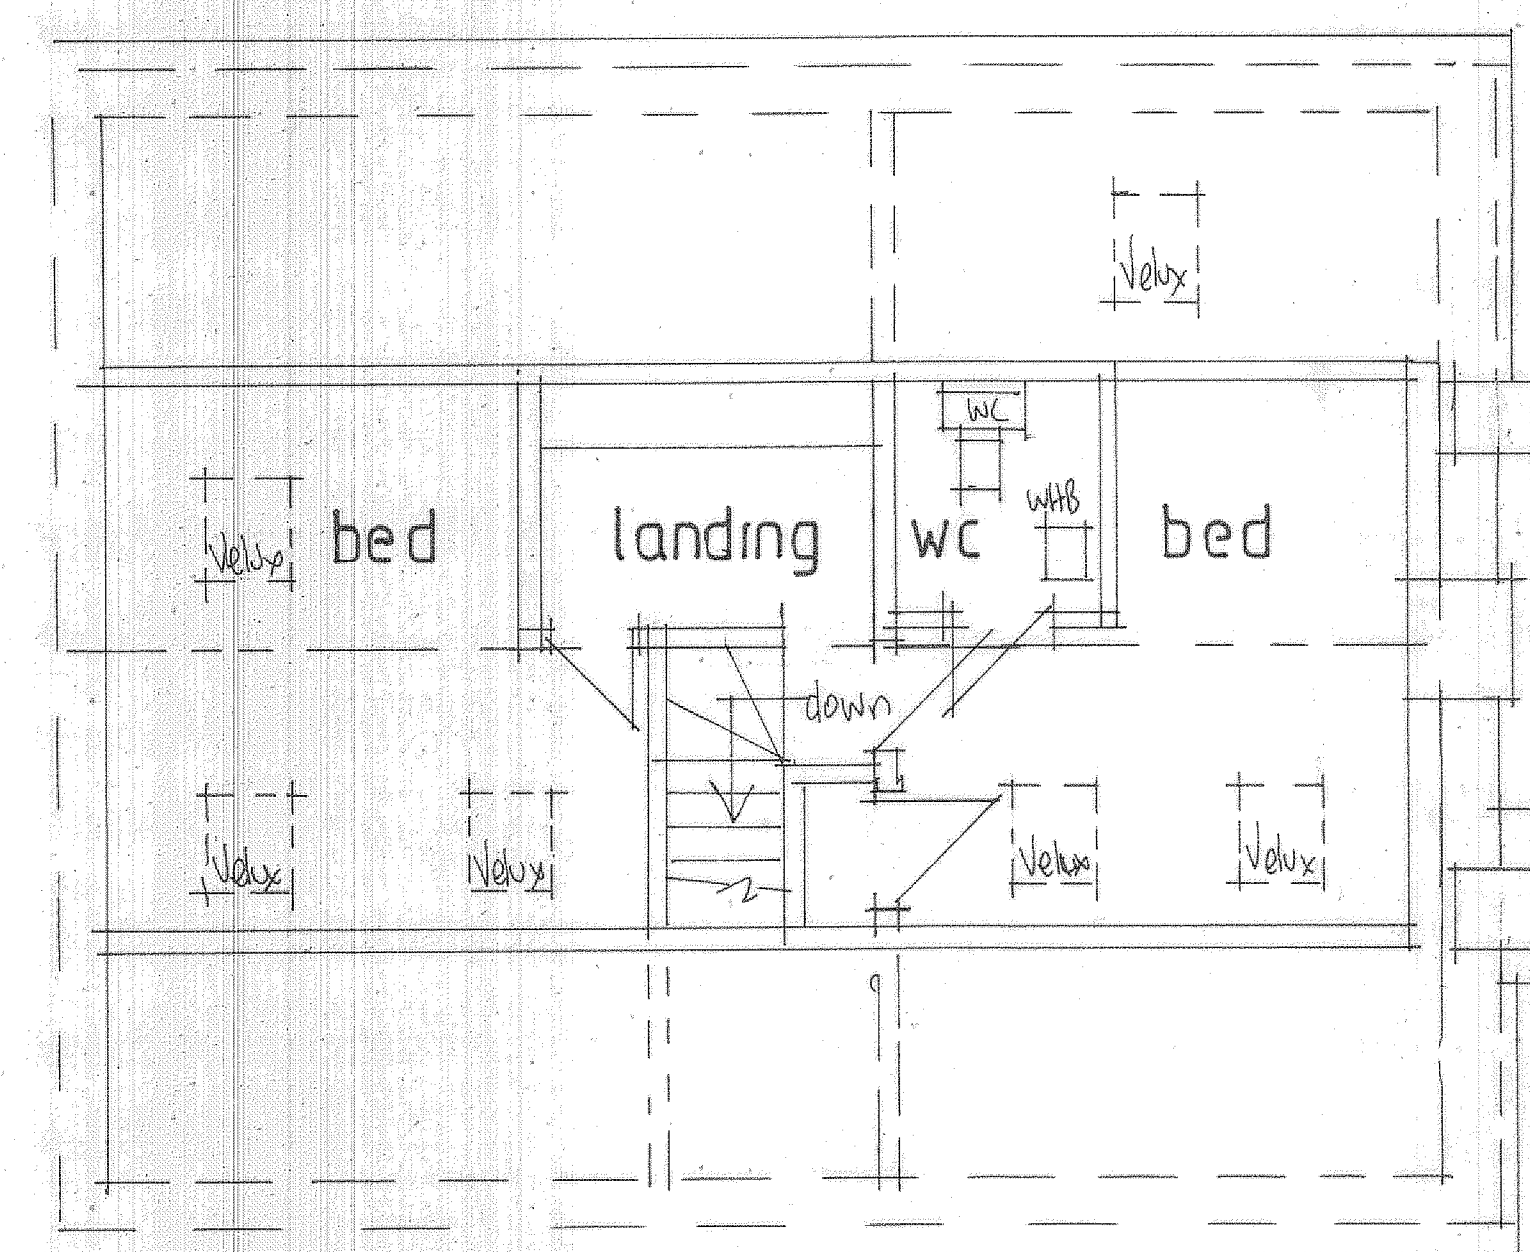

FIRST FLOOR

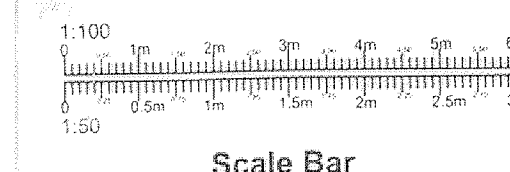

PROJECT
PROPOSED SIDE EXTENSION.
DRAWING TITLE
EXISTING LAYOUTS.
CLIENT
MR. & MRS VAUGHAN.
ADDRESS
10, CLIFFTONVILLE ROAD,
ROCHDALE, OL16 4SG.
SCALE
SCALE 1:50@A1
DRAWING No
CL 09245909/1.
DATE
SEPT 2024.