



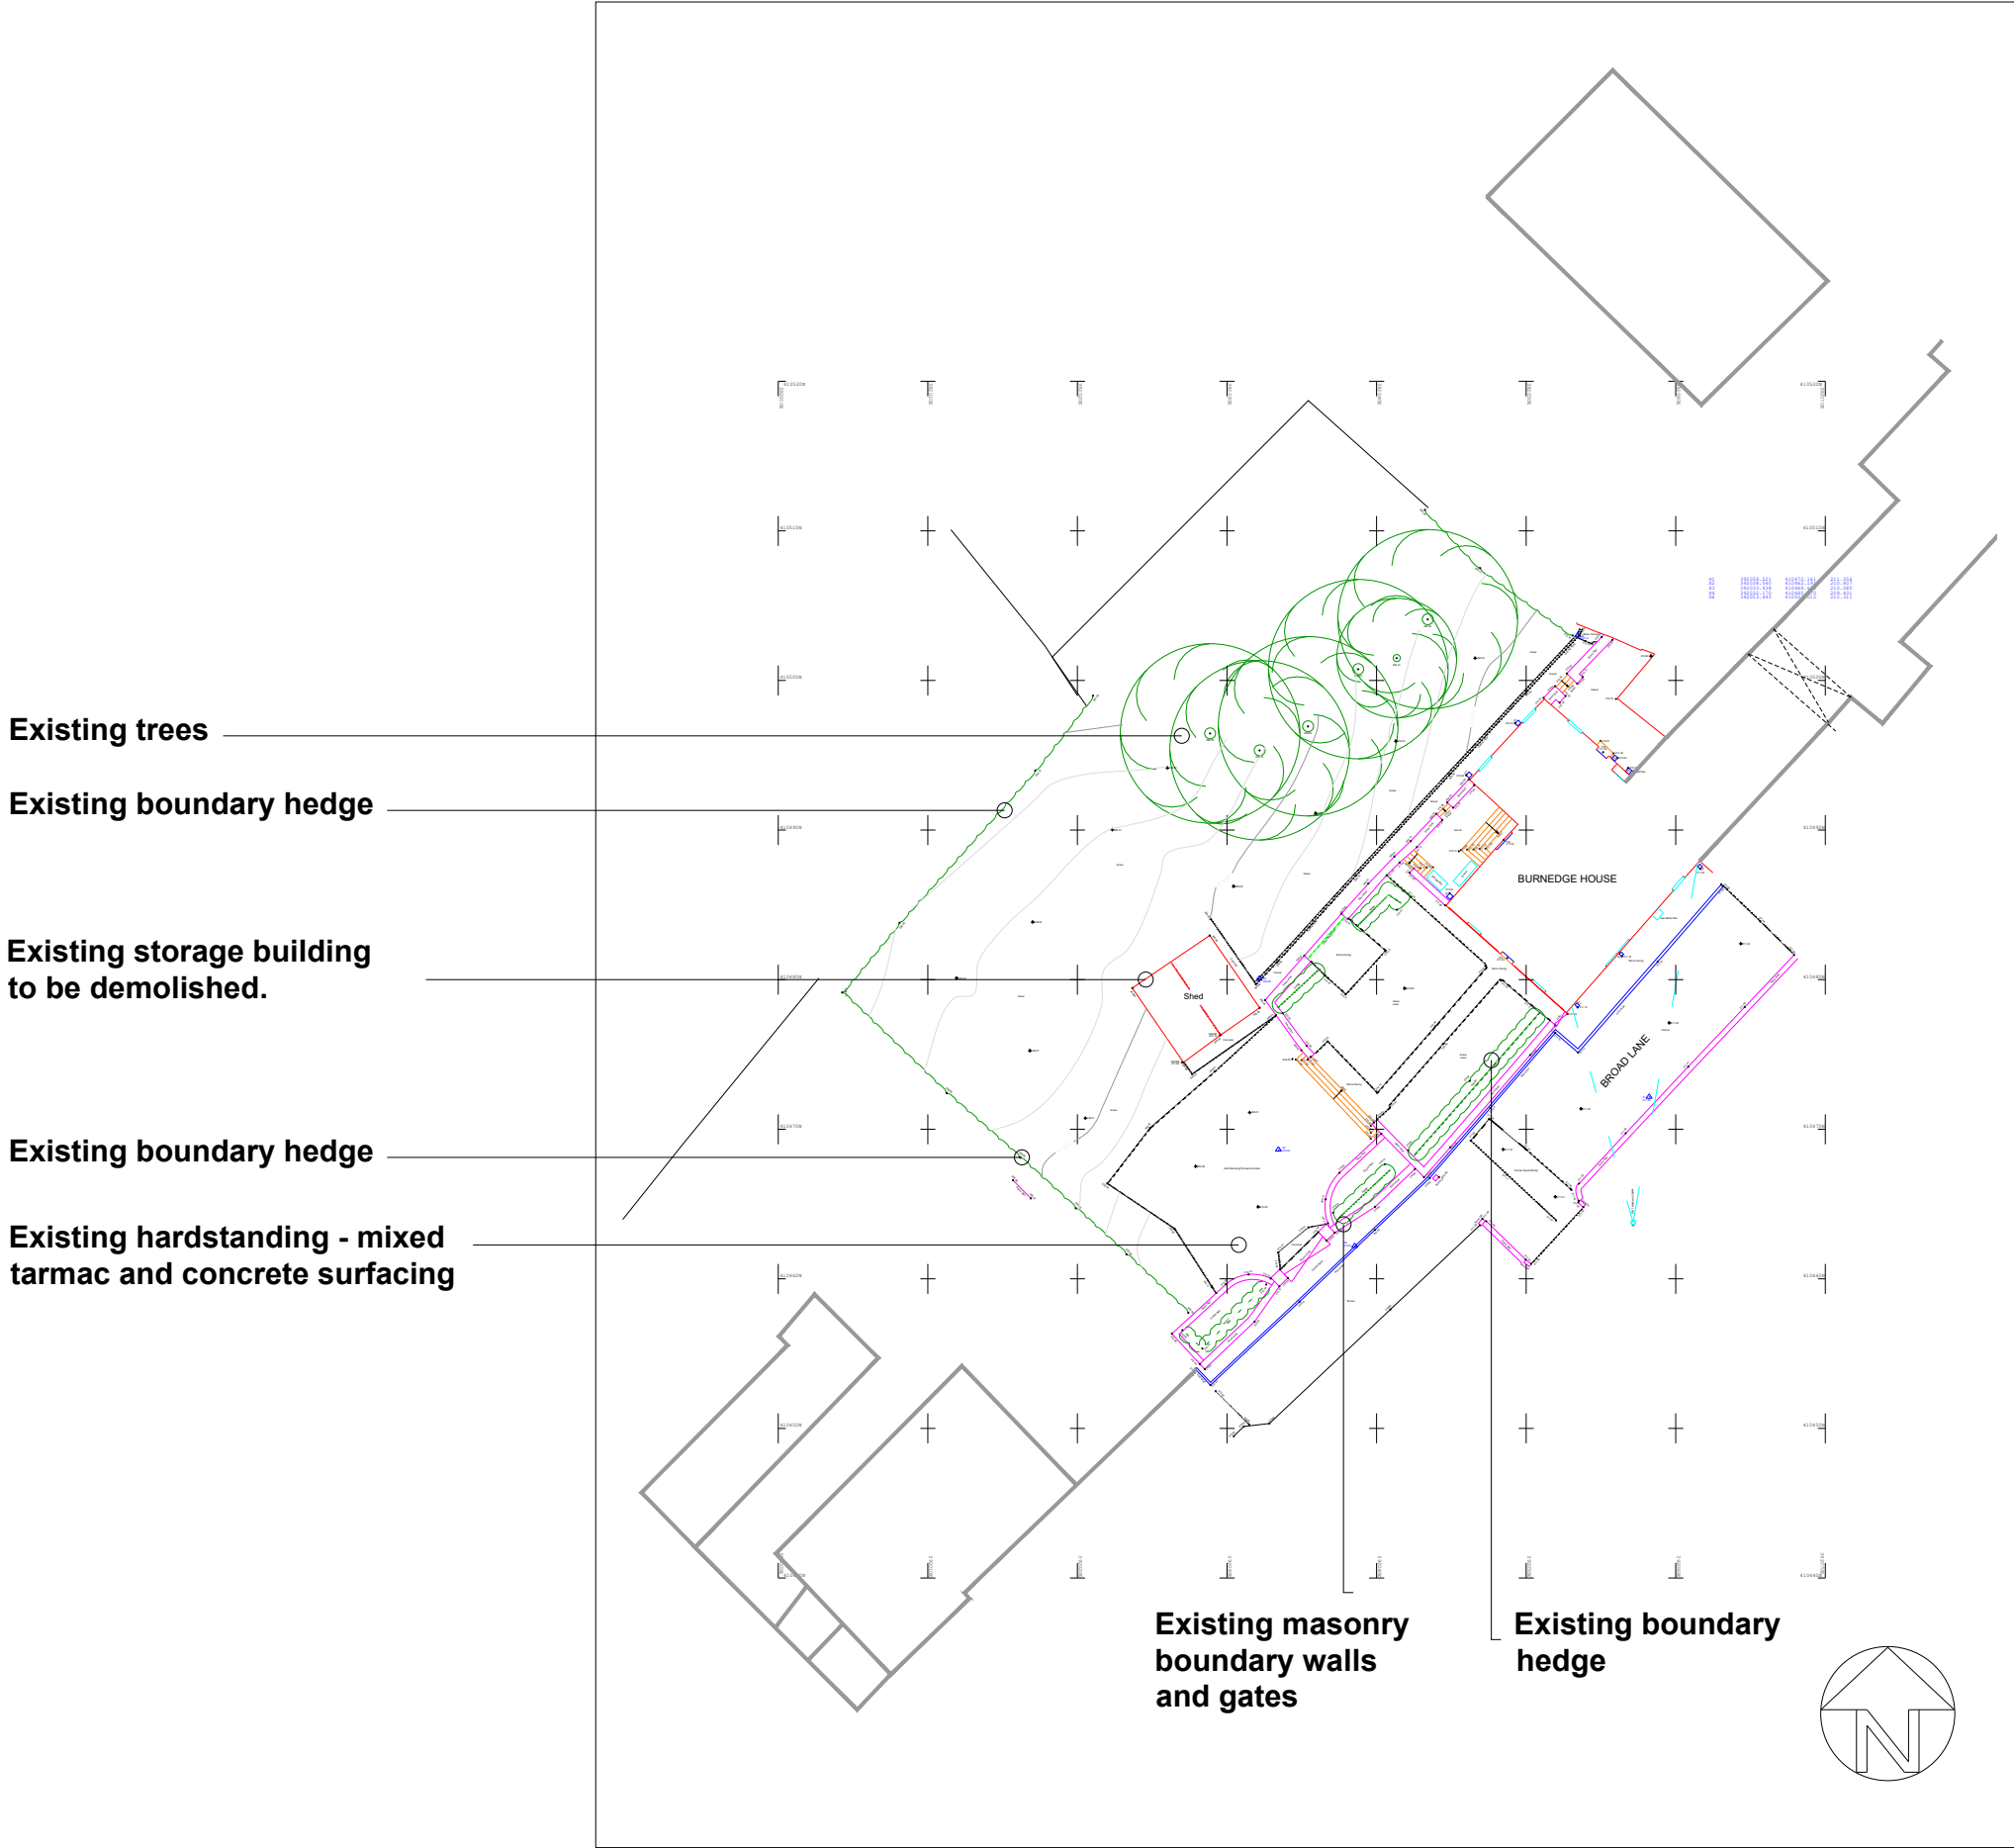


Existing Block Plan - 1:500 scale

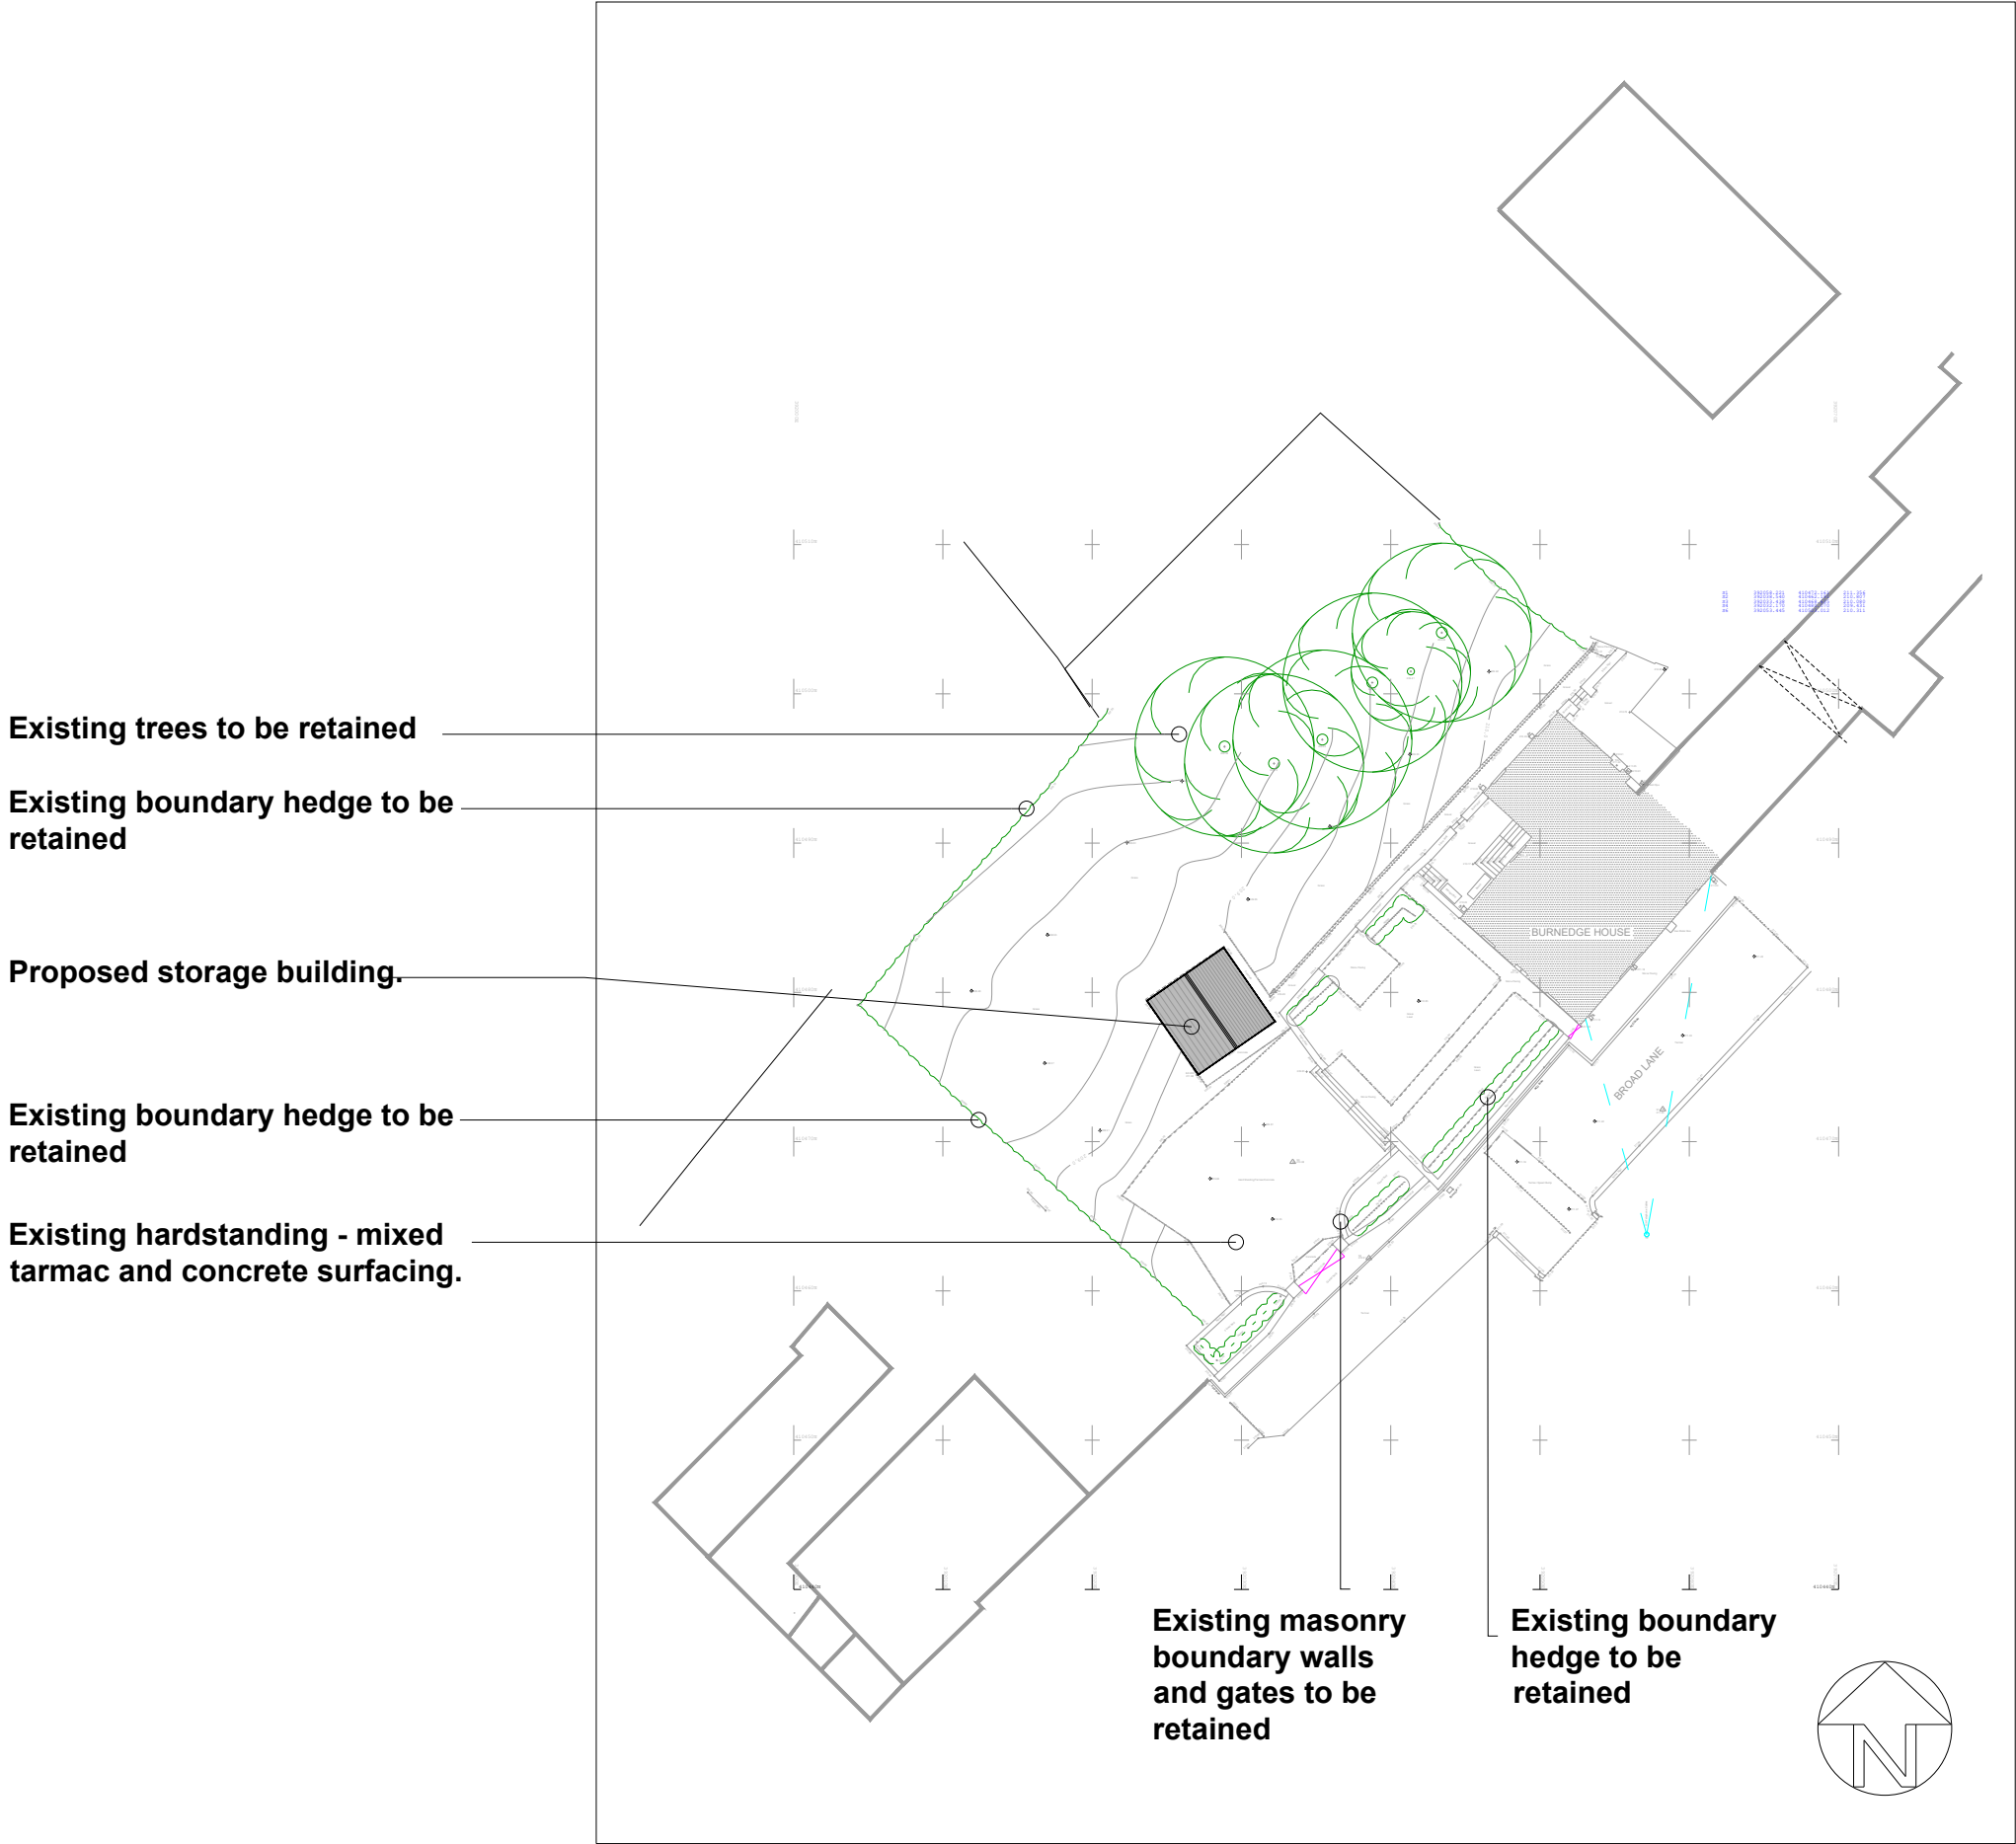

Proposed Block Plan - 1:500 scale



Ariel view with proposal overlay - nts.

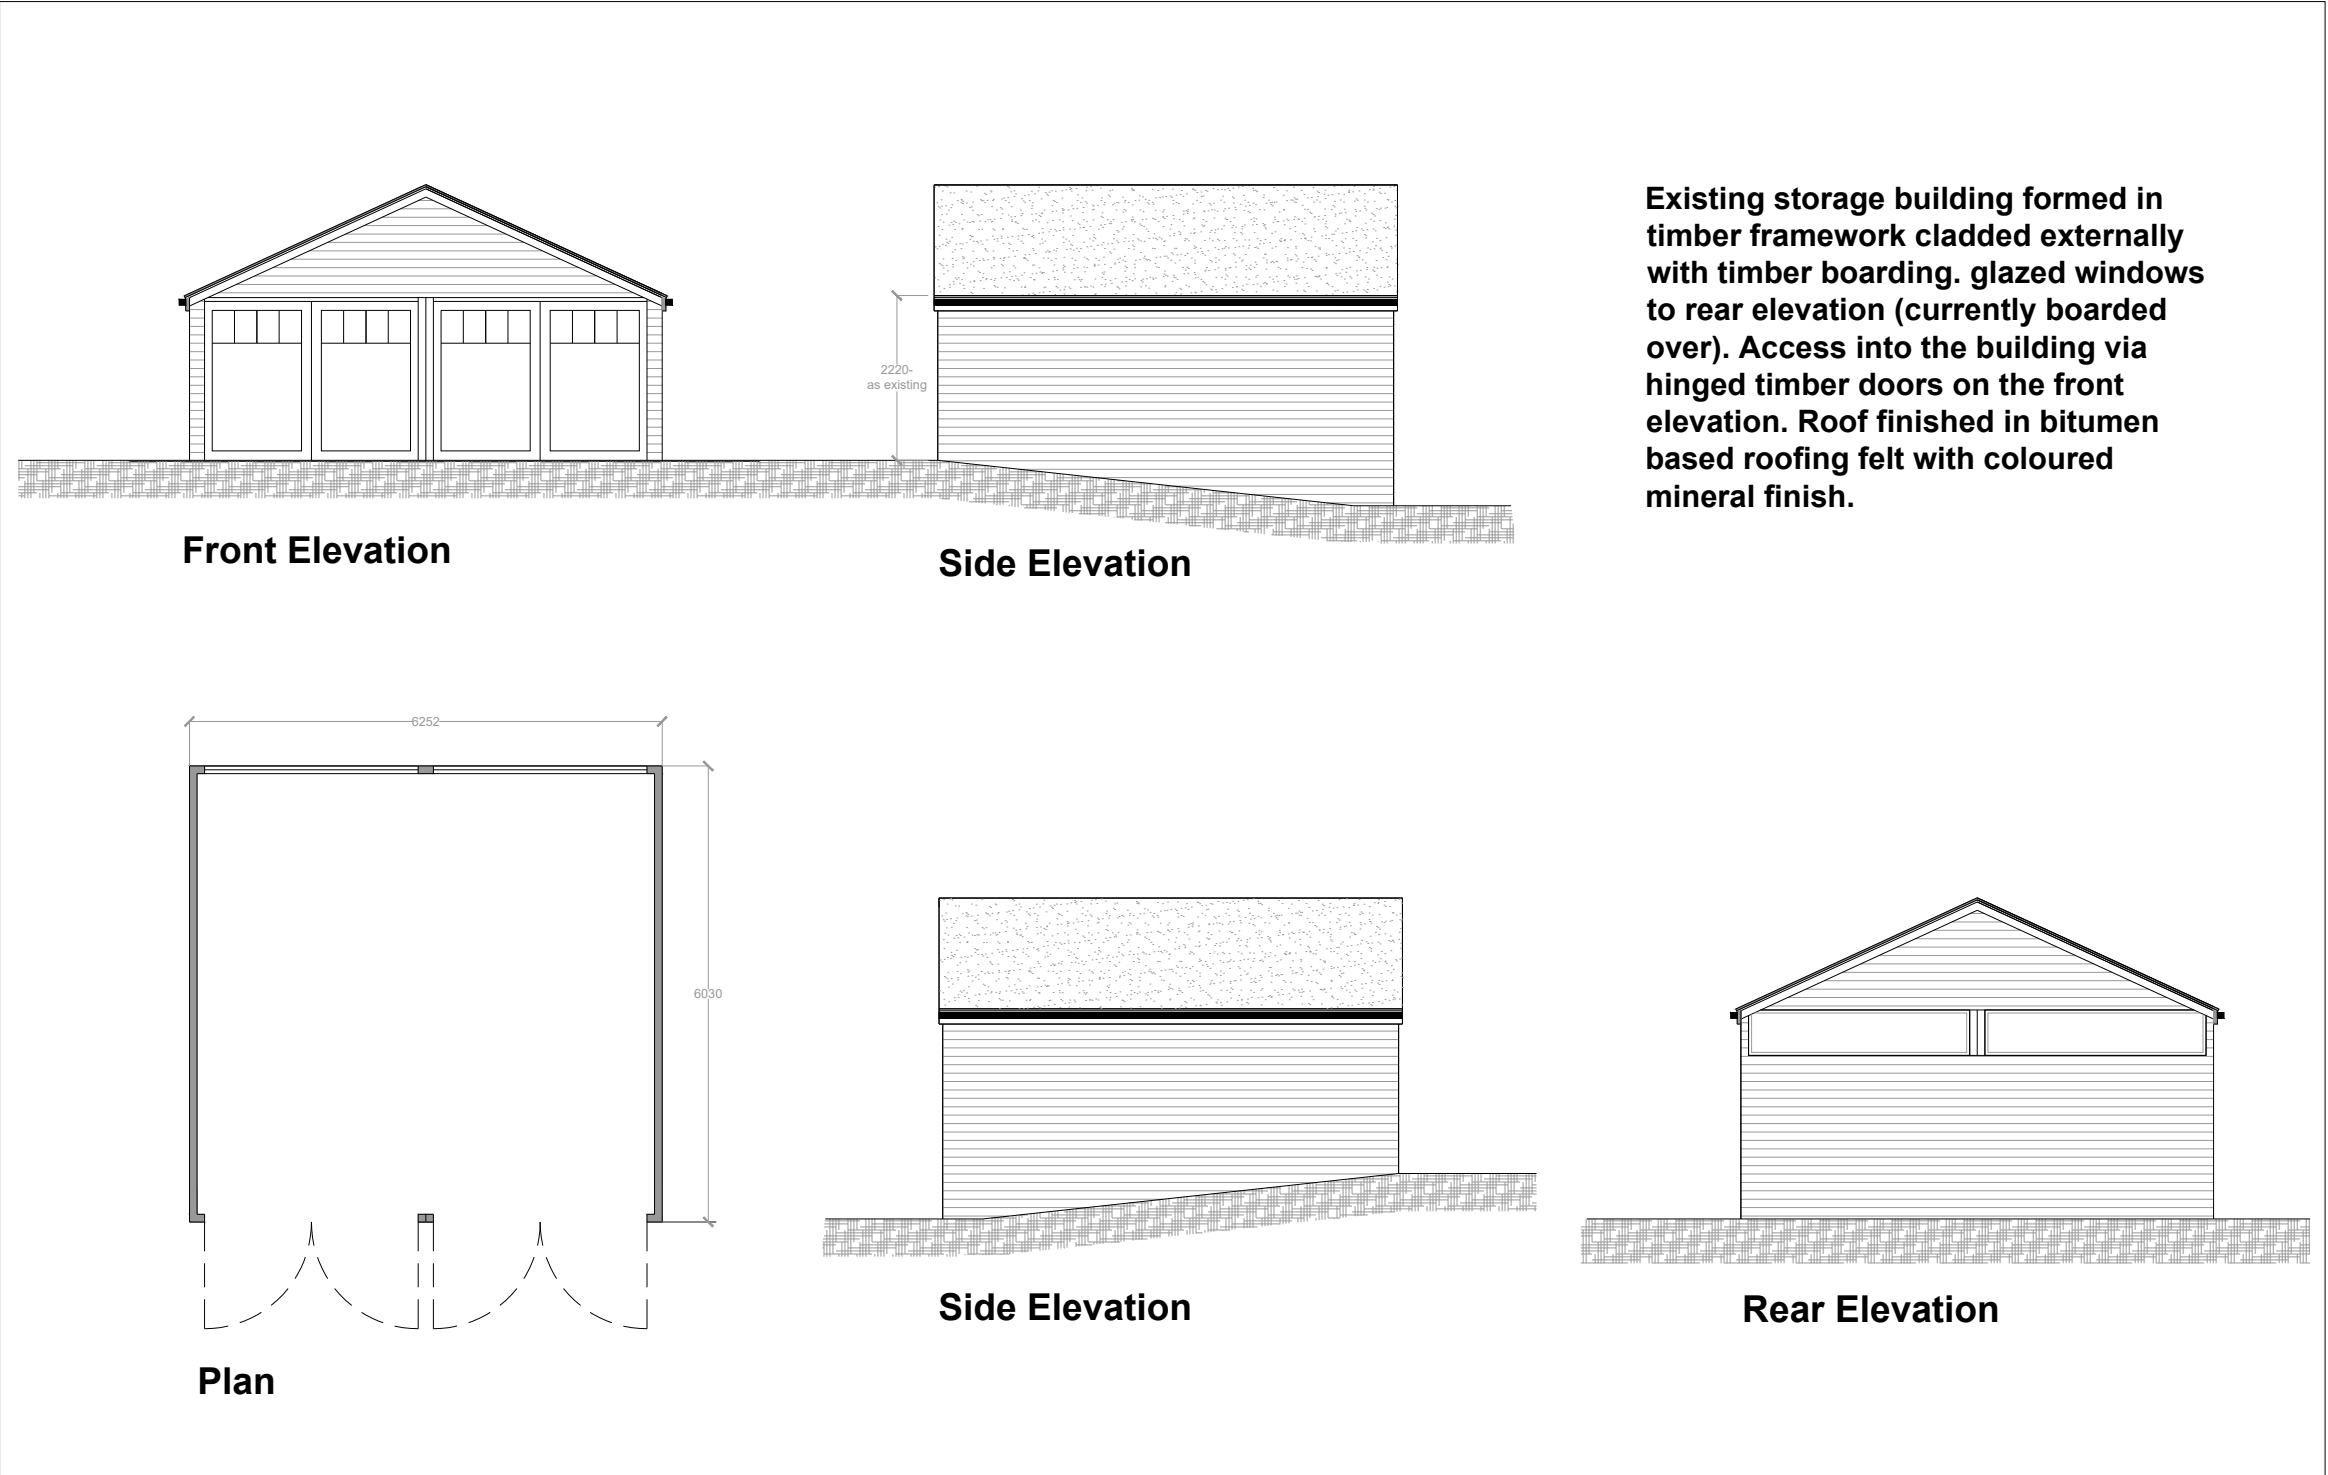

Existing Garden Store - 1:100 scale

rev:	date:	description
 AJ COCKER ASSOCIATES CHARTERED BUILDING SURVEYORS		
New Century House 176 Drake Street Rochdale OL16 1UP Tel: 01706 764880 Fax: 01706 764881 www.ajcockerassociates.co.uk mail@ajcockerassociates.co.uk		
 RICS the mark of property professionalism worldwide		
Project: Burnedge House, Broad Lane, Rochdale Proposals-Storage building rebuild		scale: As shown date: March 24 drawn: NL
Client: Mr.&Mrs. Waterfall		Dwg. Nr. W350-07