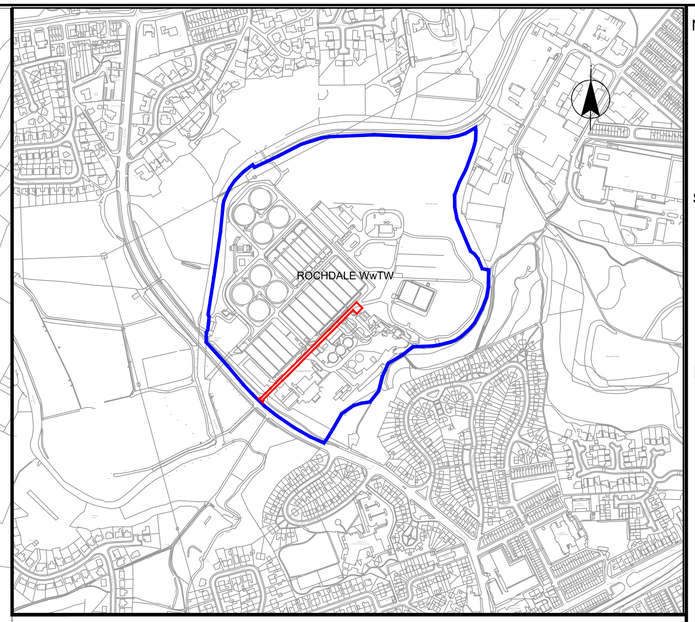

OVERALL LOCATION PLAN

SCALE 1 : 5000

NOTES

1. ALL DIMENSIONS IN MILLIMETRES AND ALL LEVELS IN METRES AOD UNLESS NOTED OTHERWISE.

SITE LOCATION

NEAREST POSTCODE OL11 4QH
OS GRID REF E 388392.075 - N 412554.150 (CENTRE OF SITE)

REFERENCES

80061825-01-ADP-ROCHD-97-DR-T-10002 - SITE LAYOUT PLAN
80061825-01-ADP-ROCHD-97-DR-T-10003 - MCC KIOSK ELEVATIONS

LEGEND

UU LAND OWNERSHIP BOUNDARY

NEW BUILDING / STRUCTURE REQUIRING PLANNING PERMISSION
(AREA OF NEW KIOSK = 38.9m^2)
(TOTAL RED LINE AREA = 1160.55m^2)

OS TILE REF = SJ8812

CURRENT ISSUE INFORMATION

VERSION	AUTH	CHKD	REVD	REASON FOR ISSUE	DATE
P04	MC	AH	DB	Issued for Planning Application	25/01/21

SUITABILITY CODE	SUITABILITY DESCRIPTION
S2	Issued for Information

SCALE 1 : 1250
m50 0 50m

SCALE 1 : 5000
m100 0 400m

ROCHDALE WwTW

PLANNING

SITE LOCATION PLAN

SCALE	SHEET SIZE
AS SHOWN	A1

DRAWING NUMBER	REVISION
80061825-01-ADP-ROCHD-97-DR-T-10001	P04

©The copyright of this document, which contains information of a proprietary nature, is vested in United Utilities Water Limited. The content of this document may not be used for purposes other than that for which it has been supplied and may not be reproduced, either wholly or in part, in any way whatsoever. It may not be used by, or its contents divulged to any other person whatsoever without the prior written permission of United Utilities Water Limited.
Copyright Acknowledgement: Use of Ordnance Survey map data sanctioned by the controller of H.M. Stationery Office. OS Licence Number 100019326. Crown copyright reserved. Unauthorised production infringes copyright