



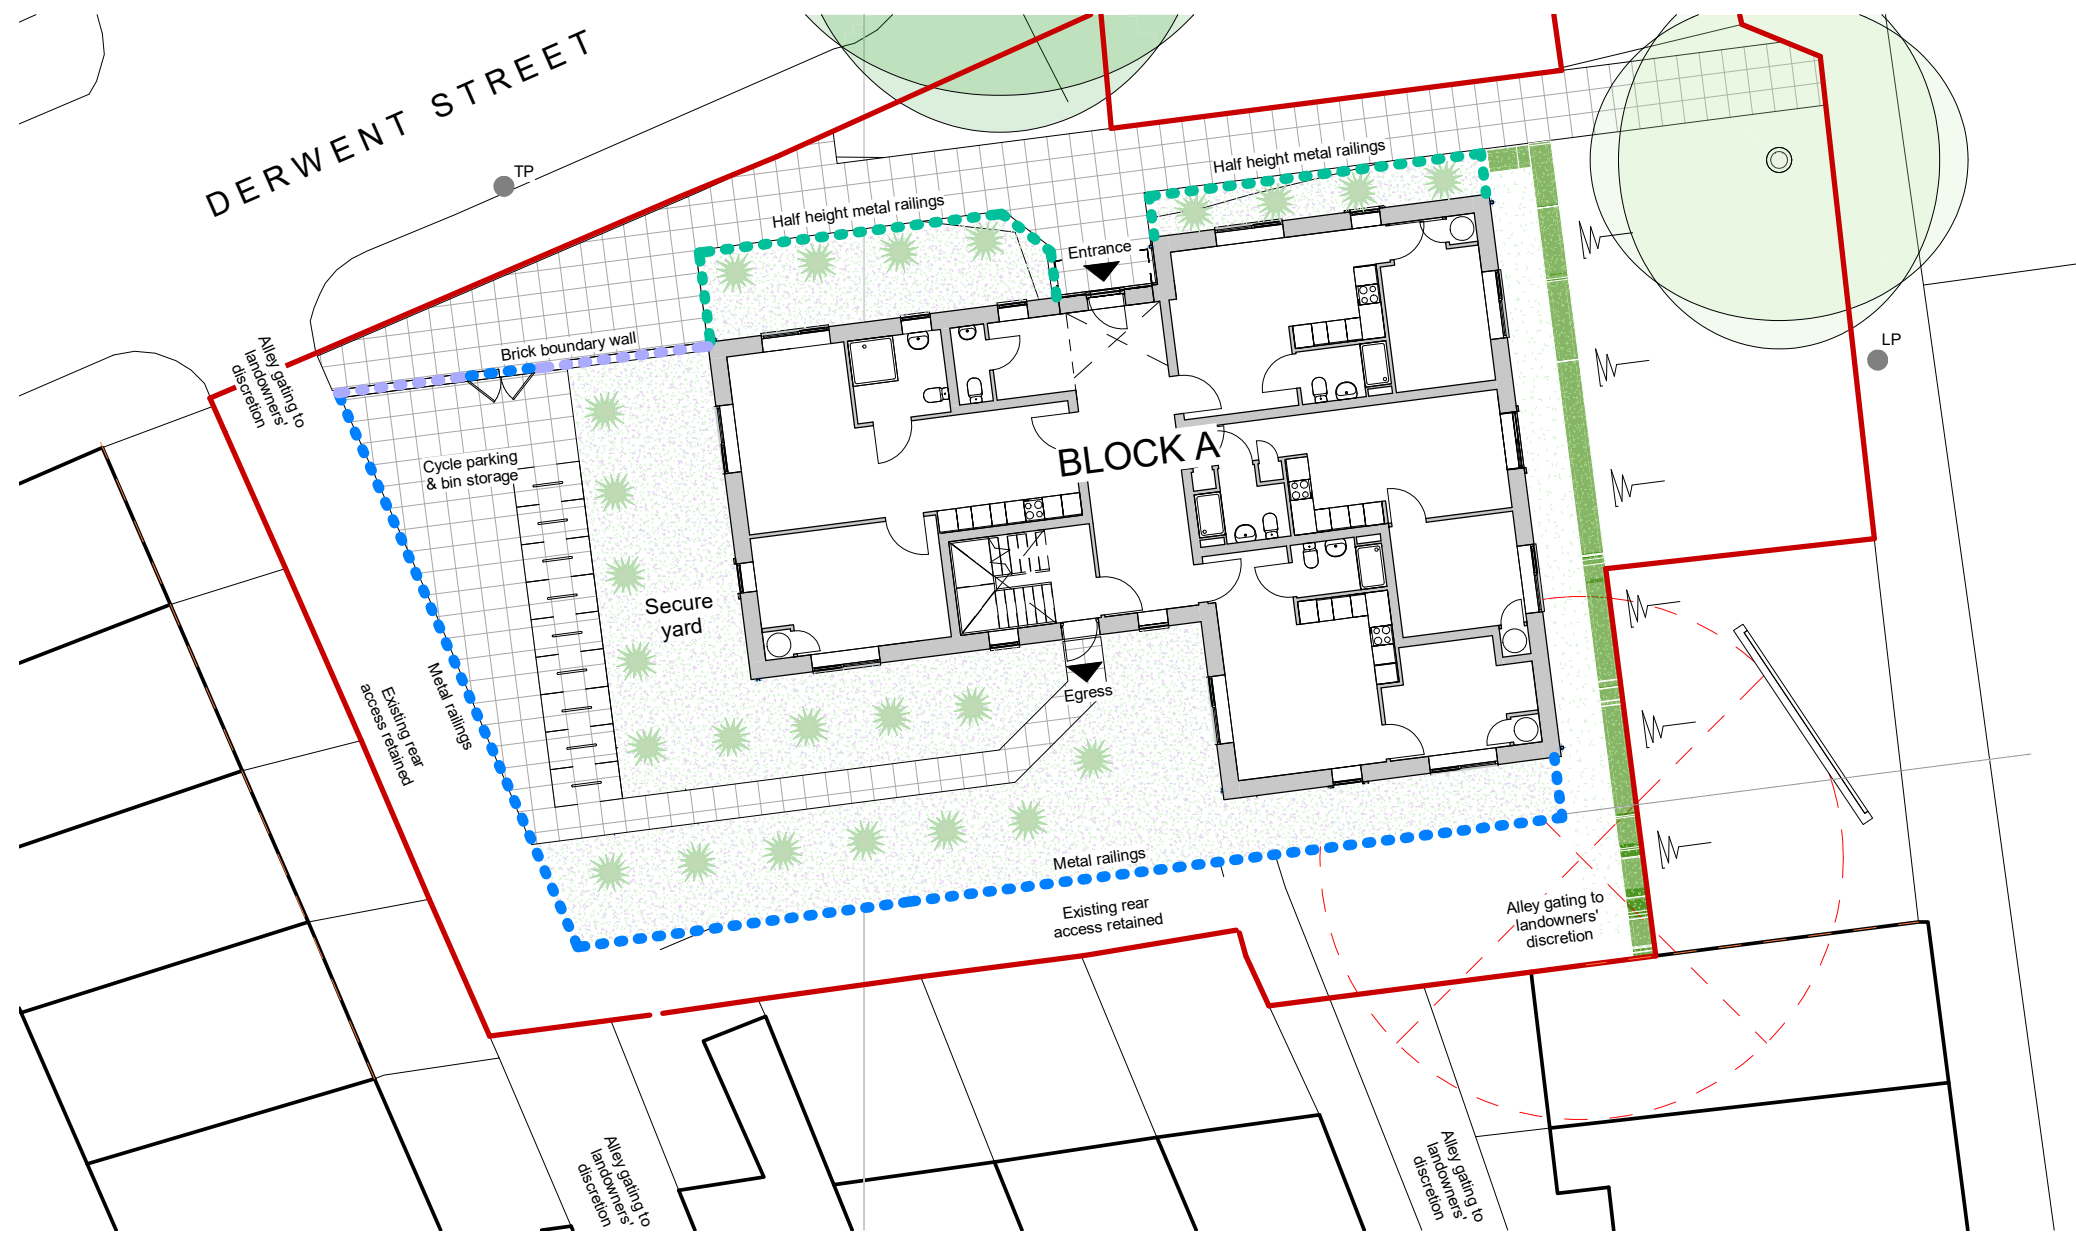

Proposed Boundary Treatments Plan - Block A
1 : 200

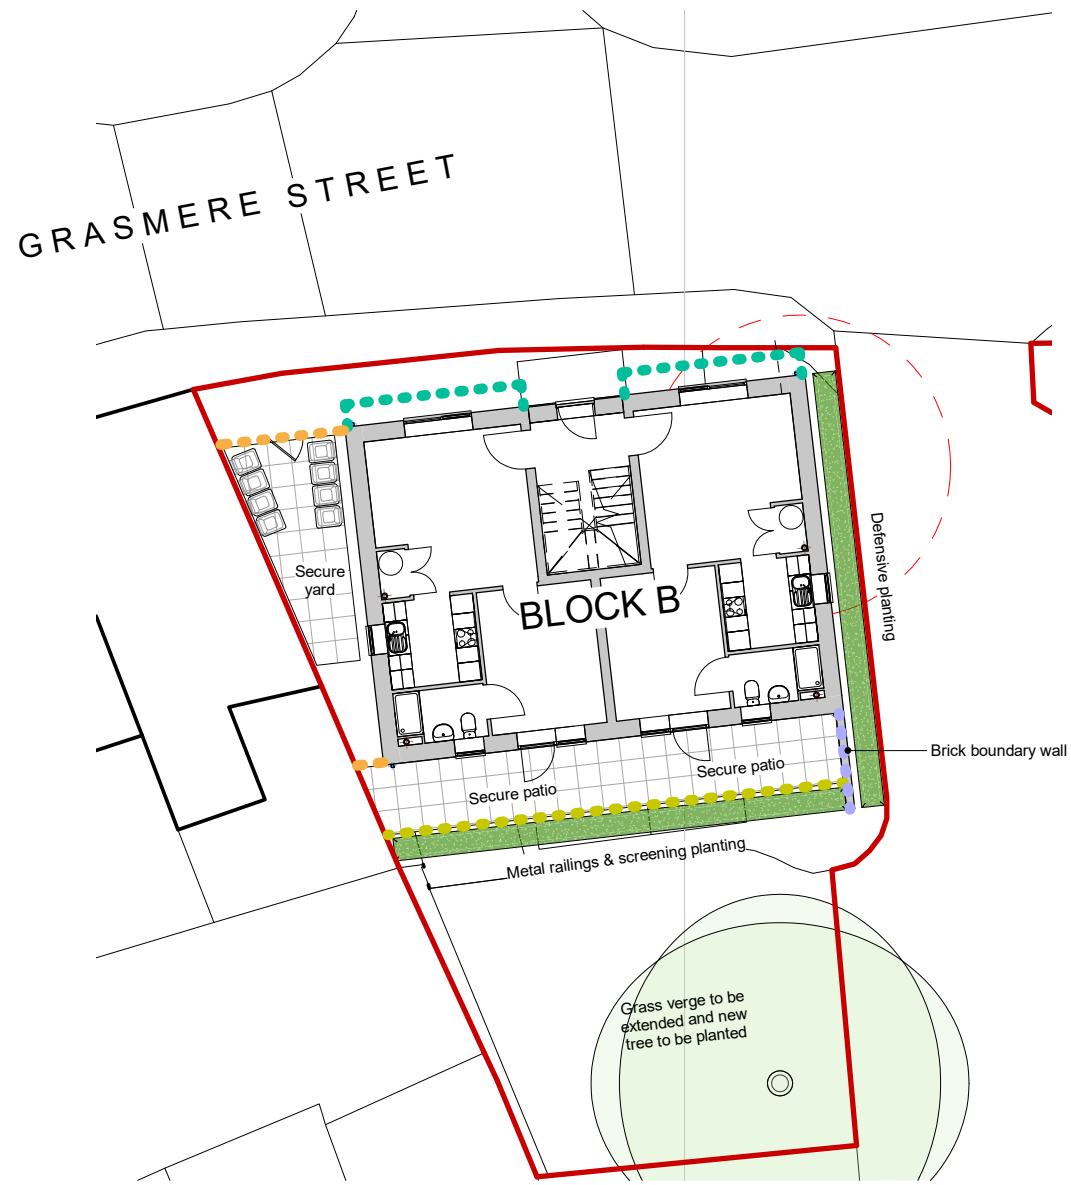

Proposed Boundary Treatments Plan - Block B
1 : 200



Proposed Boundary Treatments Plan - Block C
1 : 200

© TRIANGLE ARCHITECTS LIMITED

THIS DRAWING IS THE SUBJECT OF COPYRIGHT WHICH VESTS IN TRIANGLE ARCHITECTS LIMITED. IT IS AN INFRINGEMENT OF COPYRIGHT TO REPRODUCE THIS DRAWING, BY WHATEVER MEANS, INCLUDING ELECTRONIC, WITHOUT THE EXPRESS WRITTEN CONSENT OF TRIANGLE ARCHITECTS LIMITED WHICH RESERVES ALL ITS RIGHTS.

TRIANGLE ARCHITECTS LIMITED ASSERTS ITS RIGHTS TO BE IDENTIFIED AS THE AUTHOR OF THIS DESIGN.

DRAWING NOT TO BE SCALED. FIGURE DIMENSIONS TO BE WORKED TO IN ALL CASES.

THE CONTRACTOR IS RESPONSIBLE FOR CHECKING DIMENSIONS, TOLERANCES & REFERENCES.

ANY DISCREPANCY TO BE VERIFIED WITH THE ARCHITECT BEFORE PROCEEDING WITH THE WORKS.

REPORT ERRORS & OMISSIONS TO ARCHITECT.

WHERE AN ITEM IS COVERED BY DRAWINGS OF DIFFERENT SCALE, THE LARGER SCALE DRAWING TO BE WORKED TO. DO NOT SCALE FROM THE DRAWING. FIGURED DIMENSIONS TO BE WORKED TO IN ALL CASES.

CHECK ALL DIMENSIONS ON SITE.

DRAWING TO BE READ IN CONJUNCTION WITH THE HEALTH & SAFETY PLAN, AND ALL RELEVANT RISK ASSESSMENTS AND THE FOLLOWING DRAWINGS:

BOUNDARY TREATMENTS LEGEND

- BND1: Full height metal railings
- BND2: Half height metal railings
- BND3: Full height, deep profile privacy railings
- BND4: Full height close boarded timber fence
- BND5: Half height close boarded timber fence
- BND6: Full height masonry wall
- Defensive / screening planting

P02	22.03.22	JS	Issued for planning with updated redline boundary.
P01	11.02.22	JS	Issued for information.
Rev	Date	By	Remarks

Client:			
Cornerstone Place			
Project No. / Project Name:			
21-032 / Whitworth Road, Rochdale			
Drawing Name:			
Proposed Boundary Treatments			
Drawing Purpose:			
INFORMATION			
Project:	Origin.:	Vol/Sys.:	Level: Type: Role: Drg No.: Revision
WHI - TRI - ZZ - ZZ - DR - A - 3011			P02
Status	Scale @ A2	Drawn	Check. Date
1 : 200	JS	AJD	February 2022



Tel: 0161 272 3500
E-mail: studio@trianglearchitects.co.uk
Web: www.trianglearchitects.co.uk
Twitter: @TriangleArch

Raven House,
113 Fairfield Street,
Manchester,
M12 6EL