


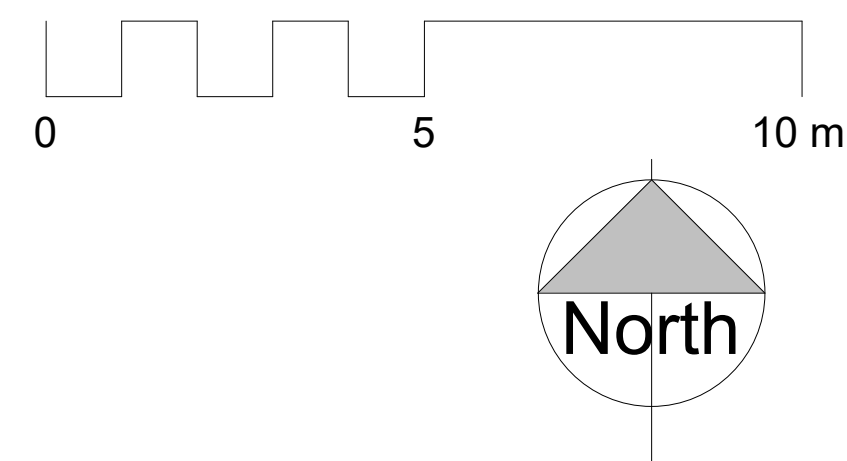


NOTES

ALL DIMENSIONS AND LEVELS ARE TO BE CHECKED ON SITE


ANY DISCREPANCIES ARE TO BE REPORTED TO THE PROJECT MANAGER BEFORE ANY WORK COMMENCES

THIS DRAWING SHALL NOT BE SCALED TO ASCERTAIN ANY DIMENSIONS WORK TO FIGURED DIMS ONLY


THIS DRAWING SHALL NOT BE REPRODUCED WITHOUT EXPRESS WRITTEN PERMISSION FROM Clarkes Bespoke Design LTD.

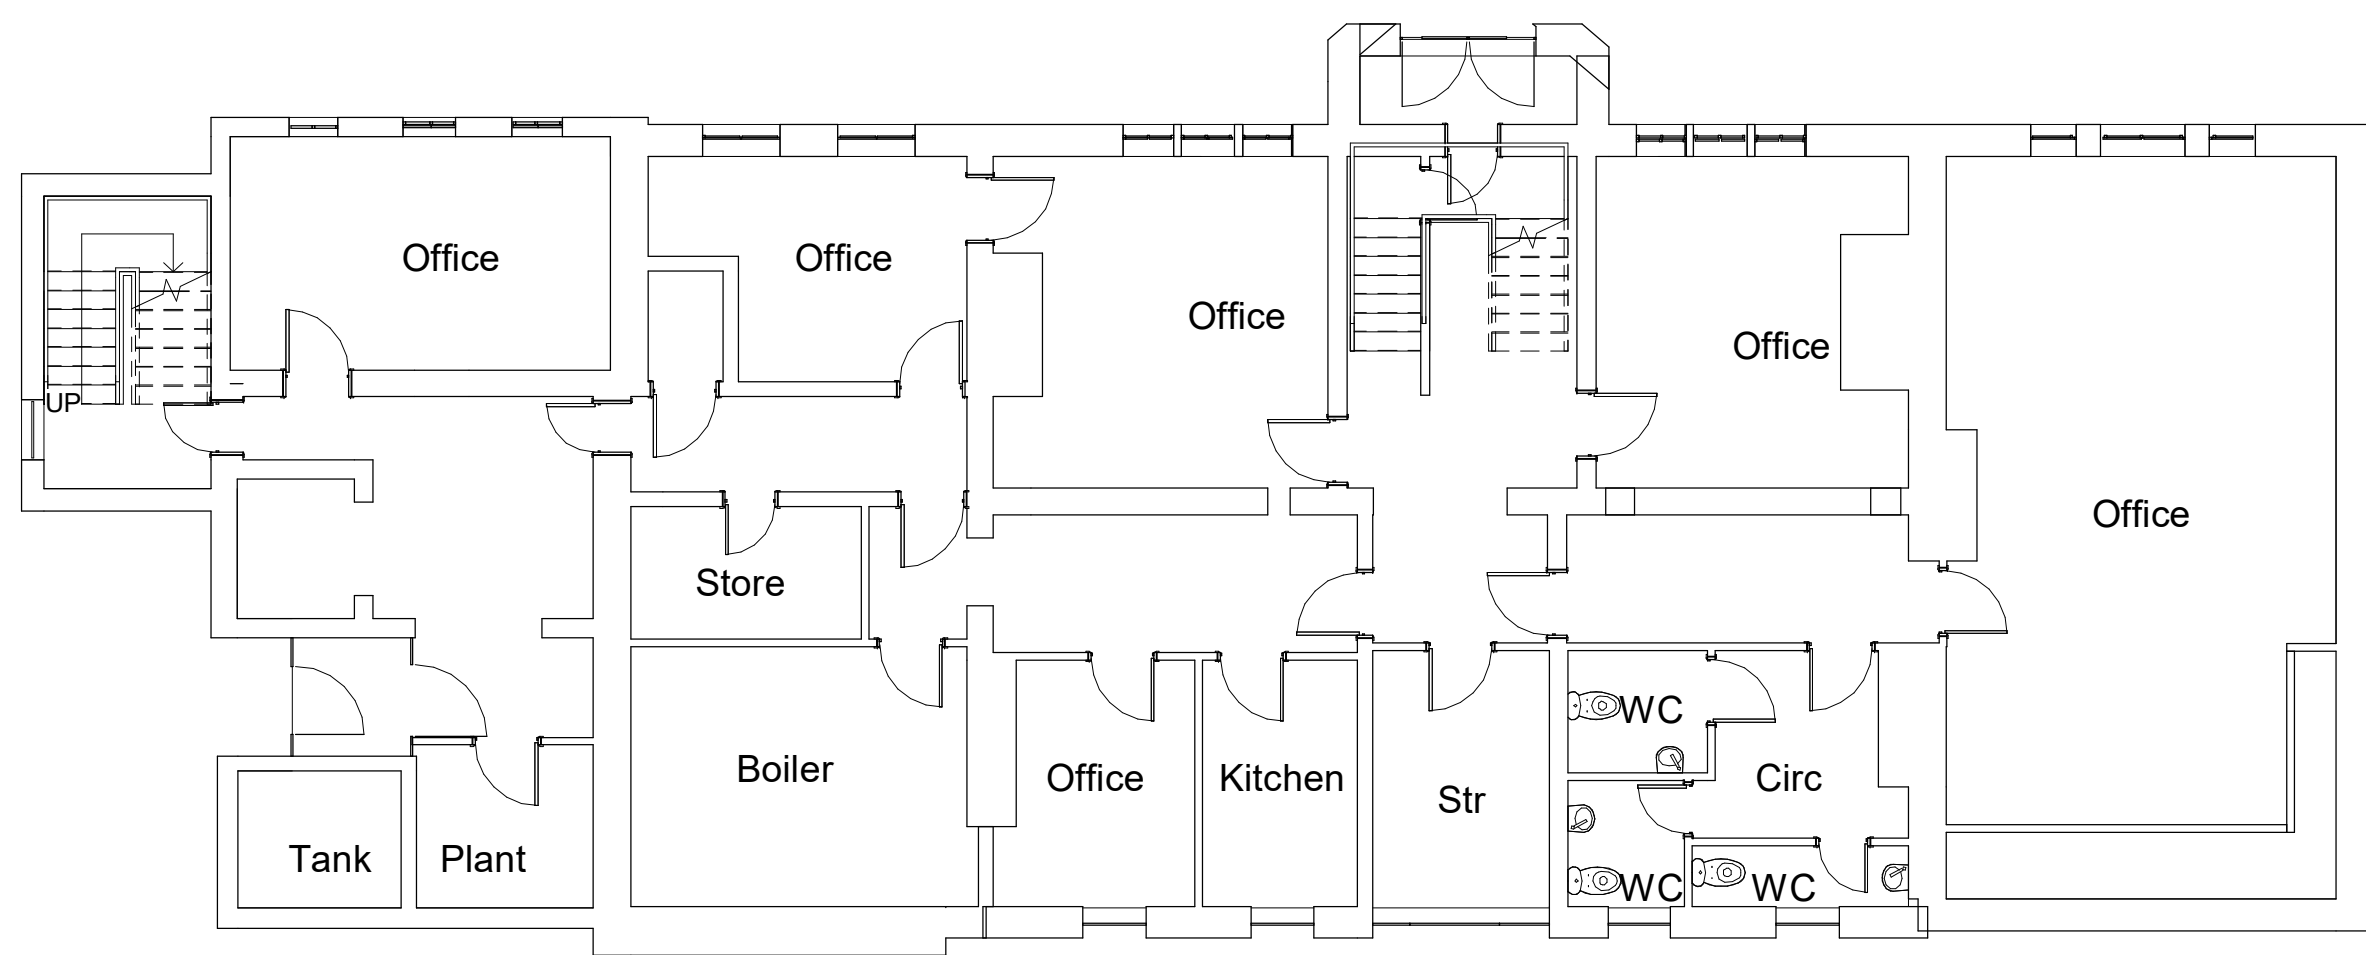


2 **Basement**
1 : 100

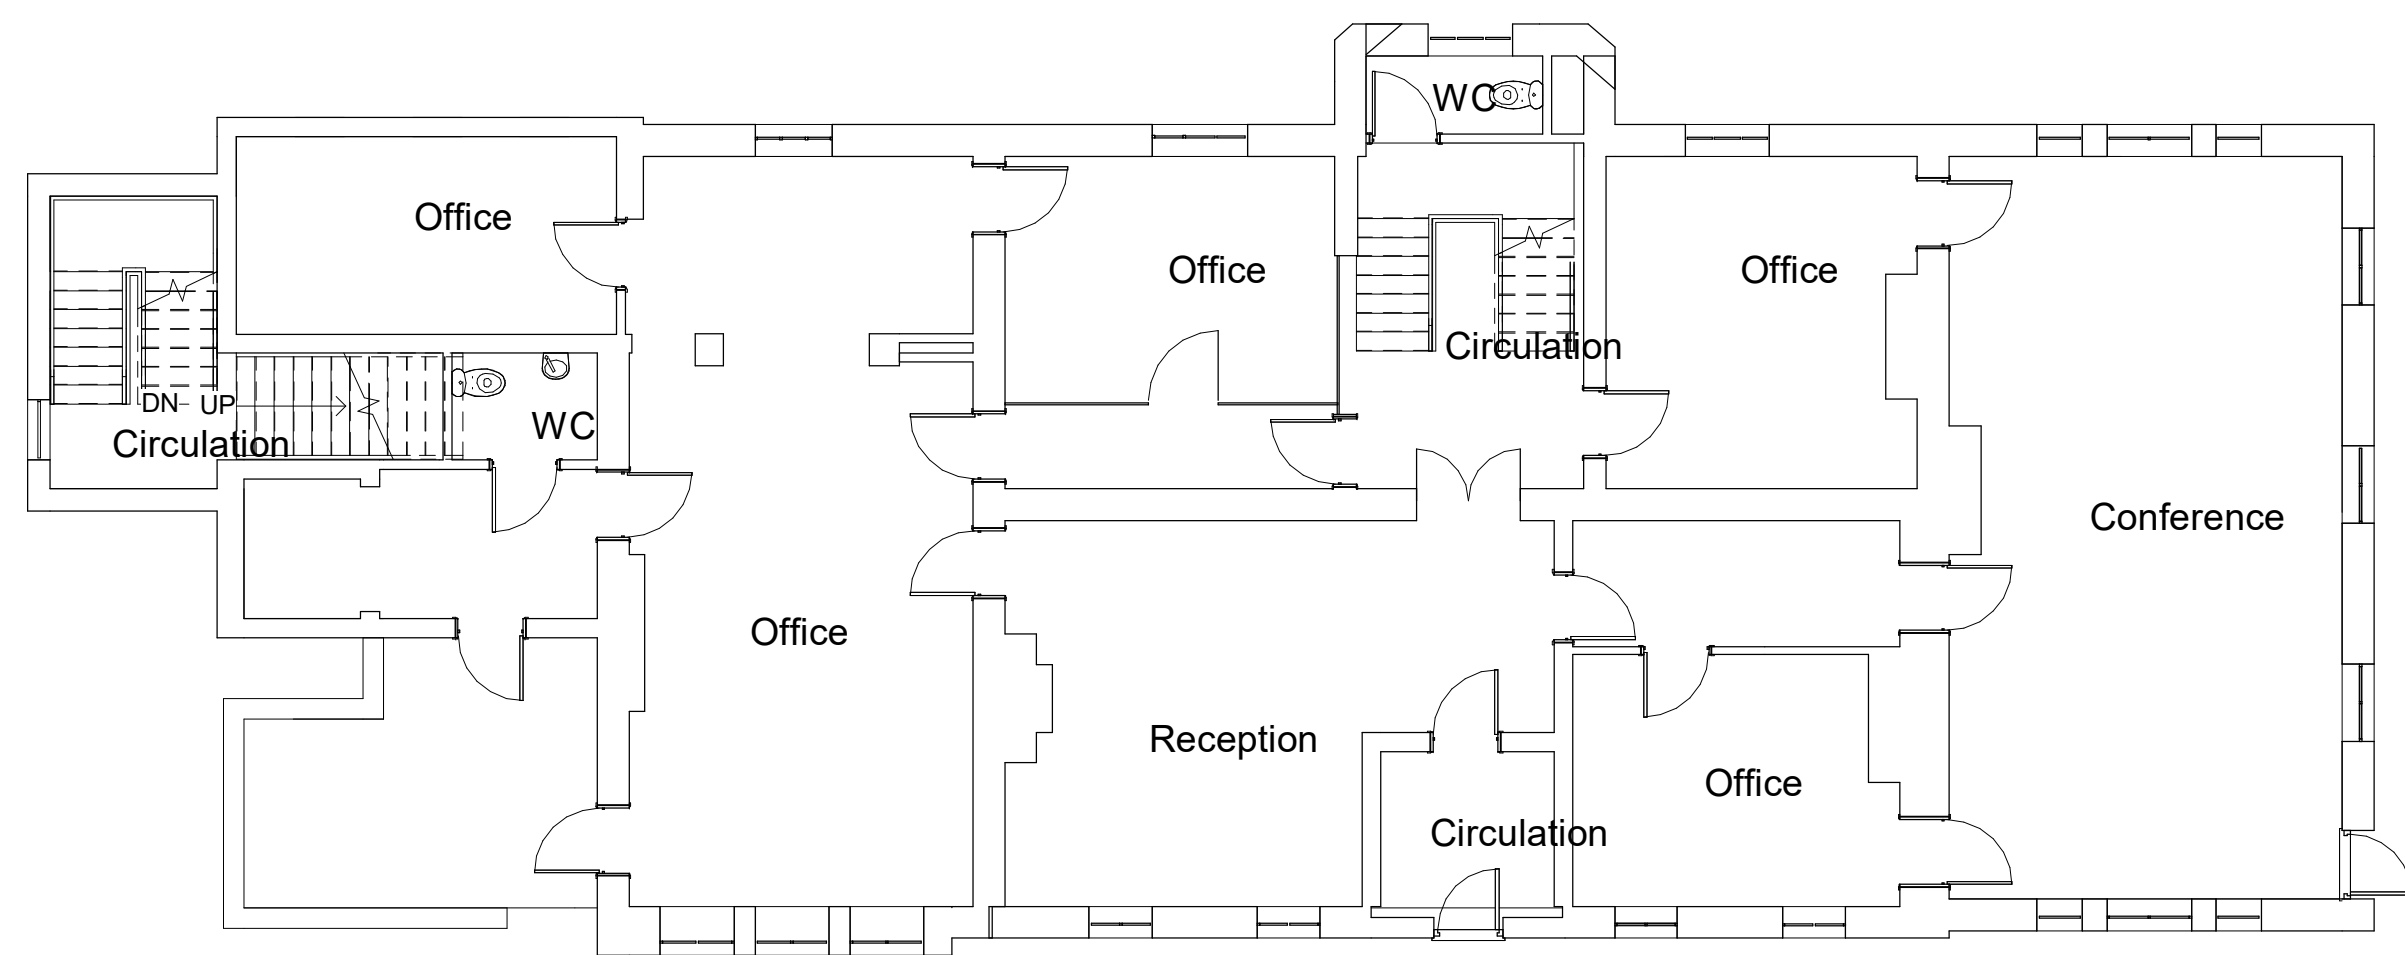

3 **Existing Ground Floor**
1 : 100

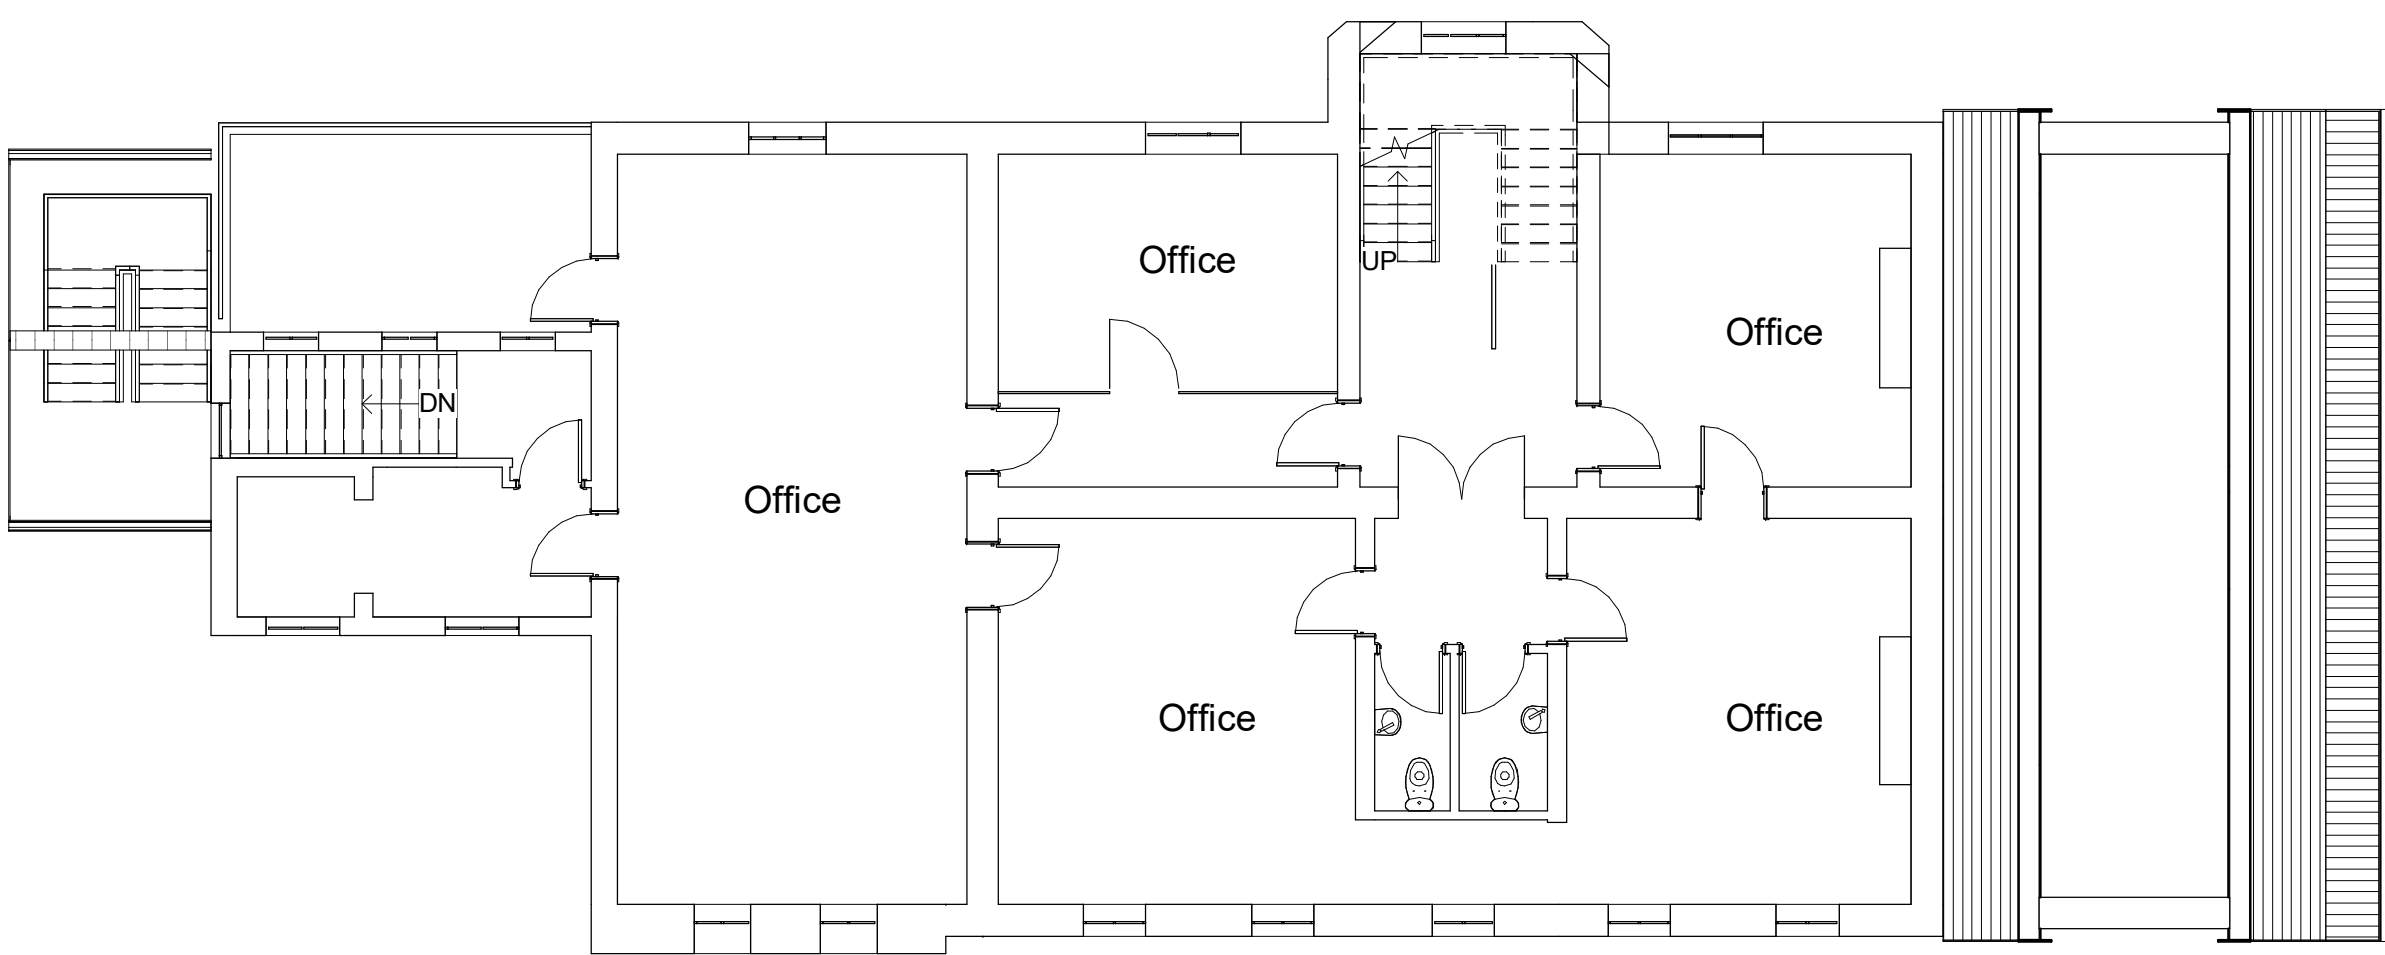


8 **Existing 1st Floor**
1 : 100

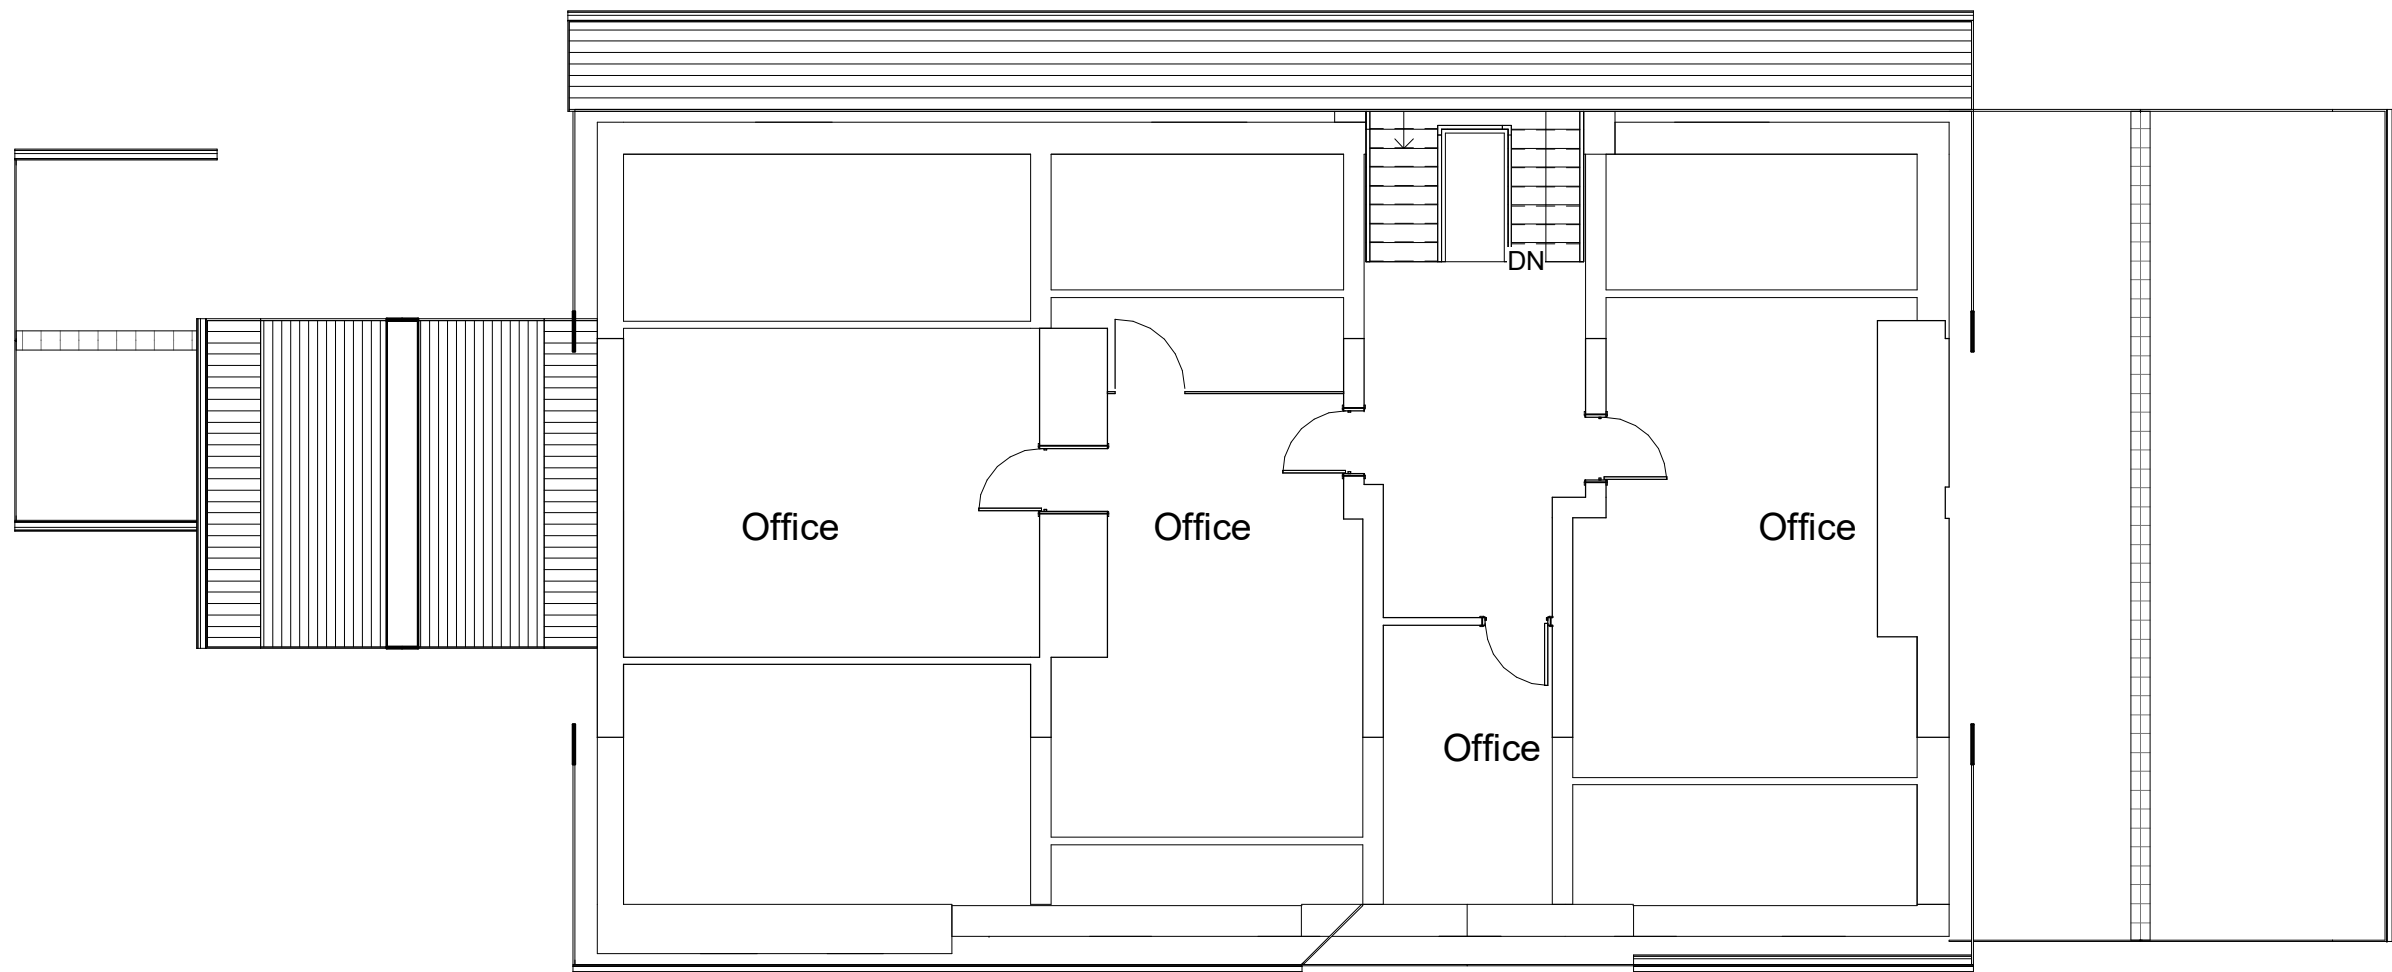


10 **Existing 2nd Floor**
1 : 100

P1	21/04/22	BC	First Issue
Rev No.	Rev Date	Rev By	Description
project			
Partnership House			
location			
Sparrow Hill Rochdale OL16 1QT			
client			
Rashad Nazir			

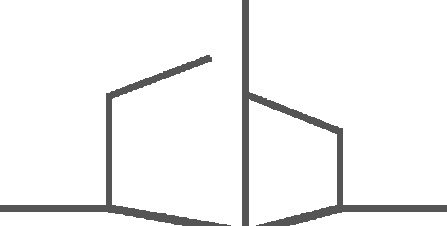
ARCHITECTURE.INTERIOR.LANDSCAPE

T: 07402266305 E: brad@cbdarchitecture.com
Phoenix House, 4 Huddersfield Road, Stalybridge, SK15 2QA

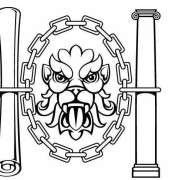 **CIAT**
REGISTERED PRACTICE

drawing title

As Existing Plans

dwg purpose

PRELIMINARY

scale 1 : 100	drawn BC	checked BC
@ sheet size A1	rev date 21/04/22	
20- job number	PL-001 drawing number	P1 revision