



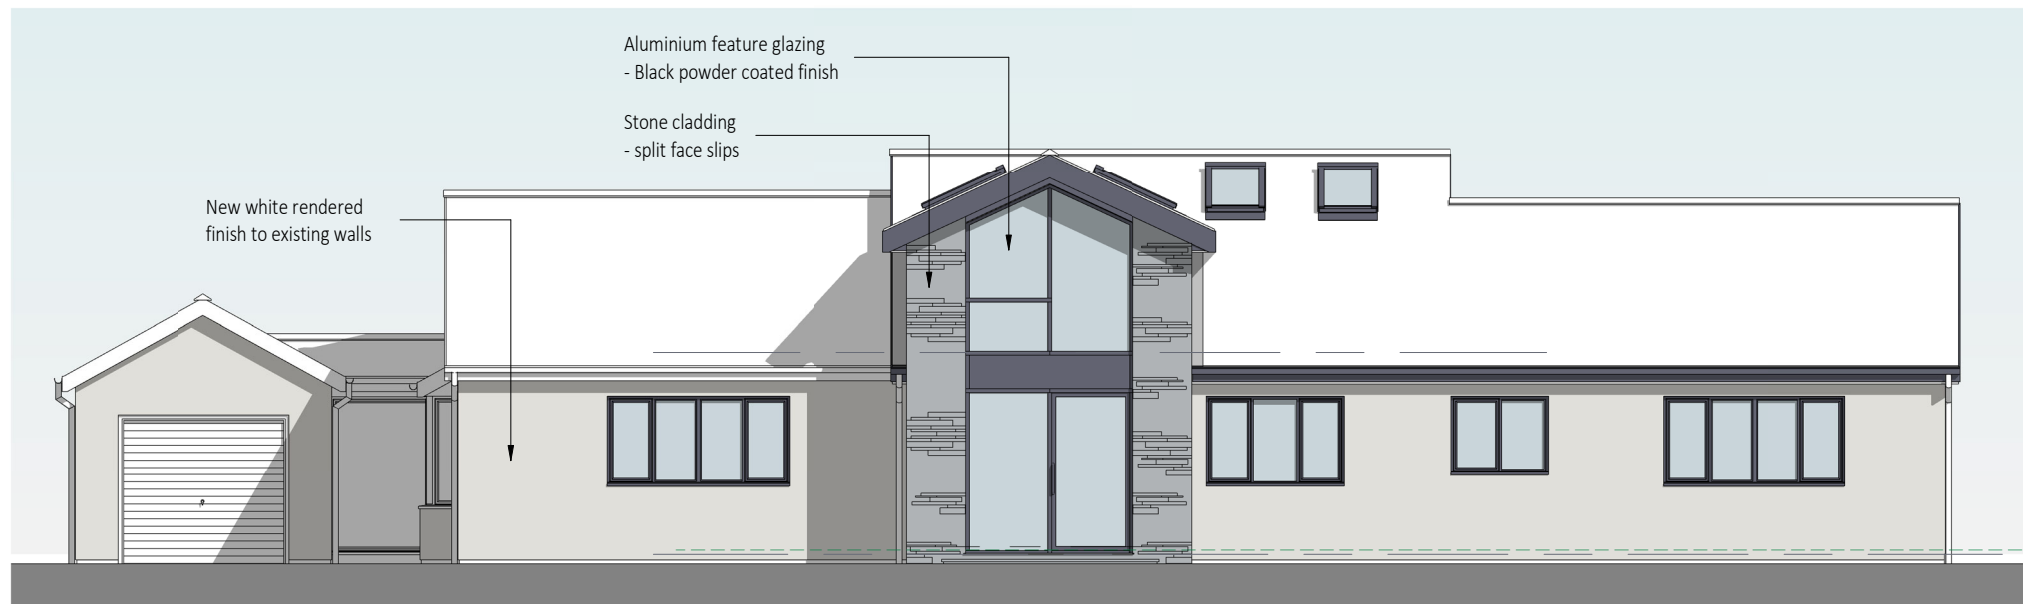

PROPOSED FRONT ELEVATION
1 : 100

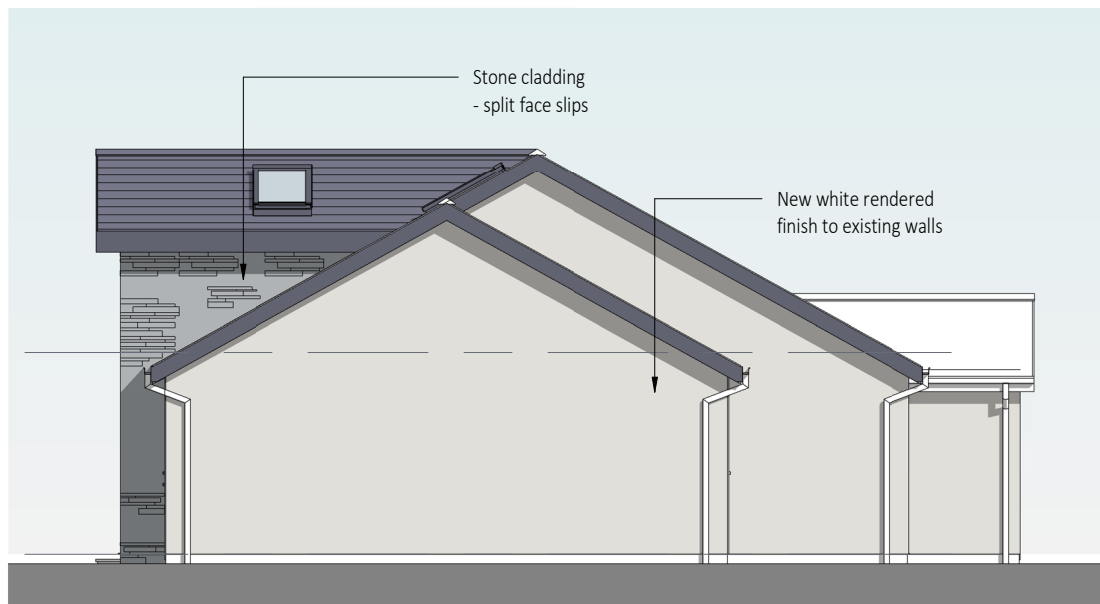


PROPOSED SIDE ELEVATION
1 : 100




PROPOSED REAR ELEVATION
1 : 100



PROPOSED SIDE ELEVATION
1 : 100

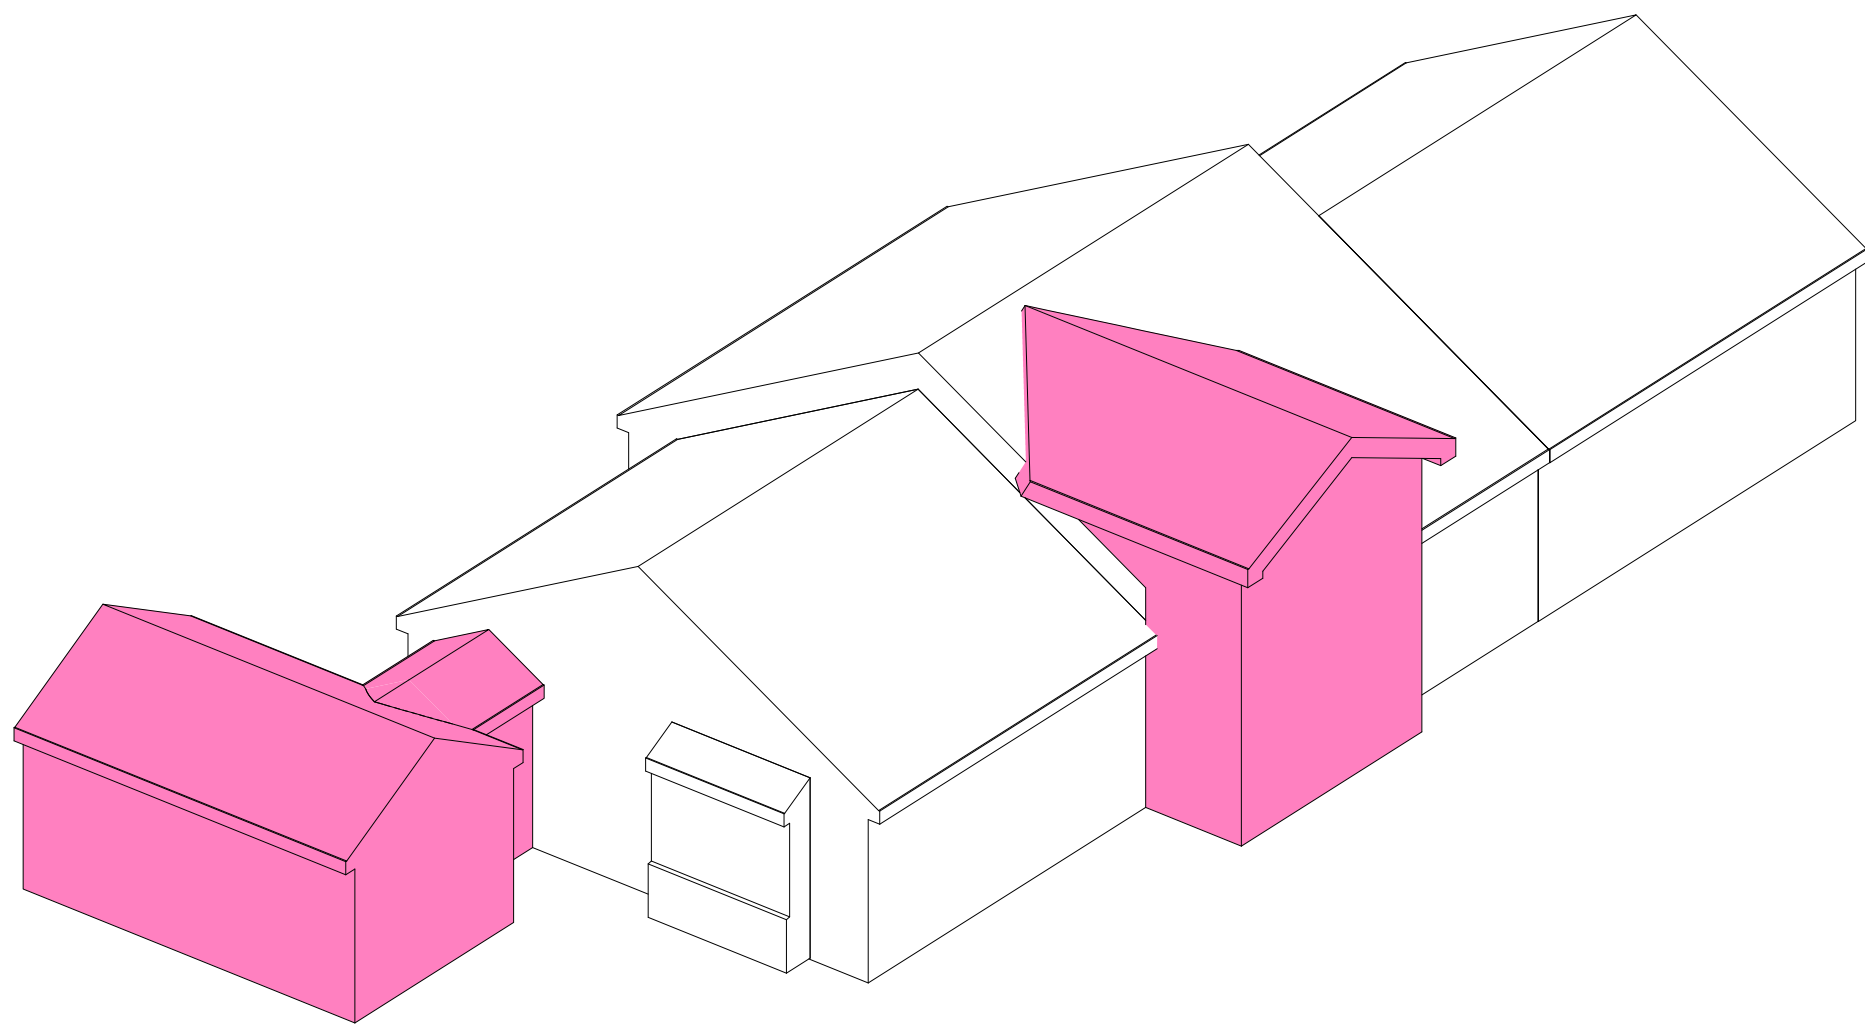

ADDITIONAL ADDED VOLUME = 110M³

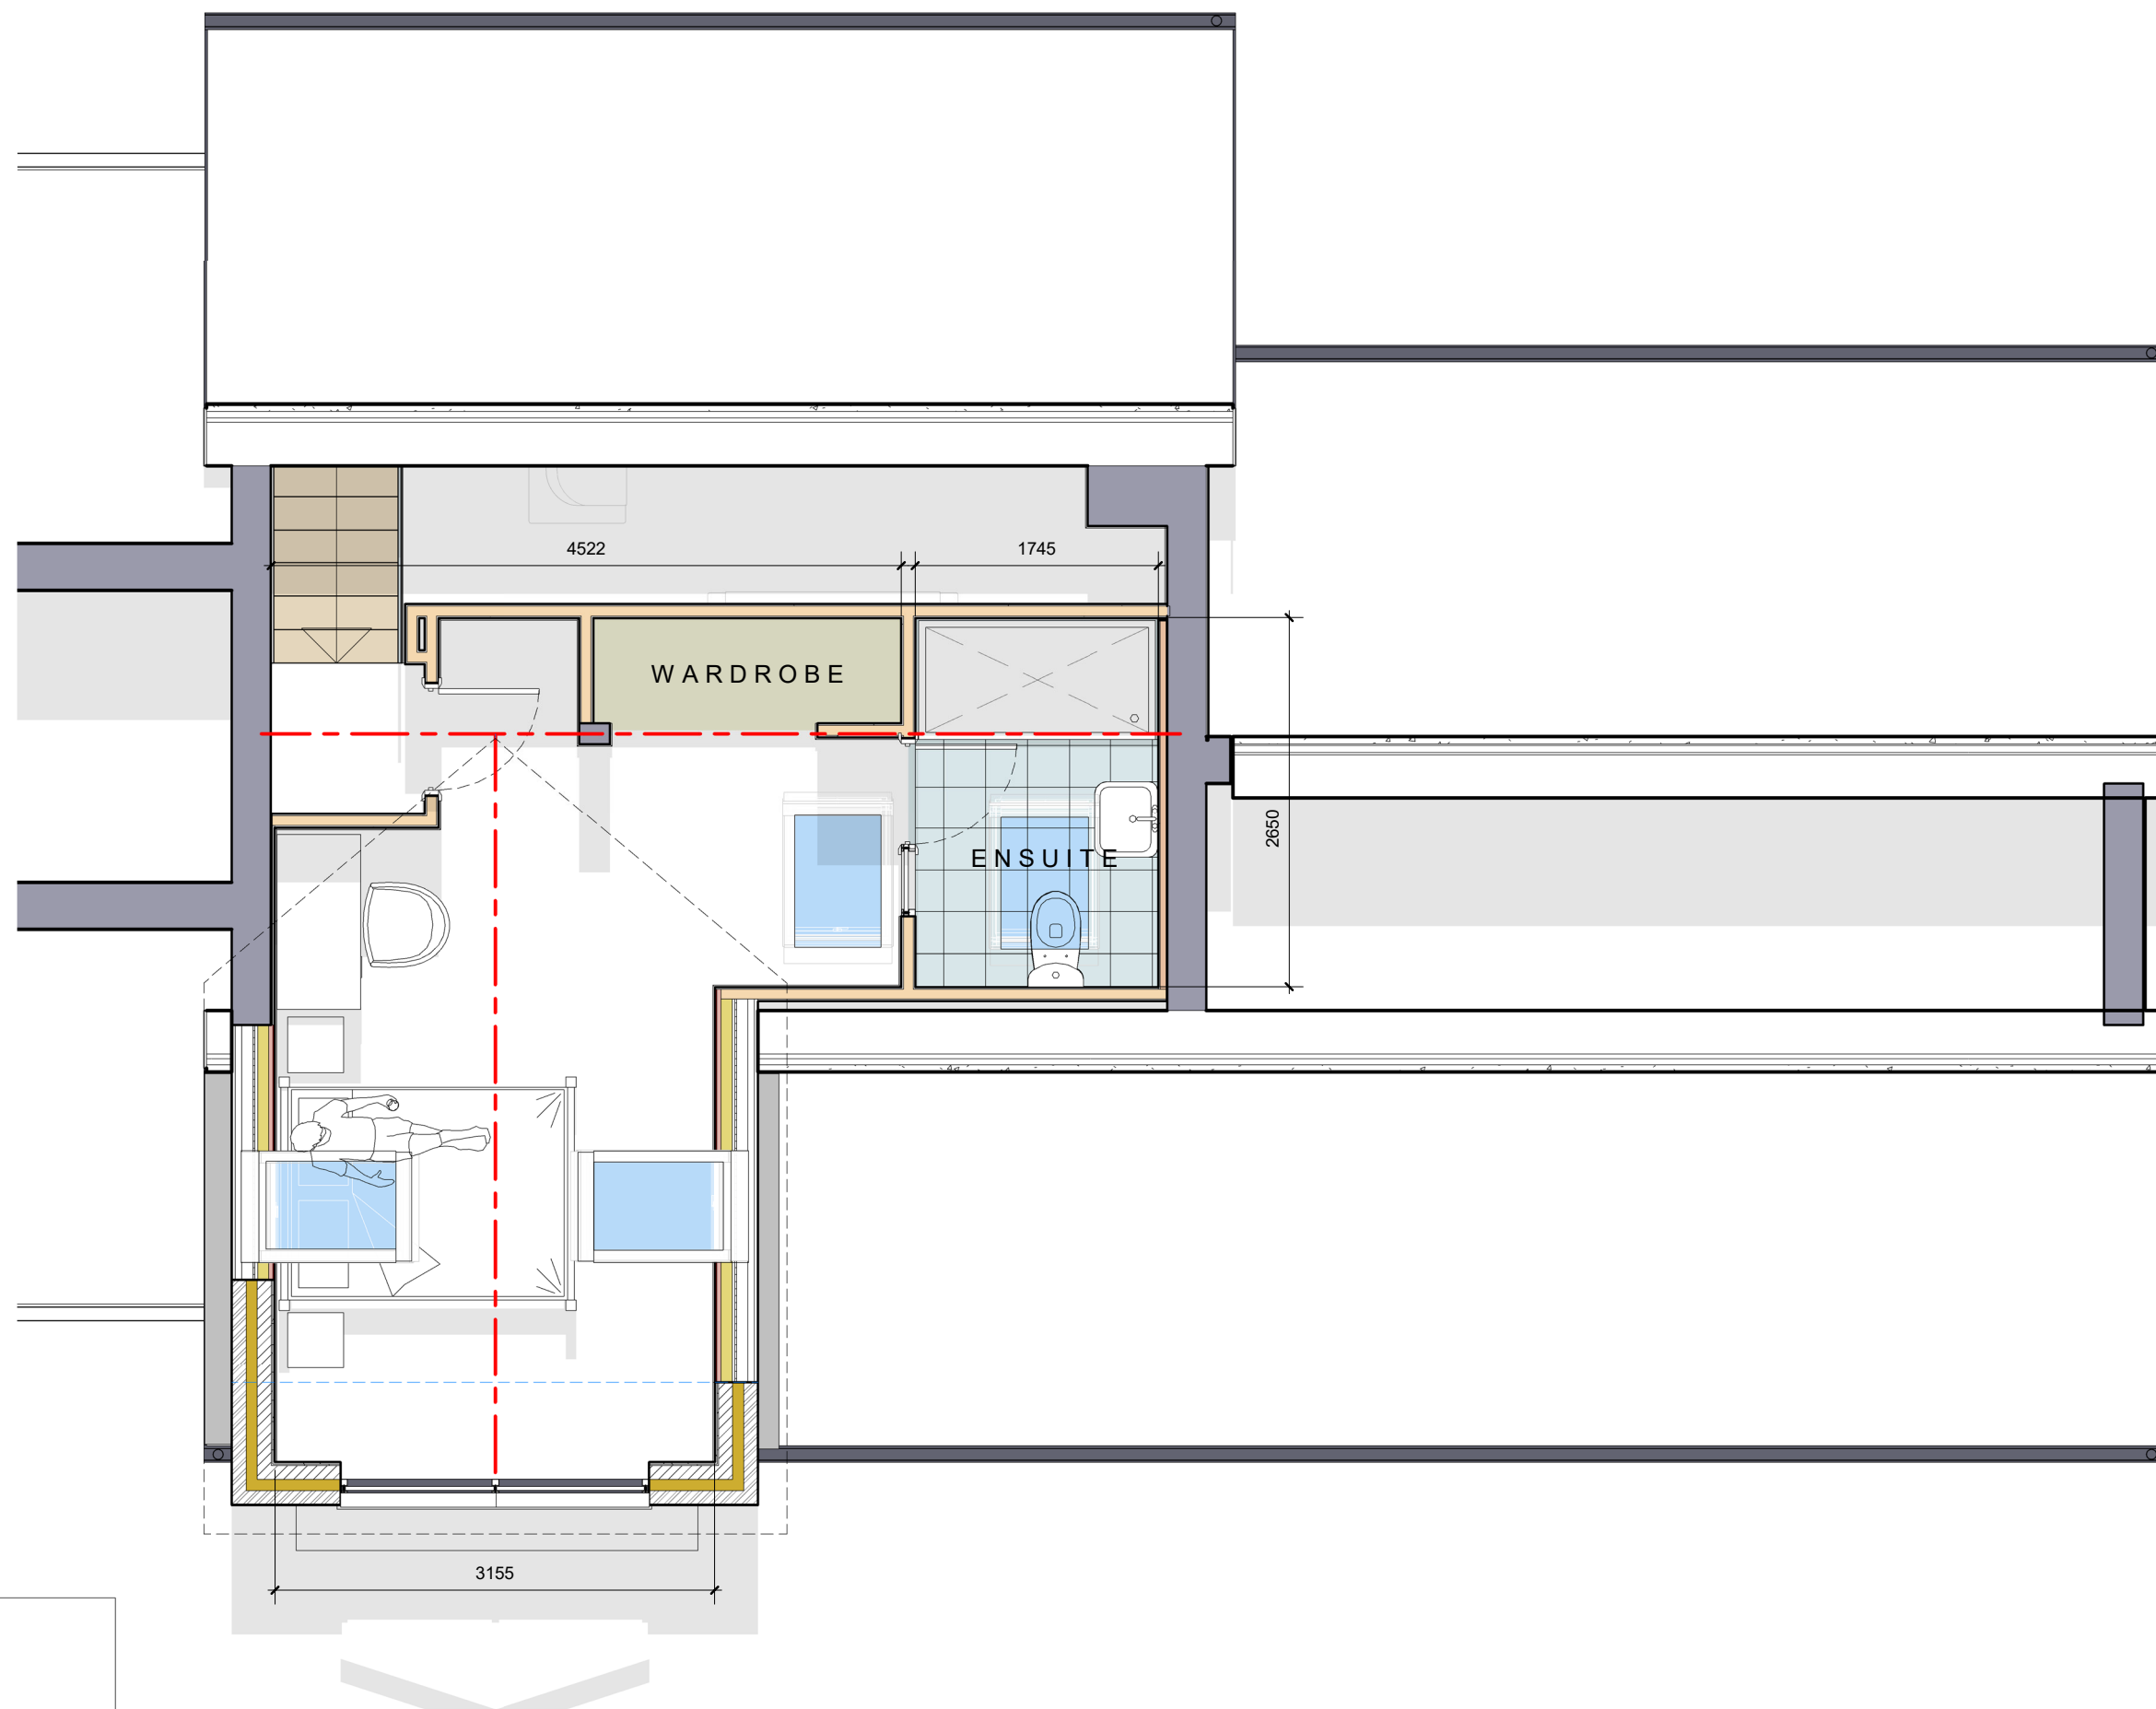


PROPOSED FIRST FLOOR PLAN
1 : 50



PROPOSED GROUND FLOOR PLAN
1 : 50



LOCATION PLAN
1 : 1250

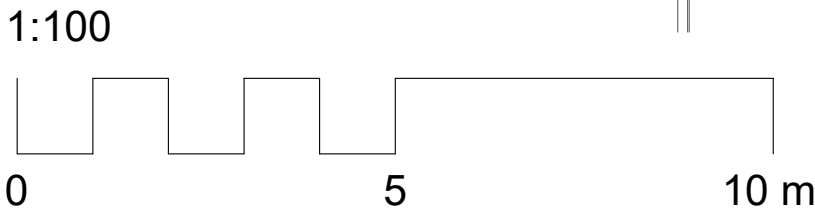

B	Rendered finish indicated to rear elevation	18.10.22
A	Issued for Planning Permission	01.10.22
		
Email: GDS_Ltd@hotmail.co.uk Tel: 07763 693374		
Client MR MICHAEL INSTONE		
Project THE SET, BADGERS LANE, ROCHDALE OL16 4RQ		
Drawing PROPOSED PLANS		
Scale @ As indicated	Date 28/11/20	Revision B
883-22-10		