



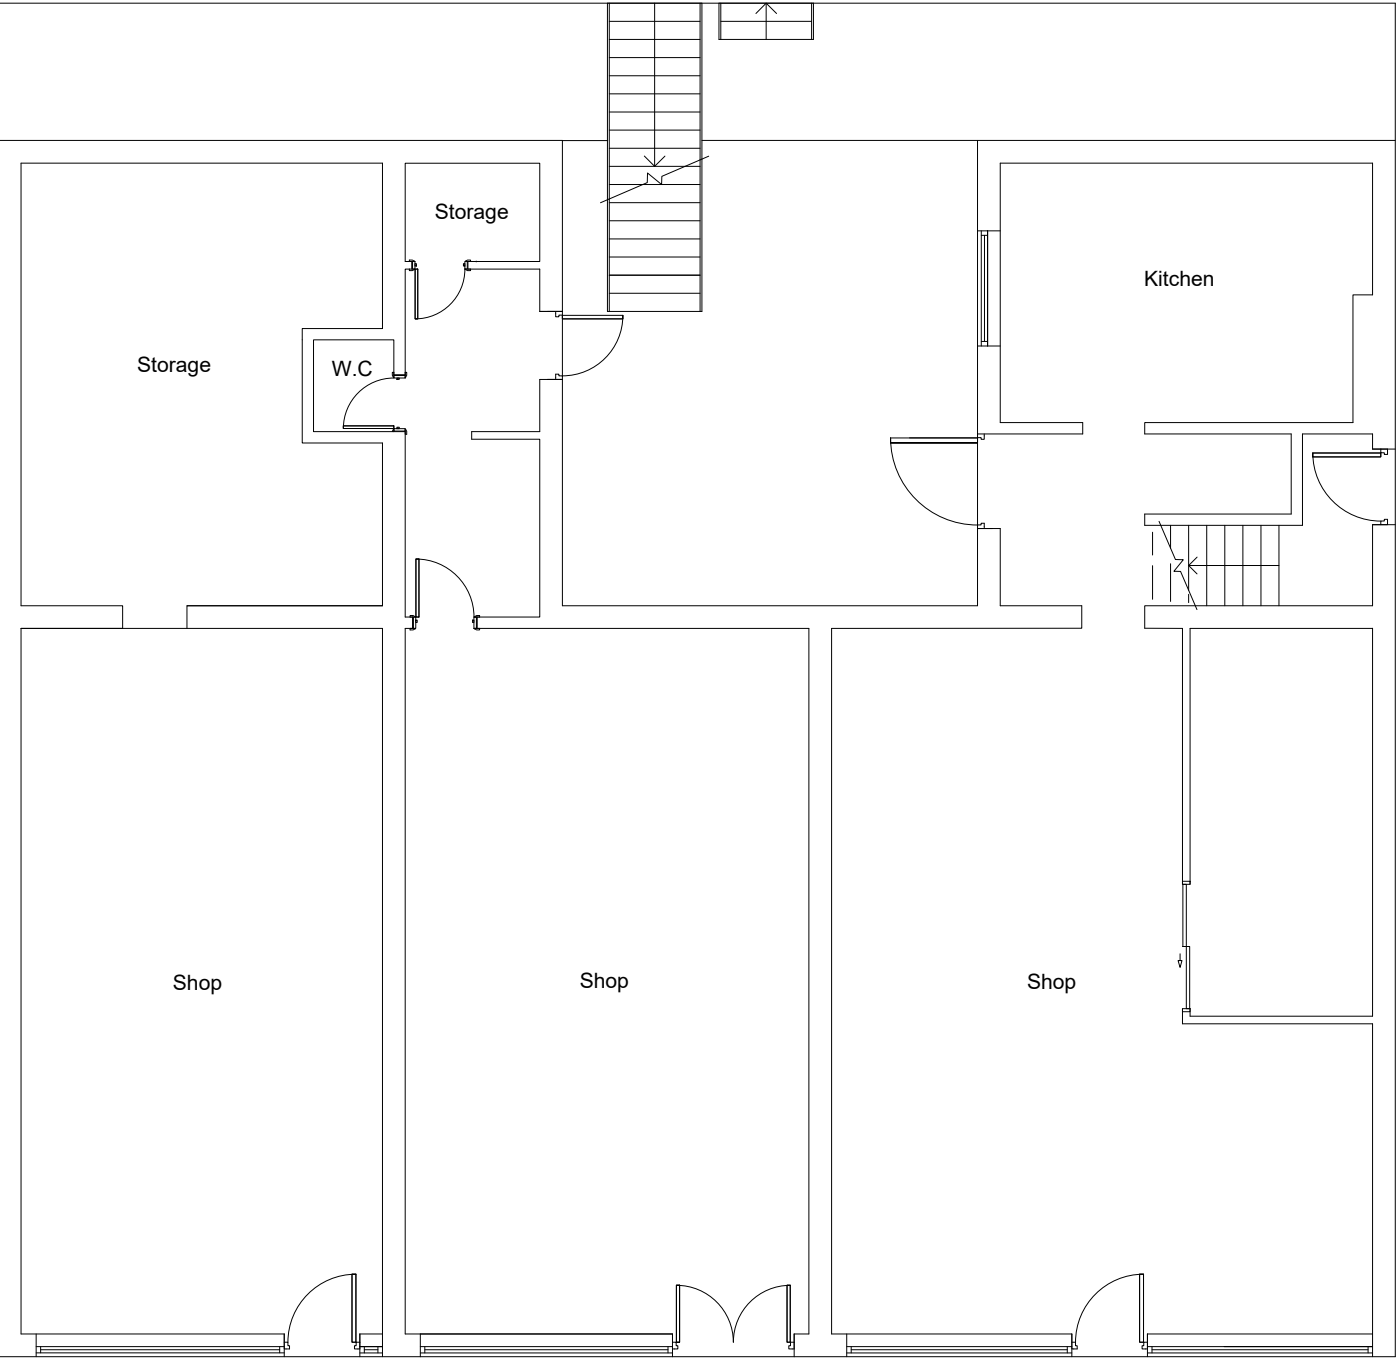

GROUND FLOOR PLAN
(EXISTING)

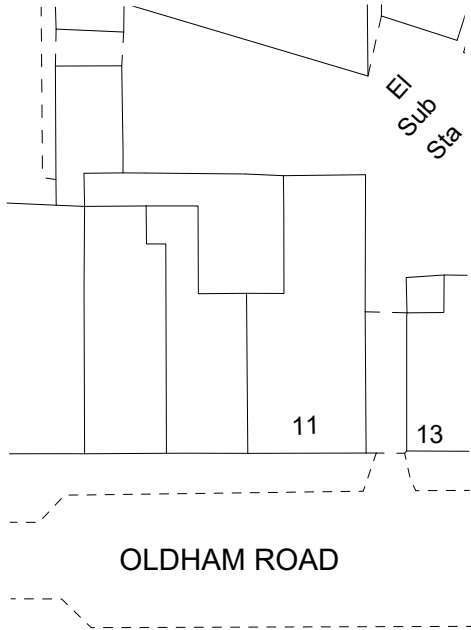

SITE PLAN(EXISTING)

Building Design Services

For:

M.FAROOQ
6 Stock Close
Rochdale
OL12 6BB
01706 712231
0796 7605 763

MRS NORIN AKHTAR

CHANGE OF USE OF FIRST
FLOOR FROM WINE BAR (SUI
GENERIS) TO SHISHA CAFÉ
(SUI GENERIS)

Scale:


(Plan)
1:100 @ A3
(Site Plan)
1:500 @ A3

bds

7-11 Oldham Road
Rochdale
OL16 1UA

Job No. & Sheet

1810/1

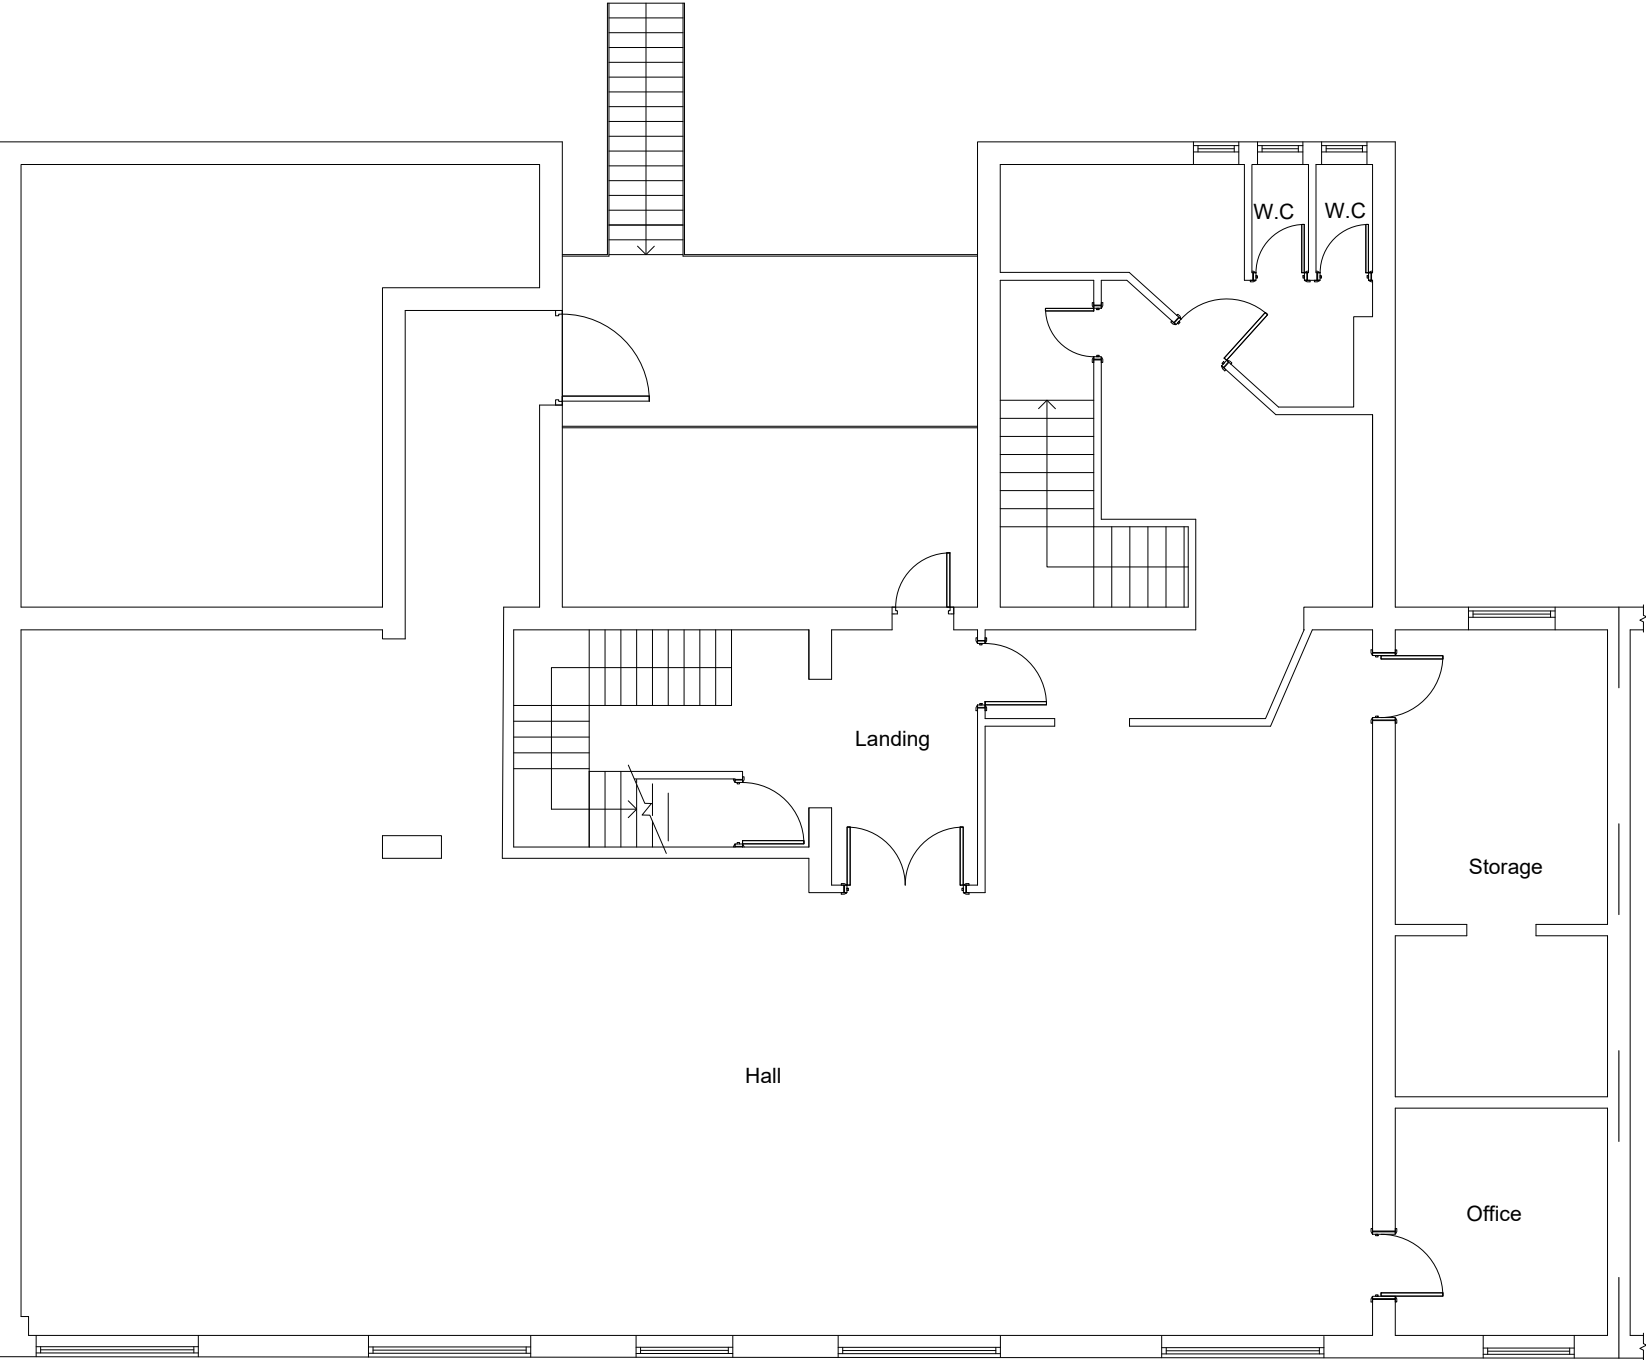

FIRST FLOOR PLAN
(EXISTING)



FRONT ELEVATION
(EXISTING)

Building Design Services

M.FAROOQ
6 Stock Close
Rochdale
OL12 6BB
01706 712231
0796 7605 763

bds

For:


MRS NORIN AKHTAR

CHANGE OF USE OF FIRST
FLOOR FROM WINE BAR (SUI
GENERIS) TO SHISHA CAFÉ
(SUI GENERIS)


7-11 Oldham Road
Rochdale
OL16 1UA

Scale:
(Elevation)
1:100 @ A3

Job No. & Sheet
1810/3

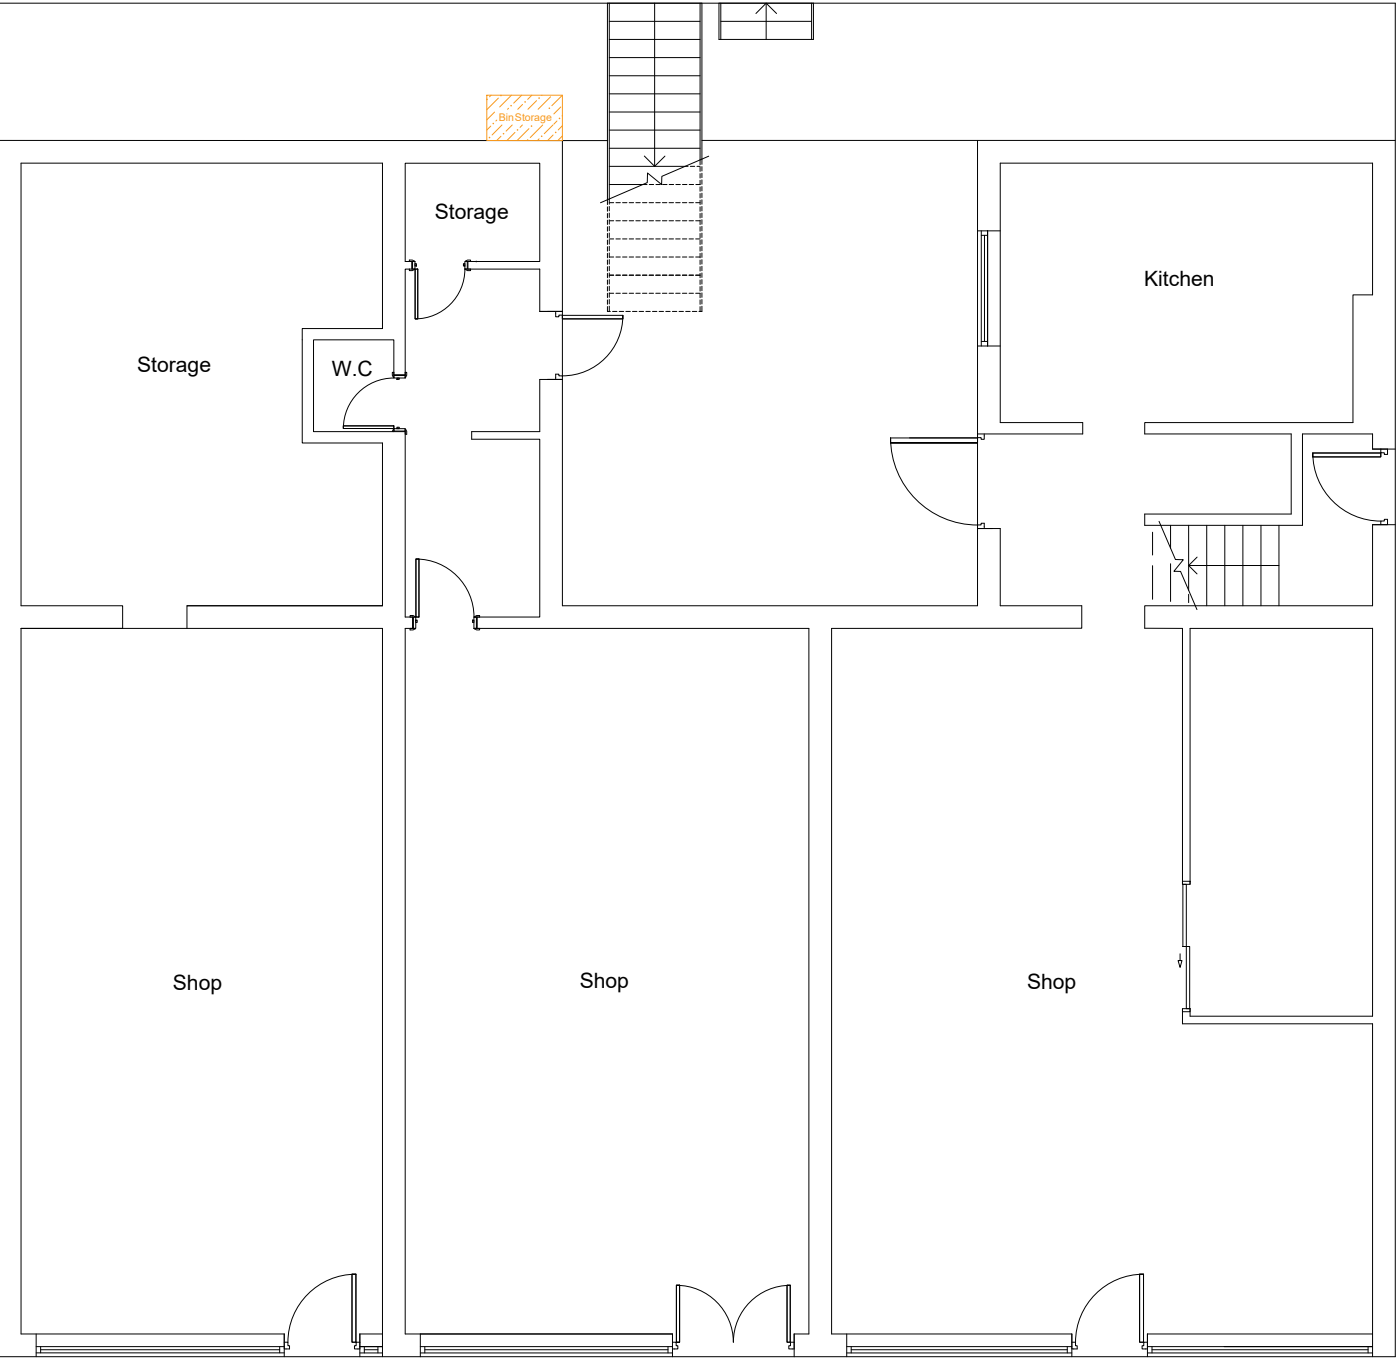

GROUND FLOOR PLAN
(PROPOSED)

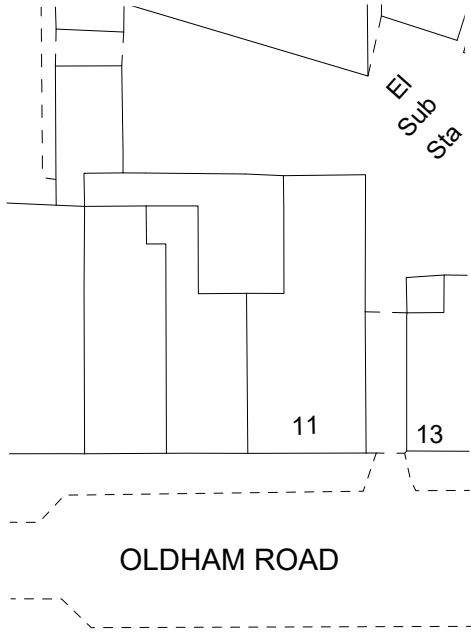

SITE PLAN(PROPOSED)

Building Design Services

For:

M.FAROOQ
6 Stock Close
Rochdale
OL12 6BB
01706 712231
0796 7605 763

MRS NORIN AKHTAR

CHANGE OF USE OF FIRST
FLOOR FROM WINE BAR (SUI
GENERIS) TO SHISHA CAFÉ
(SUI GENERIS)

Scale:


(Plan)
1:100 @ A3
(Site Plan)
1:500 @ A3

bds

7-11 Oldham Road
Rochdale
OL16 1UA

Job No. & Sheet

1810/4

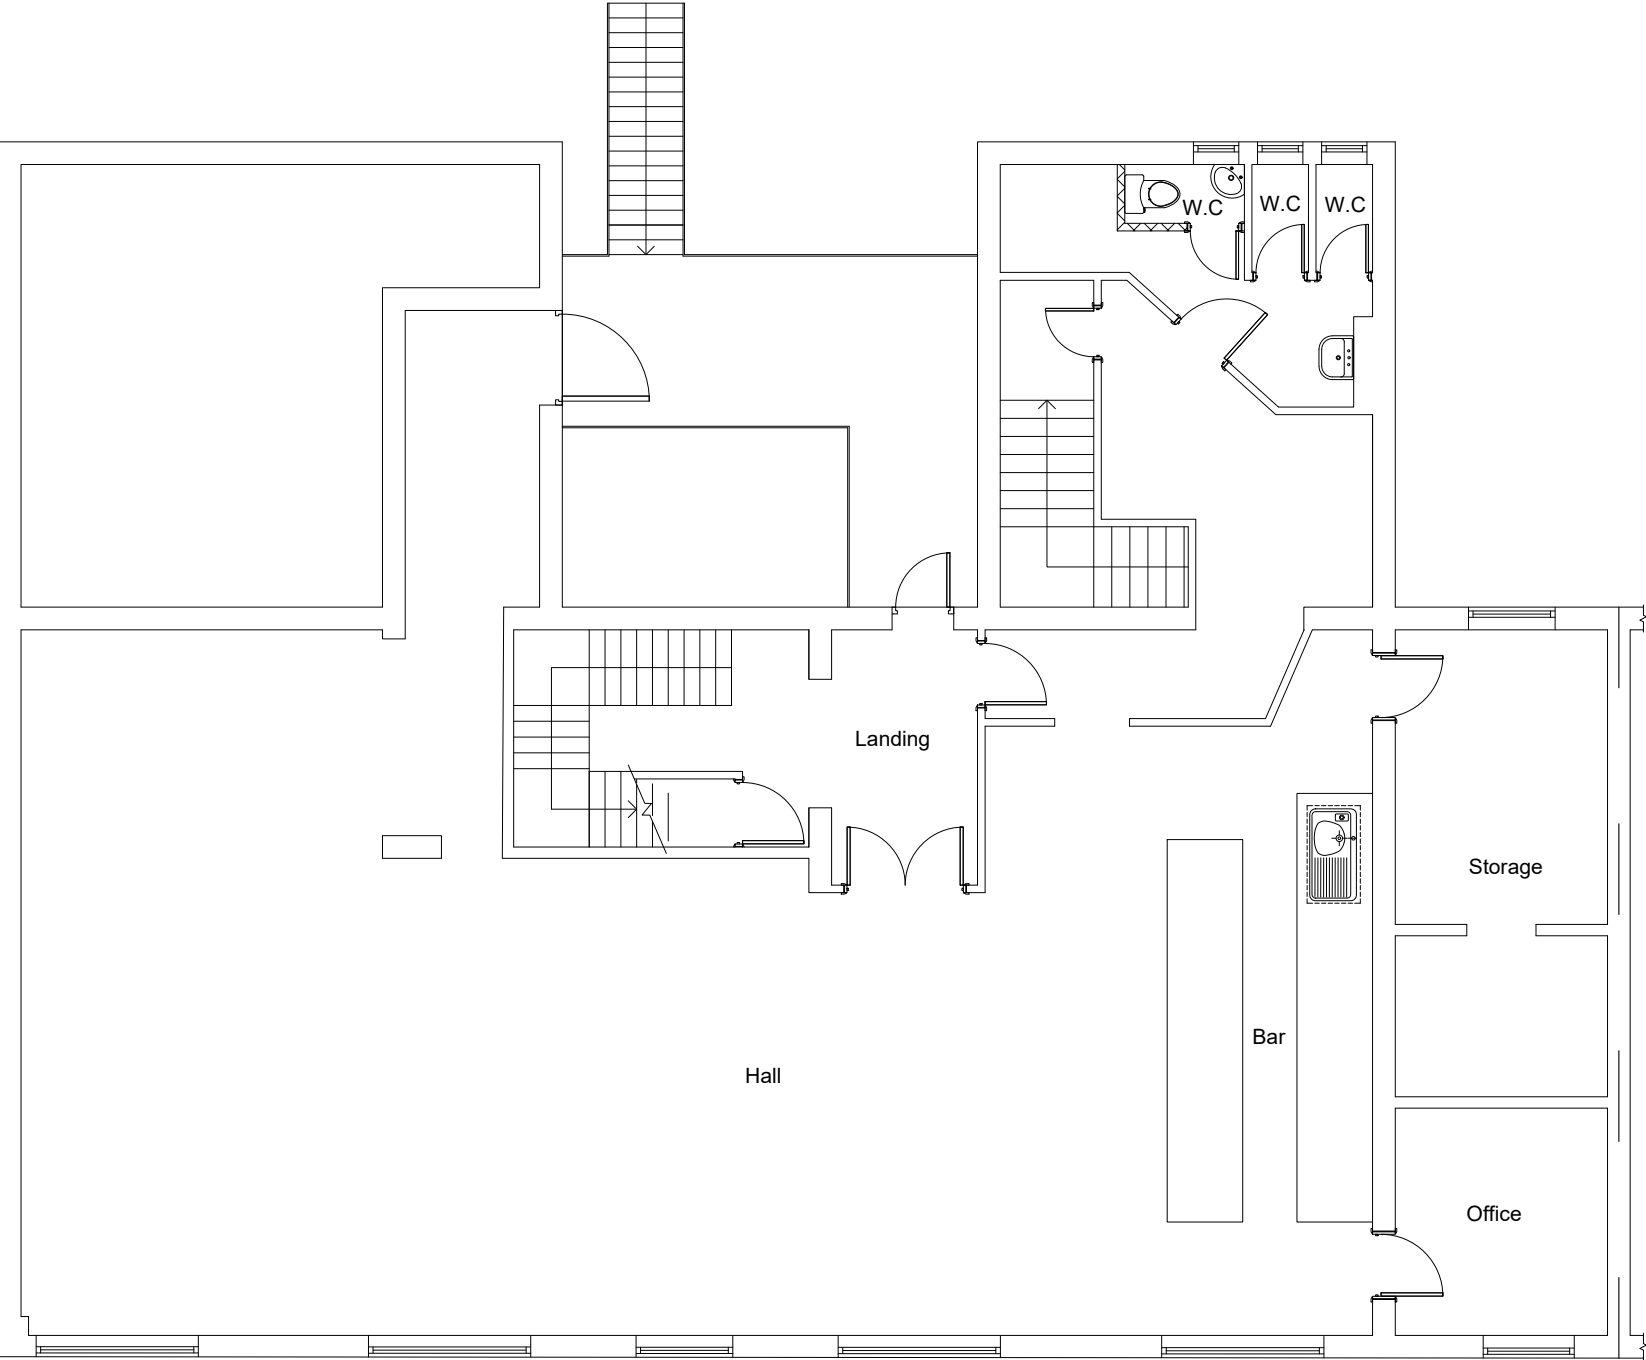

FIRST FLOOR PLAN
(PROPOSED)



FRONT ELEVATION
(PROPOSED)

Building Design Services

M.FAROOQ
6 Stock Close
Rochdale
OL12 6BB
01706 712231
0796 7605 763

bds

For:

MRS NORIN AKHTAR

CHANGE OF USE OF FIRST
FLOOR FROM WINE BAR (SUI
GENERIS) TO SHISHA CAFÉ
(SUI GENERIS)

7-11 Oldham Road
Rochdale
OL16 1UA

Scale:

(Elevation)
1:100 @ A3

Job No. & Sheet

1810/6