



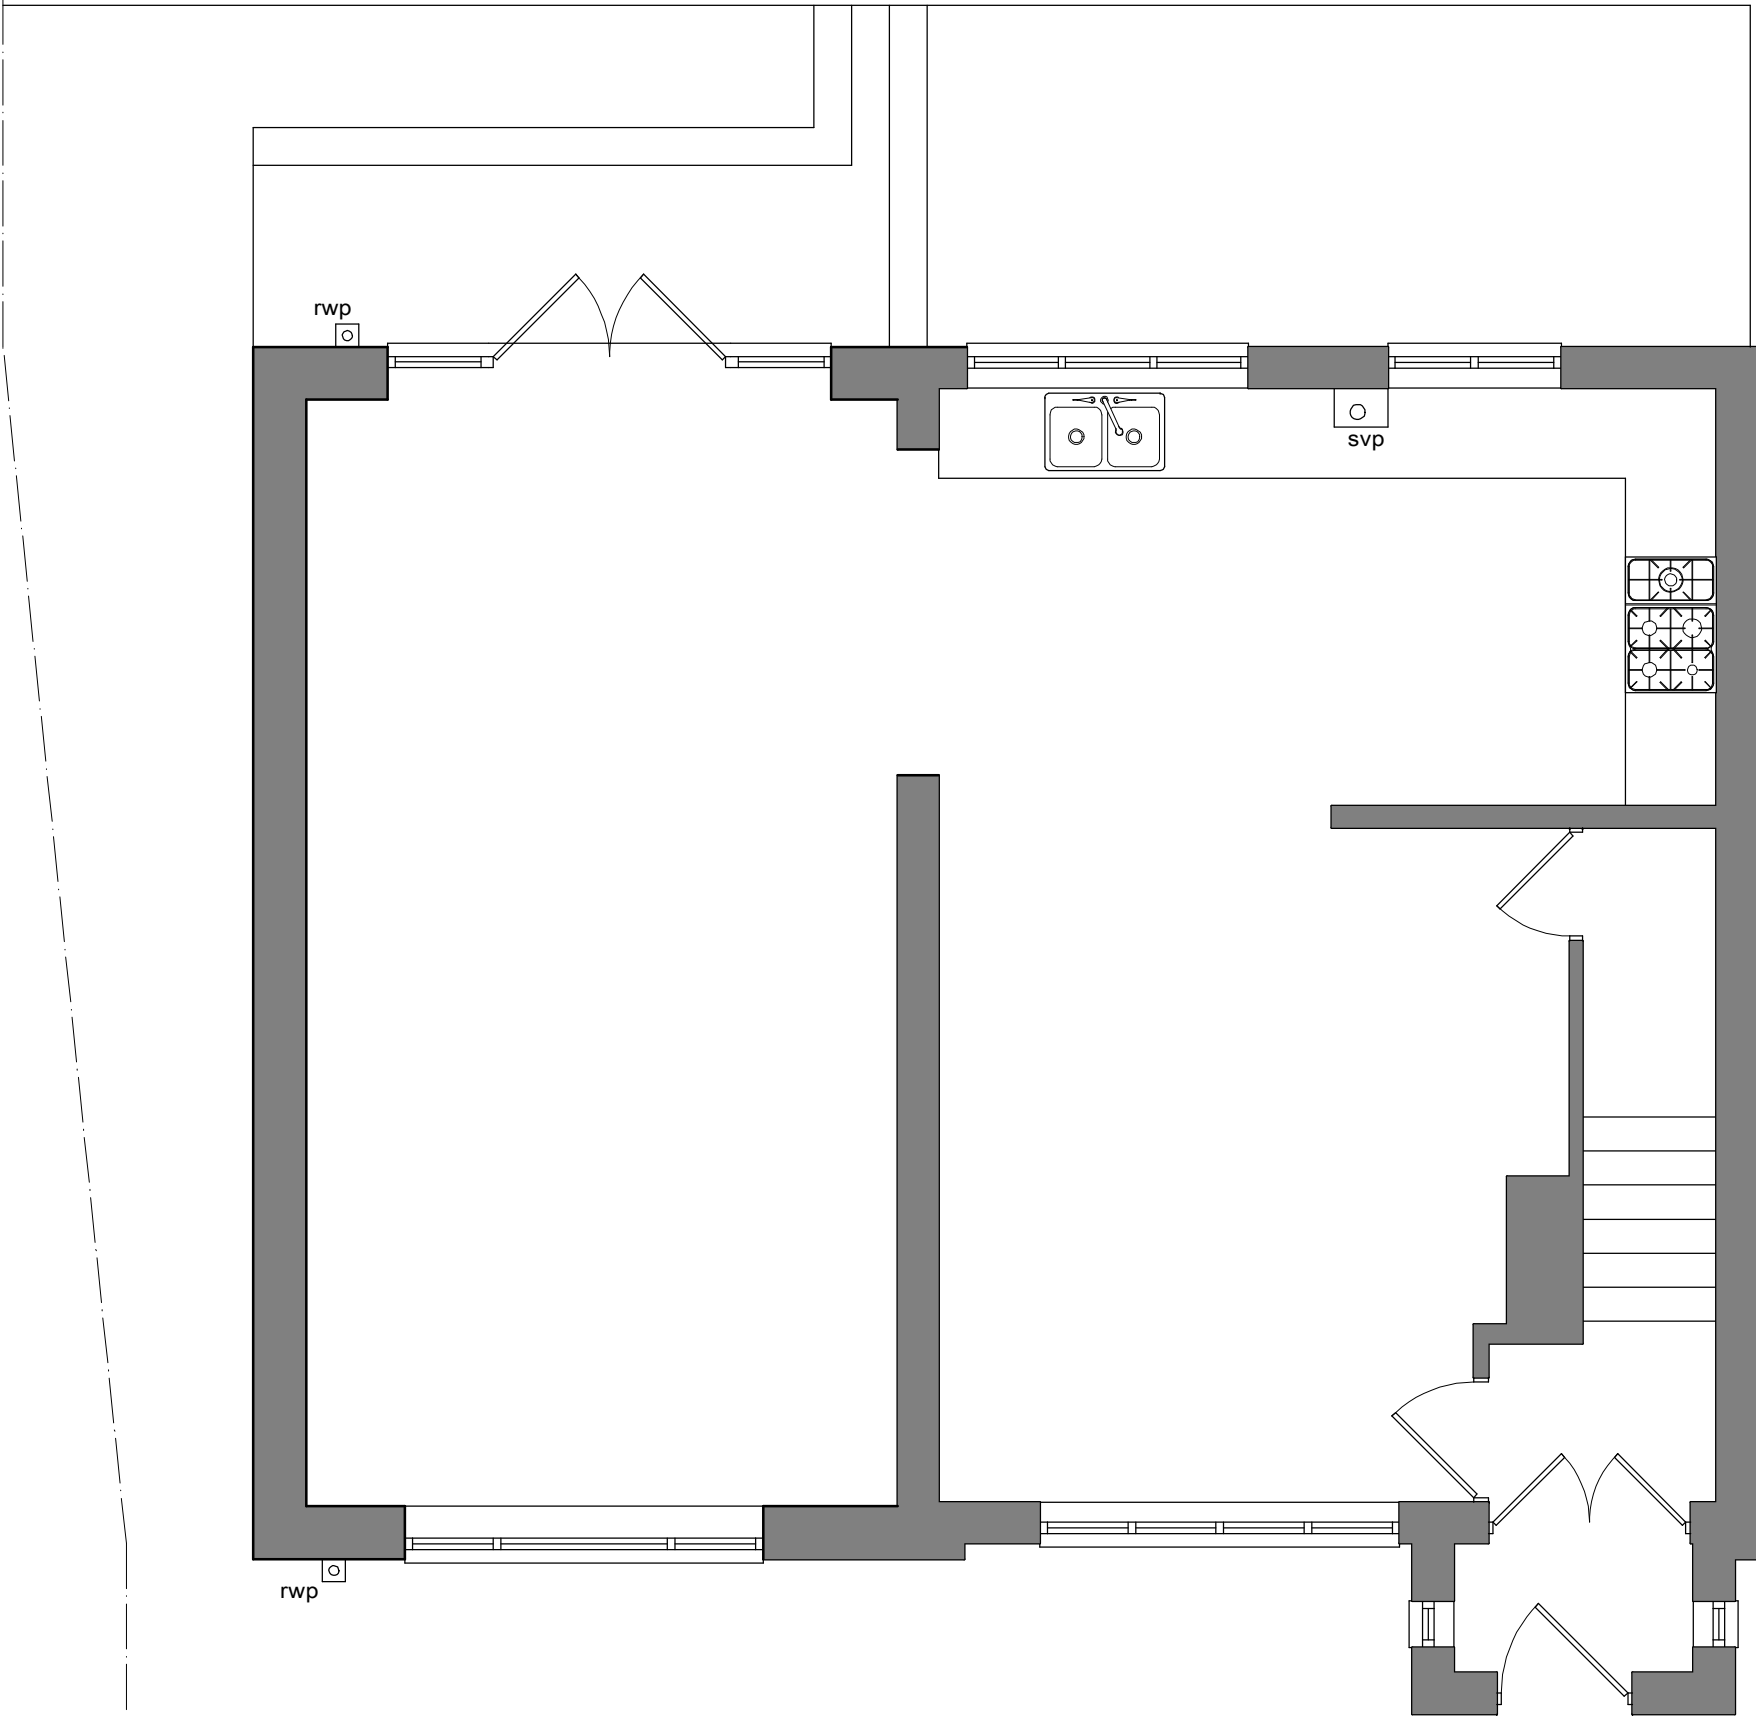

ground floor plan

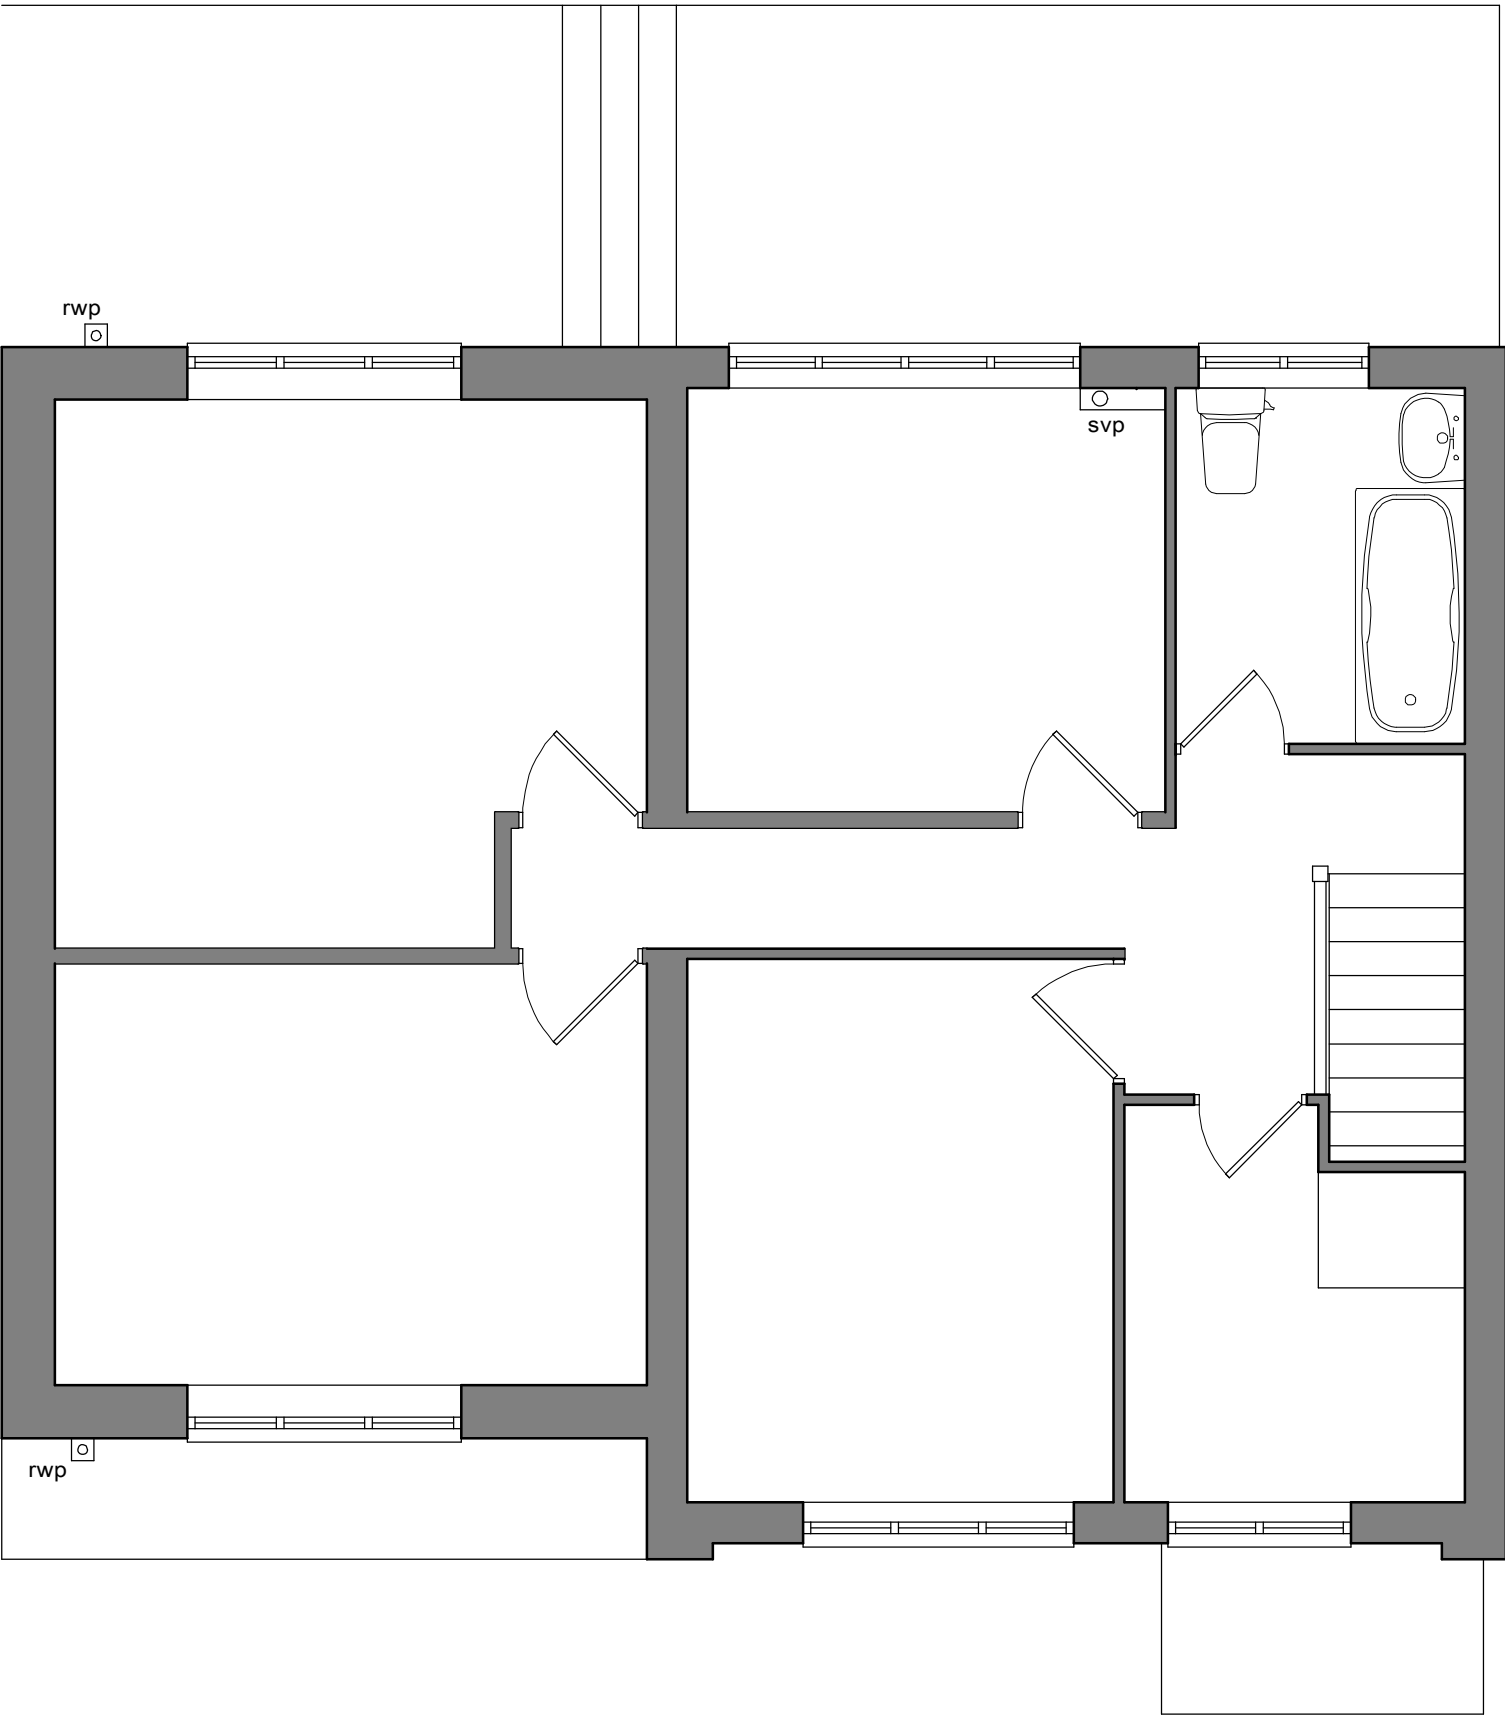

first floor plan

This drawing has been prepared for the sole purpose of obtaining Planning Permission and Building Regulation Approval ONLY. All structural calculations are to be checked by structural engineer prior to construction.

All dimensions & details are to be checked on site prior to construction, any discrepancies reported to ExtensionsNW prior to any work undertaken. Any work undertaken prior to full planning & building regulation approval is at the builder's own risk. ExtensionsNW will not be held responsible for any problems arising.

This drawing is the copyright of ExtensionsNW and any reproduction in whole or part is strictly forbidden. Dated on 24/02/2023. ExtensionsNW reserve the right to modify and make necessary alterations dependent on site conditions.

|      |  |  |
|------|--|--|
| D    |  |  |
| C    |  |  |
| B    |  |  |
| A    |  |  |
| DATE |  |  |

|                                              |      |      |         |
|----------------------------------------------|------|------|---------|
| SCALE                                        | 1:50 | DATE | July 22 |
| DRAWN                                        | JDJ  | P.P  | B.K     |
| CUSTOMER<br>Mr T Martin                      |      |      |         |
| PROJECT<br>Extension to the side             |      |      |         |
| LOCATION<br>56 Royal Avenue Heywood OL10 2DG |      |      |         |
| LOCAL AUTHORITY                              |      |      |         |

Extensions

3 Crithden Street, Rantentall, Rosendale, BB4 4NJZ  
Mob: 07968236495  
Web: www.extensionsnw.co.uk E-mail: jpe@extensionsnw.co.uk

JOB No.

3154 - 02

REV.