
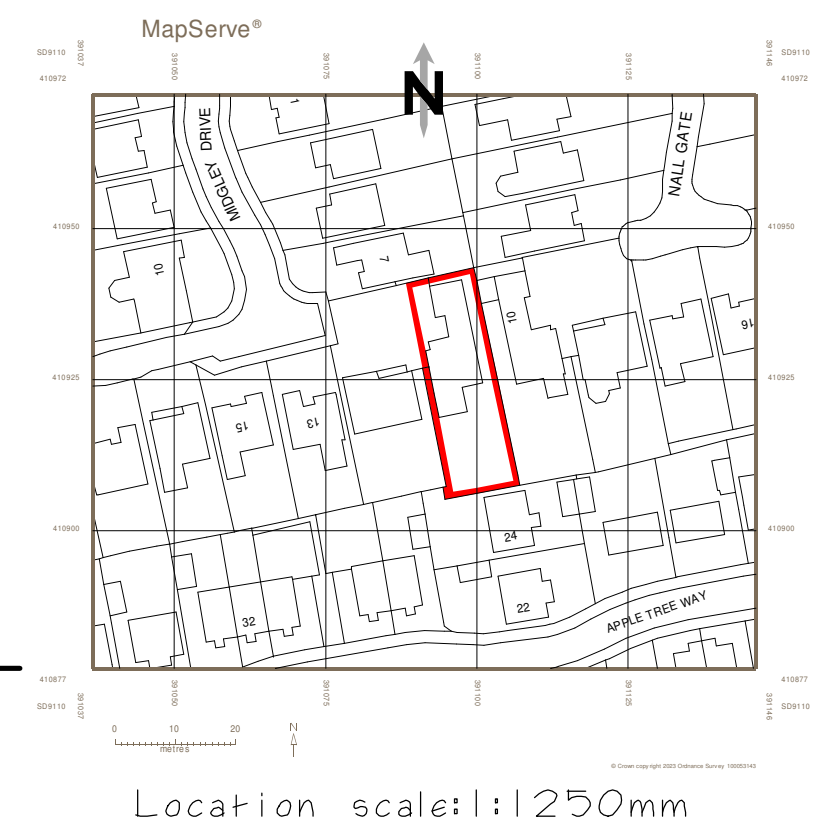
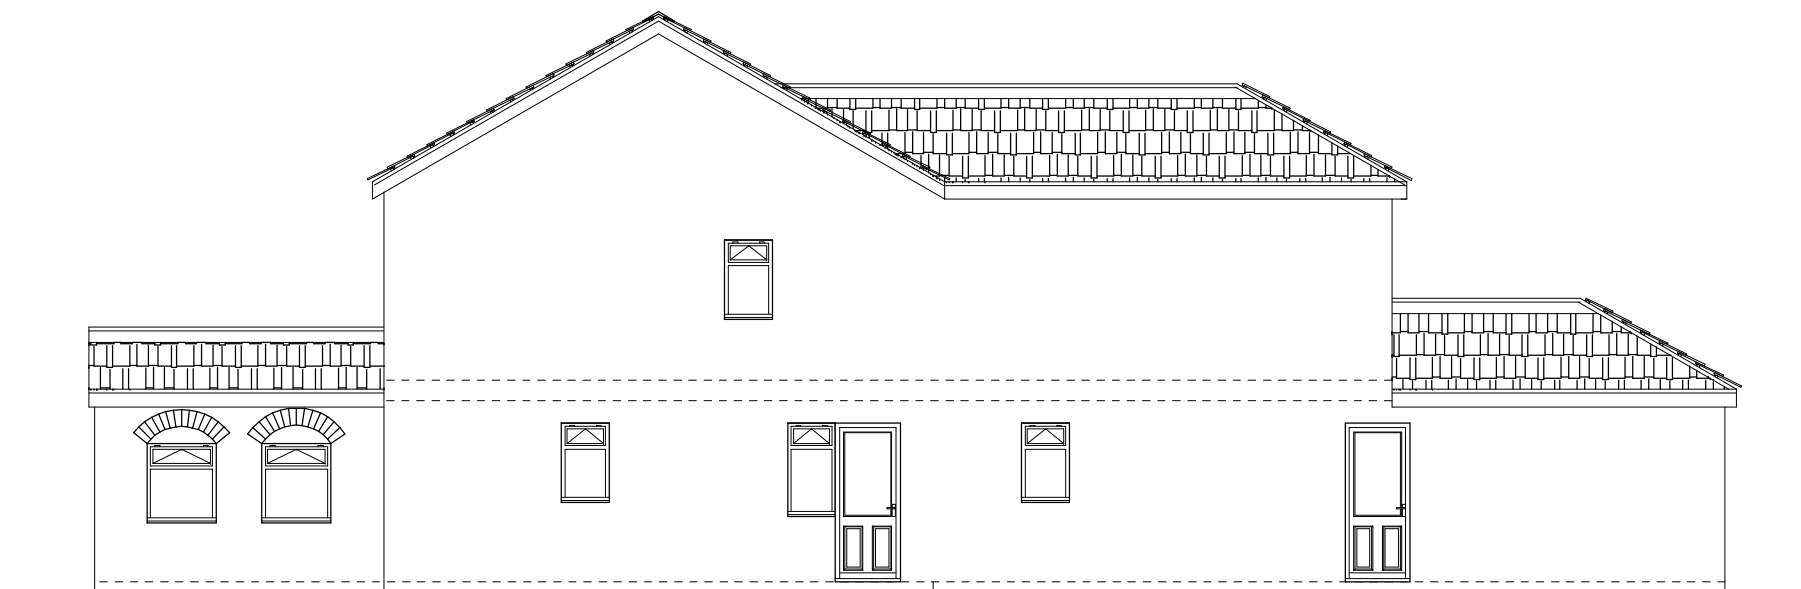
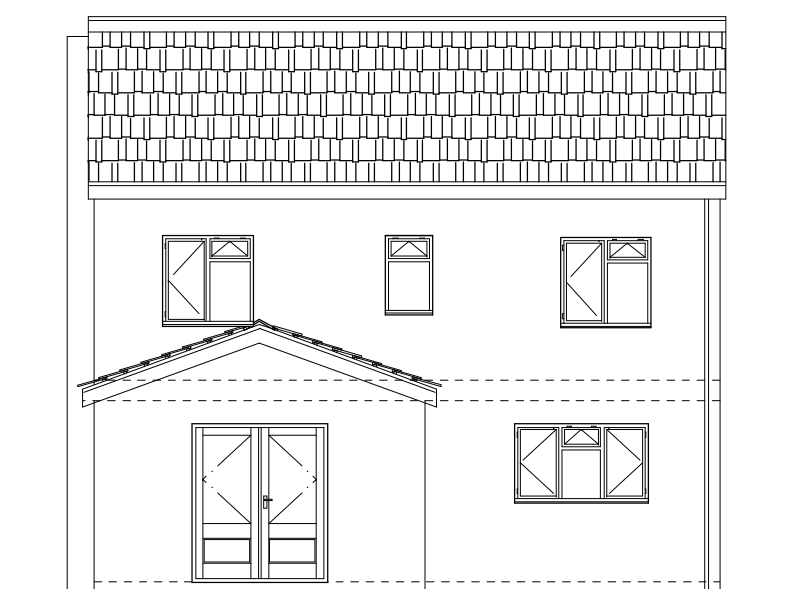
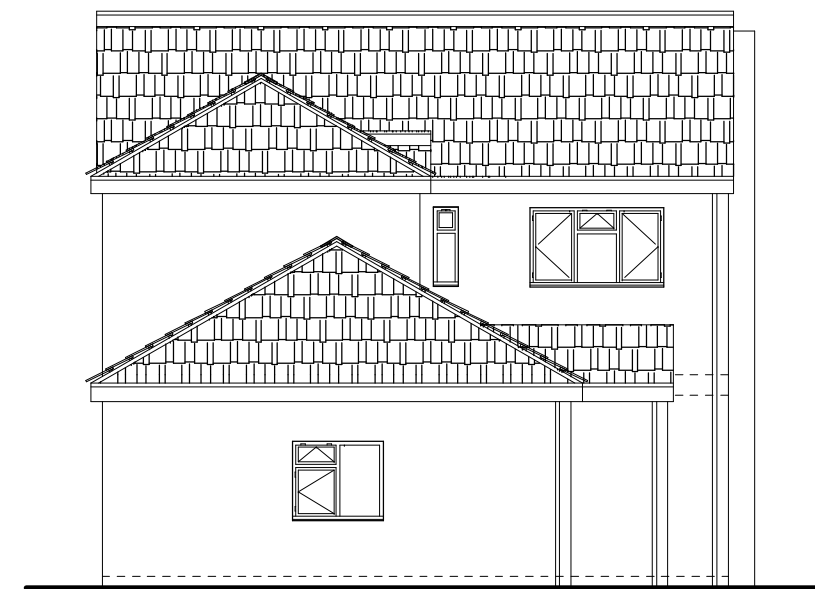
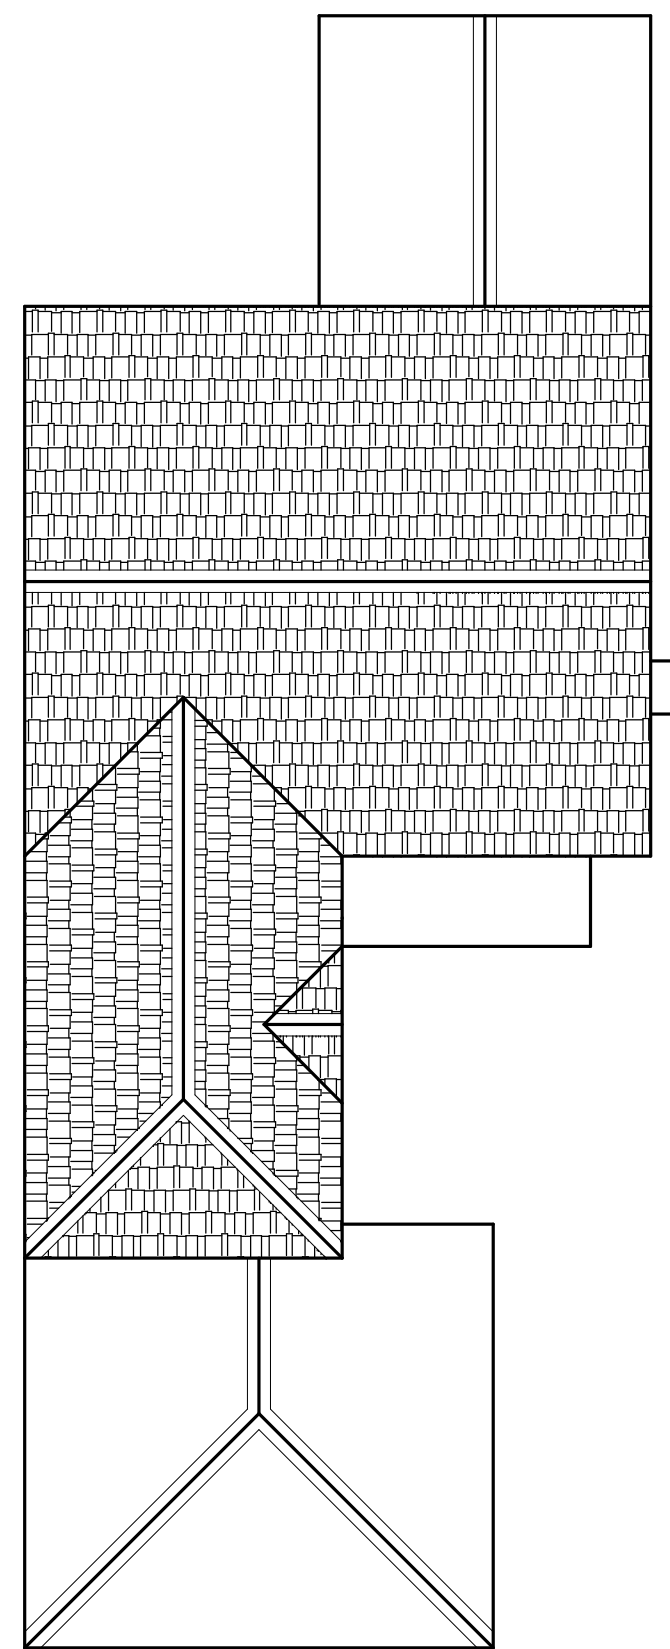
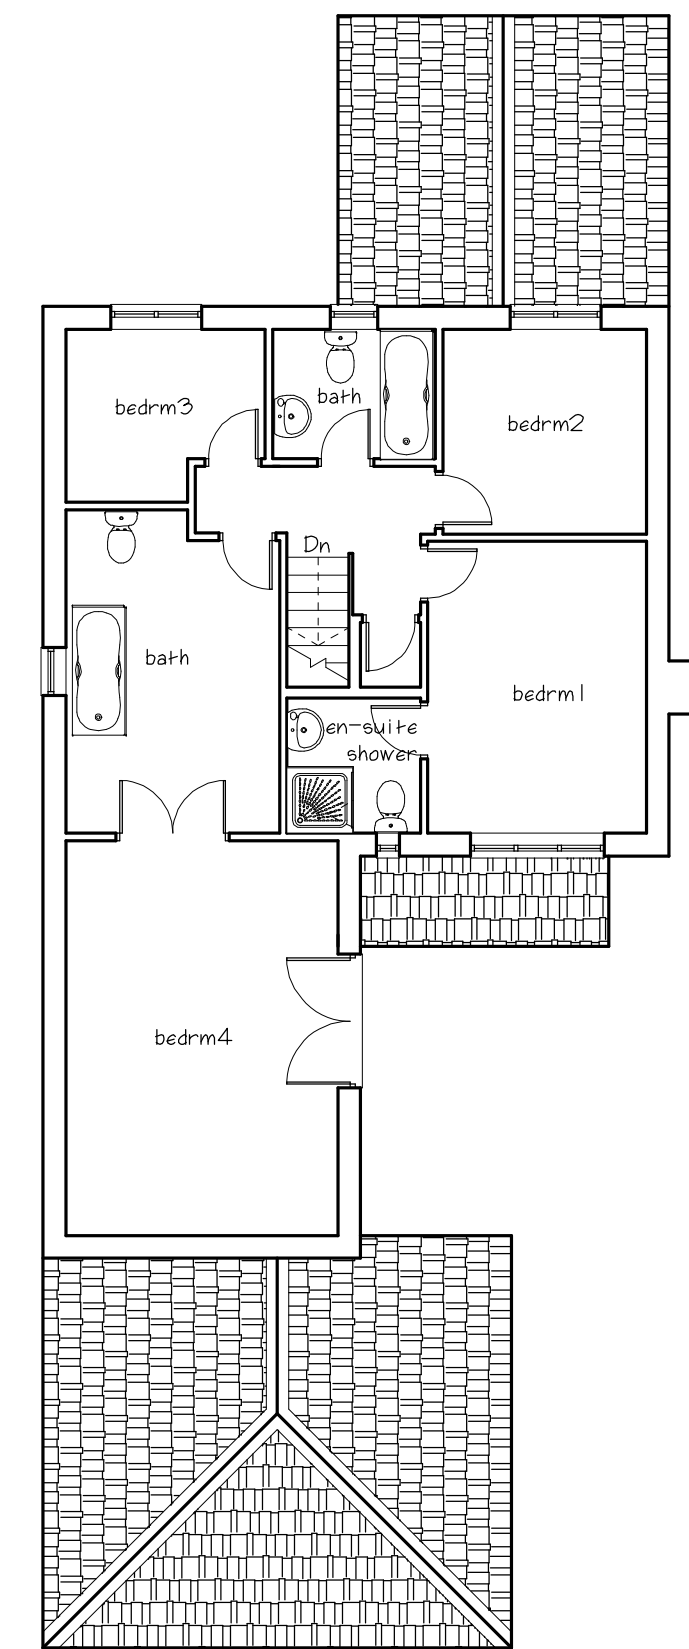


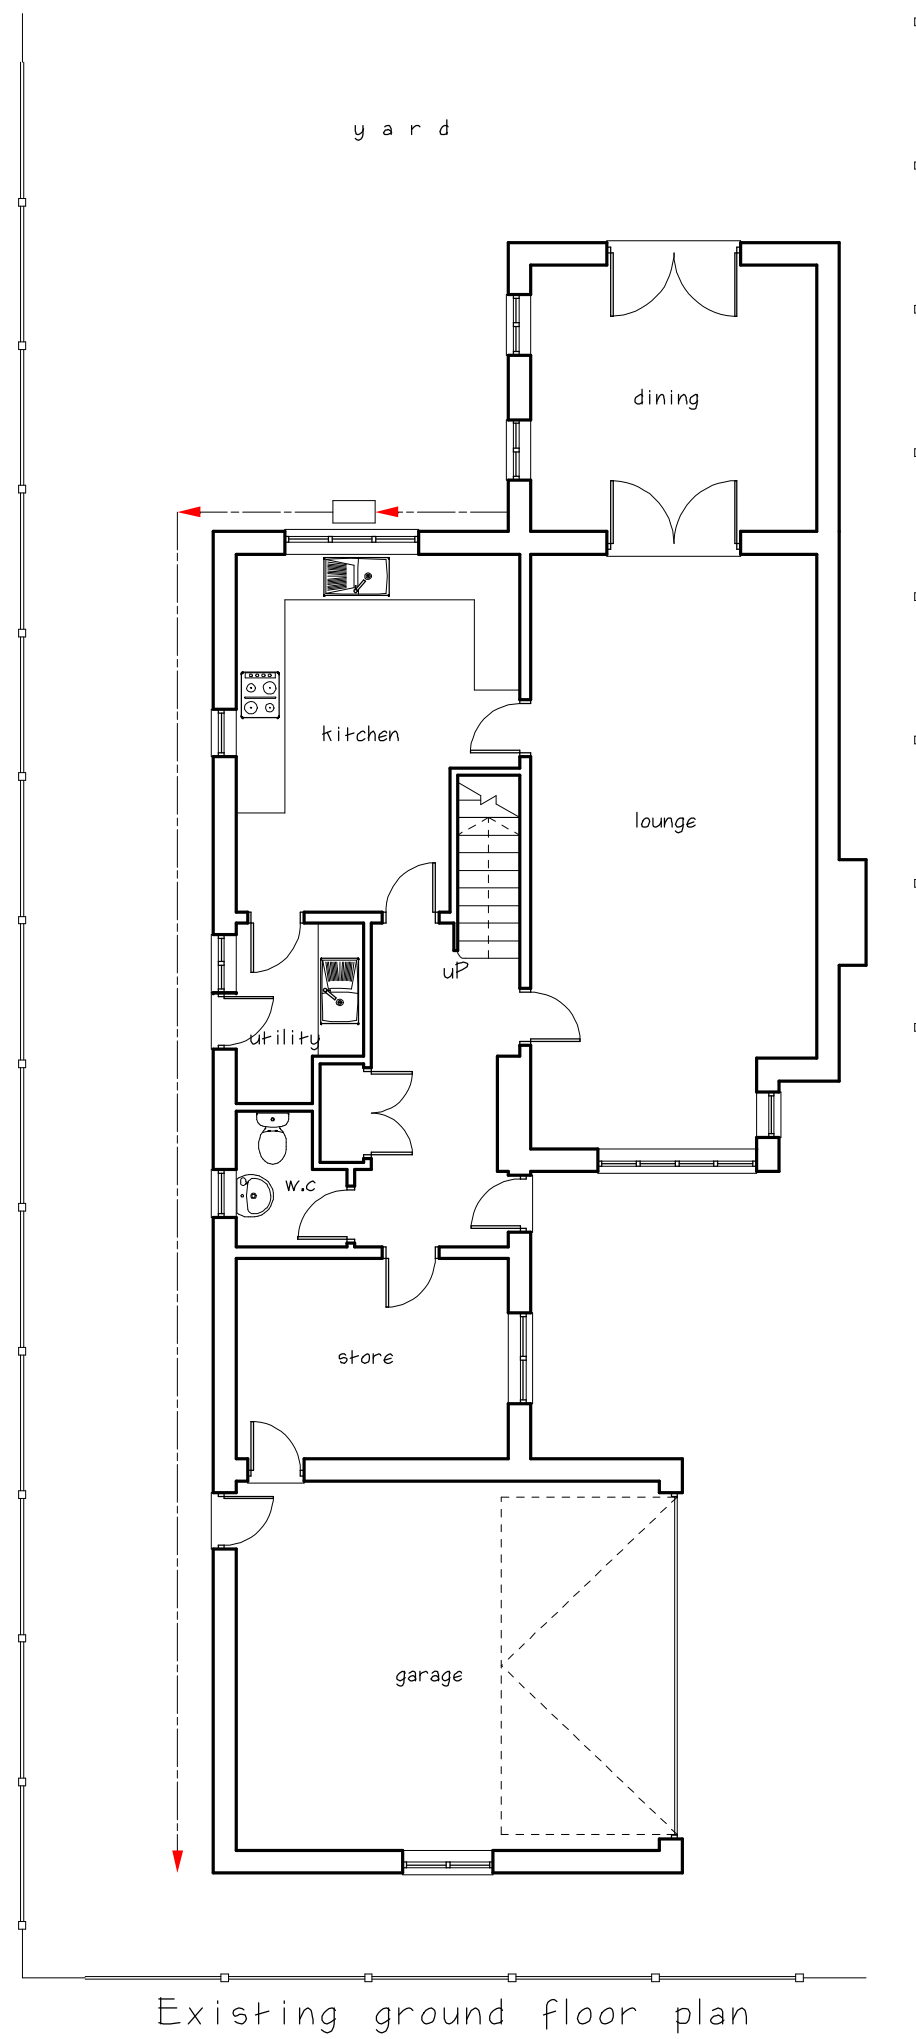

Syed Helal Uddin
Architectural Services
 58 Southwood Drive, Baxenden,
 Accrington, Lancashire, BB5 2PZ
 Tel: 01254 238202 Fax: 08702 352826
 Mobile: 07879 261142
 Email: syedhelaluddin@yahoo.com

Scale: 1:100 Page 1/2 (A2)

Drawing no: 2006

Existing & proposed layout

Location: 9 Midgley Drive
 Rochdale, OL16 4QG.

Prop: Two/single storey extension
 & porch

Client: MR. SHAHANA BEGUM

Date: December 2023

please do not scale drawing