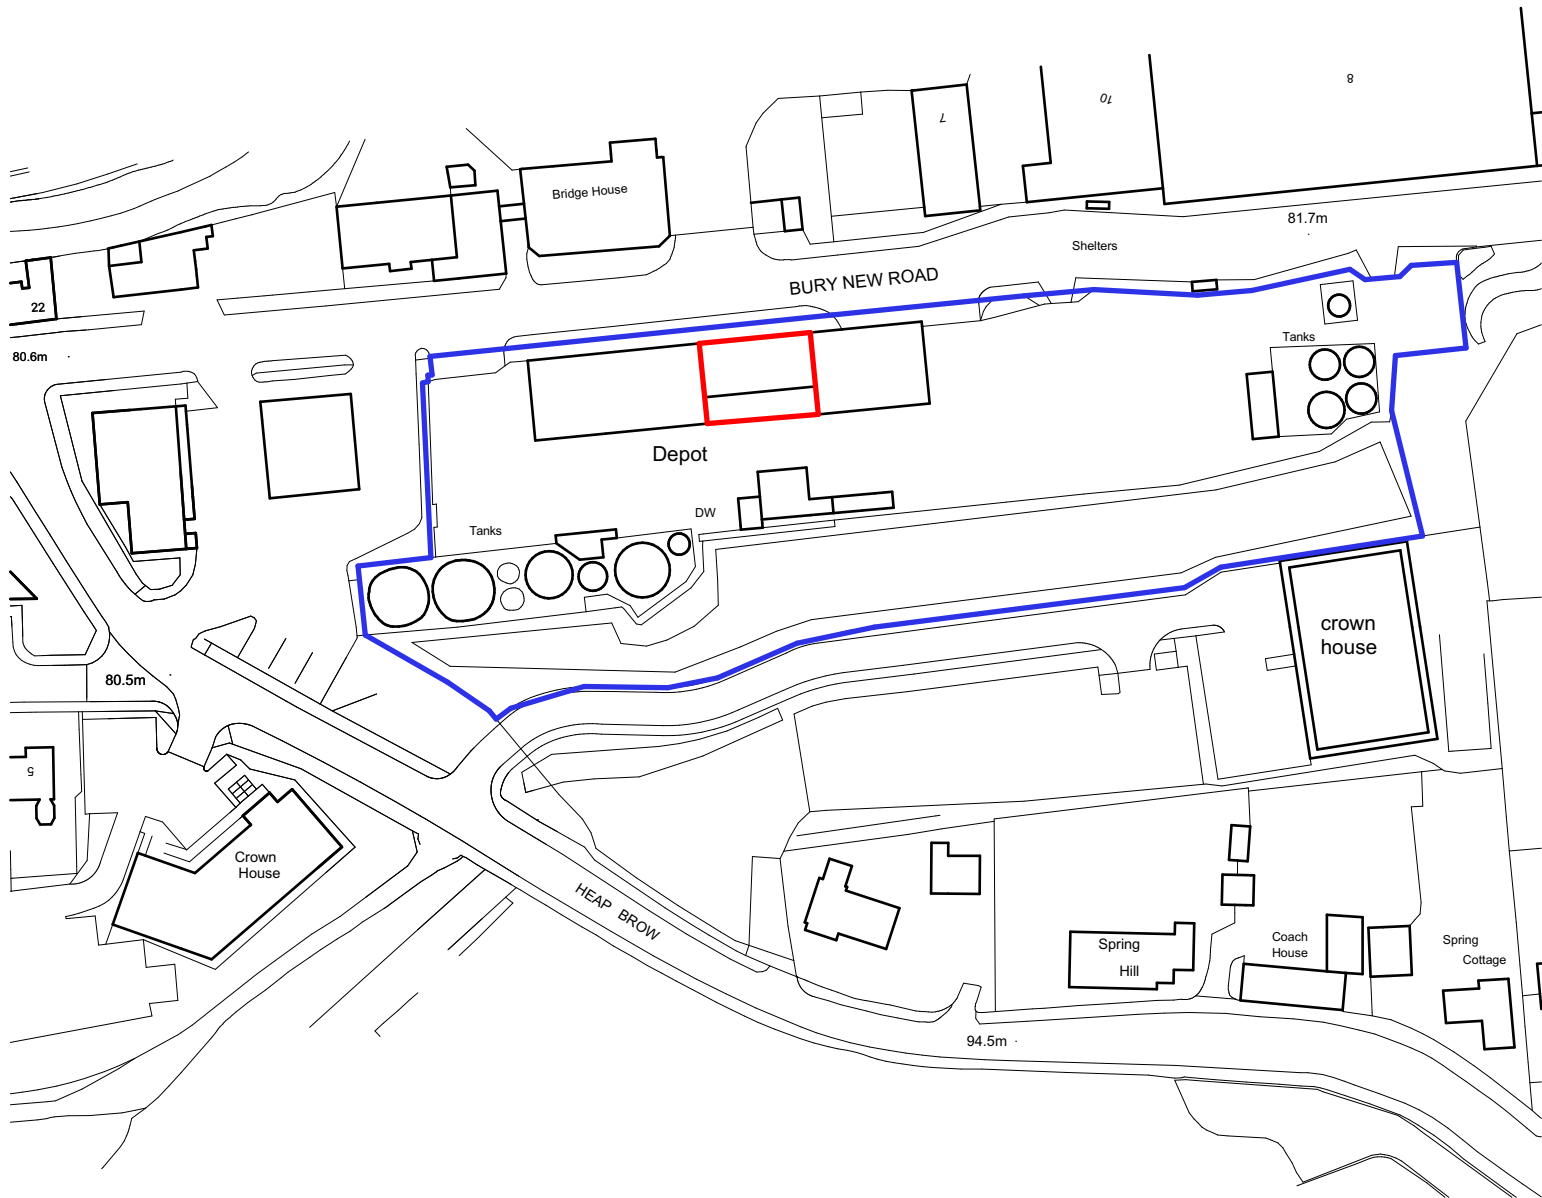


- application site
- applicant ownership

revision notes

© copyright in this drawing is vested in campbell driver partnership limited

rev	date	description
-----	------	-------------

01: / / original issue



campbell driver partnership

Suite 25, Unit 2
Northlight House
Pendle Road
Brierfield
Nelson
BB9 5FL

01254 297700
www.cdparchitects.co.uk

client: crown oil

project: oil centre canopy
bury new road , bury, BL9 7HY

sheet: OS plan

drawing no:	project no.	company	level	file	note	orig no.	revision
	25.105.00-CDP-00-DR-A-1001						P01
scale:	1:1250 @ A4	status: WIP					
date:	26.02.25	drawn by: lg					