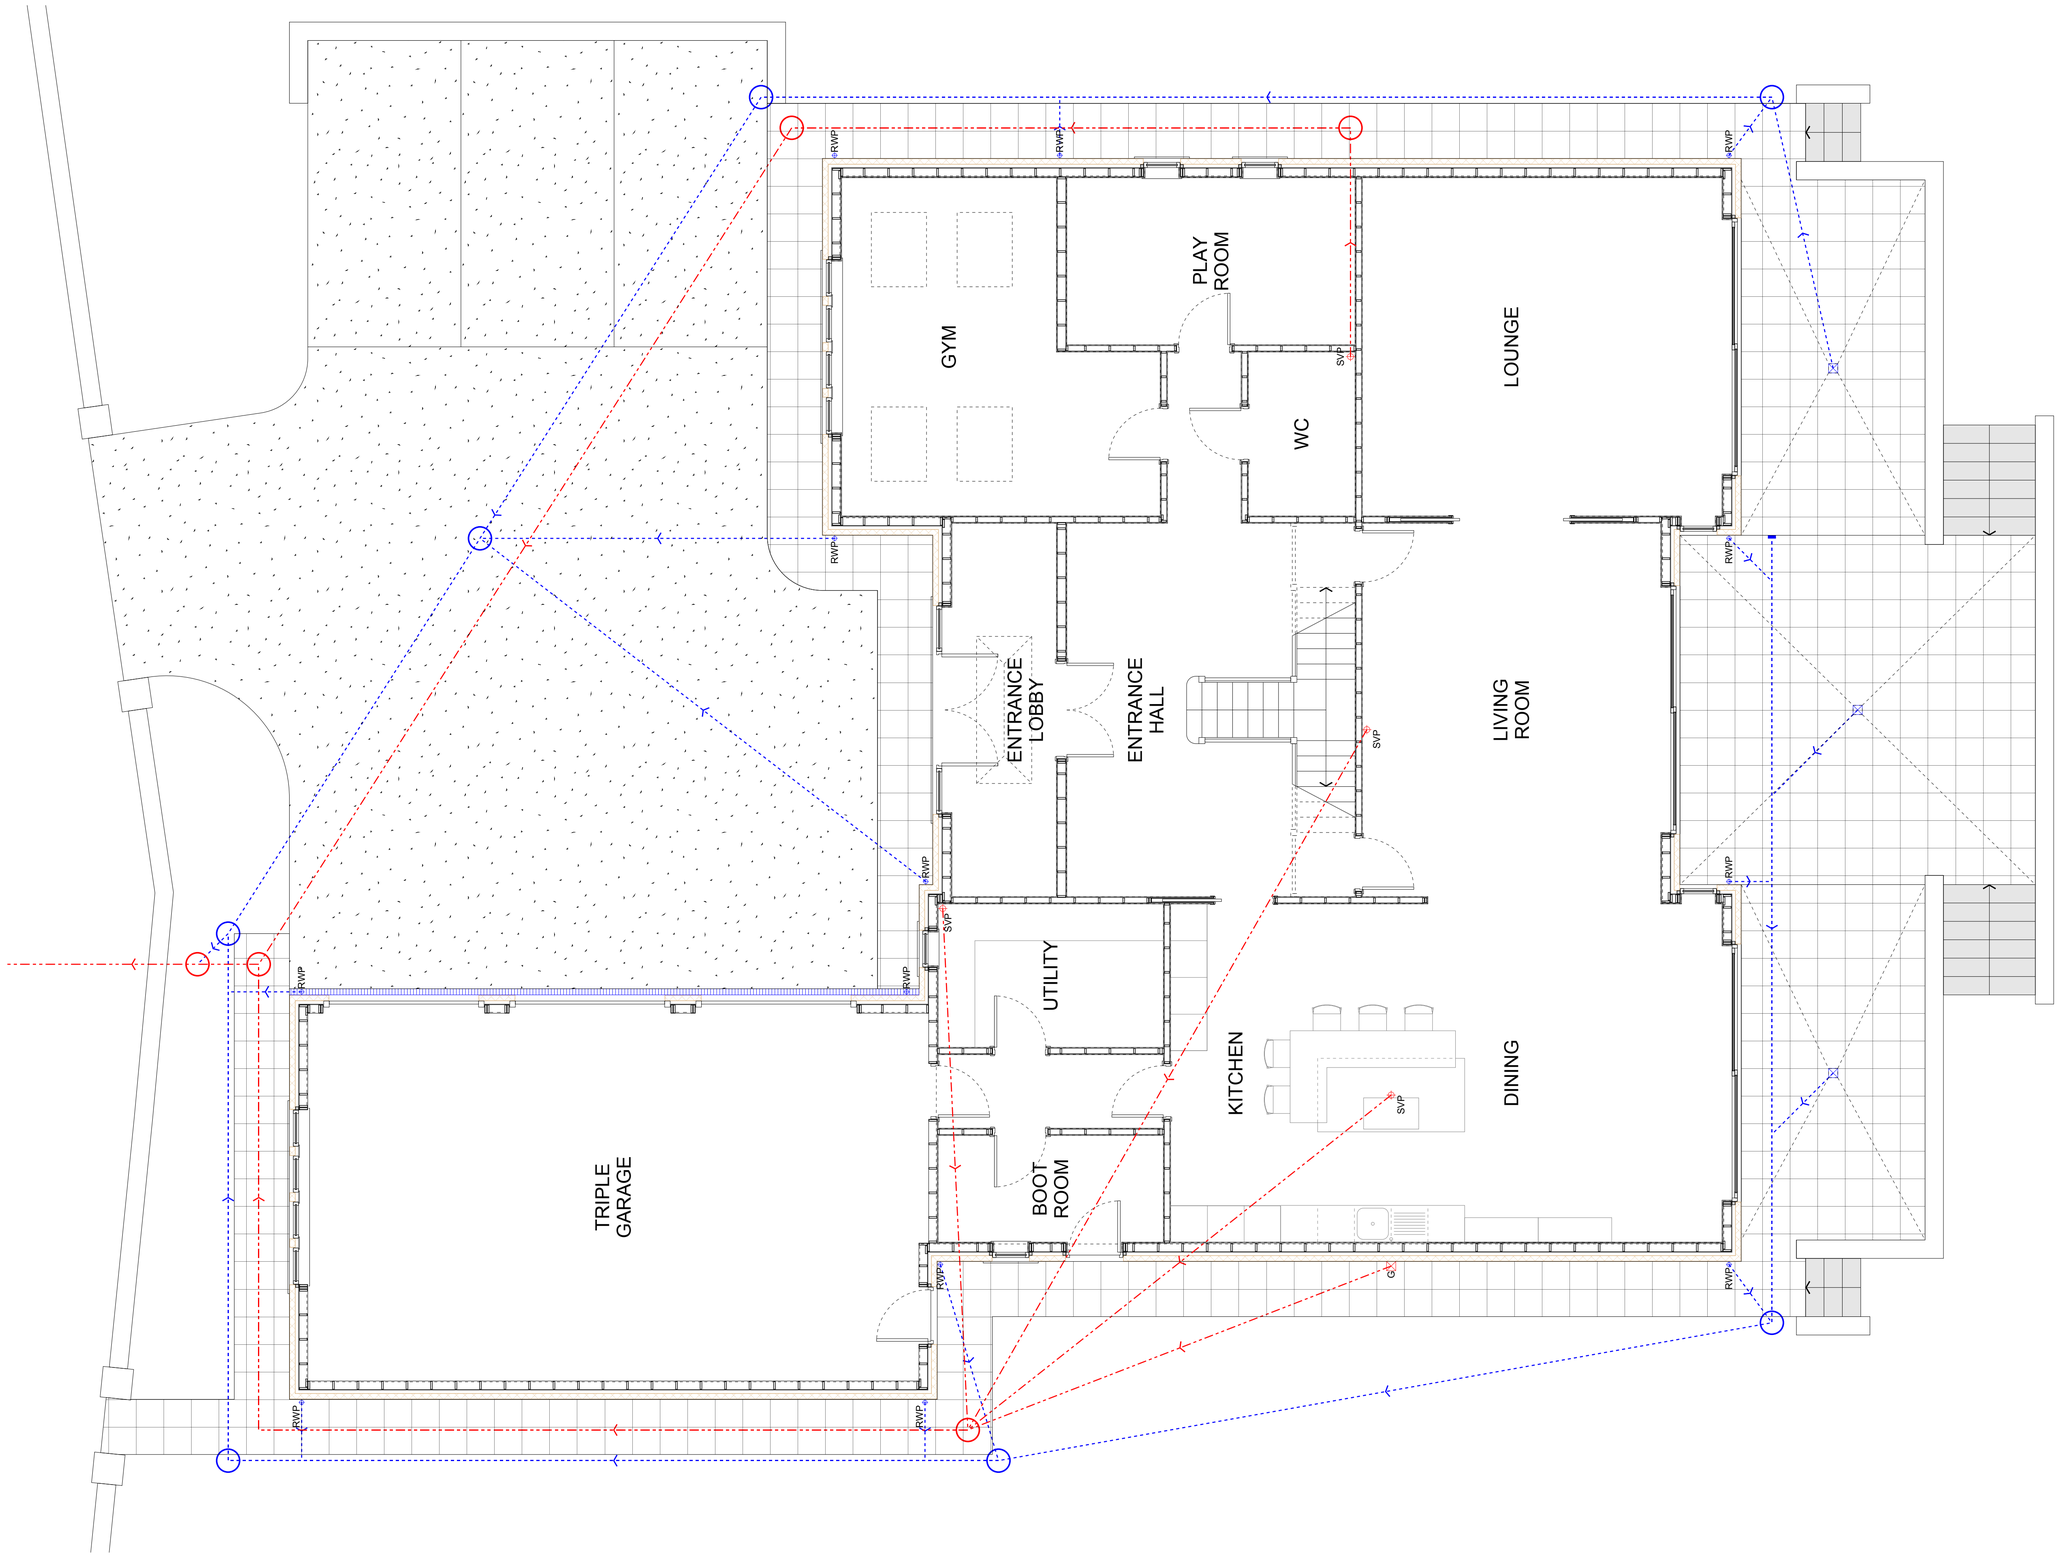

1:50 SCALE BAR

0m 0.5m 1m 2.5m 5m

WHp ARCHITECTURE

CLIENT
MS OLIVIA McKEE

PROJECT
13 LAKESIDE, LITTLEBOROUGH, OL15 0DD

DRAWING TITLE
DRAINAGE PLAN (ROTATED)

JOB NO	DRG NO	REV	SCALE @ A1	DATE
4019	18	-	1:50	30 11 18

This drawing is the property and copyright of WHp Residential Ltd, Shepley, Huddersfield
tel. 01484 602377, fax. 01484 602723, email enquiries@waltonhorsfall.co.uk
and must not be amended or reproduced without written consent.
Do not scale. Use only figured dimensions, and report any anomalies.