



TYPICAL ELEVATION
Outside View (Scale 1:10)

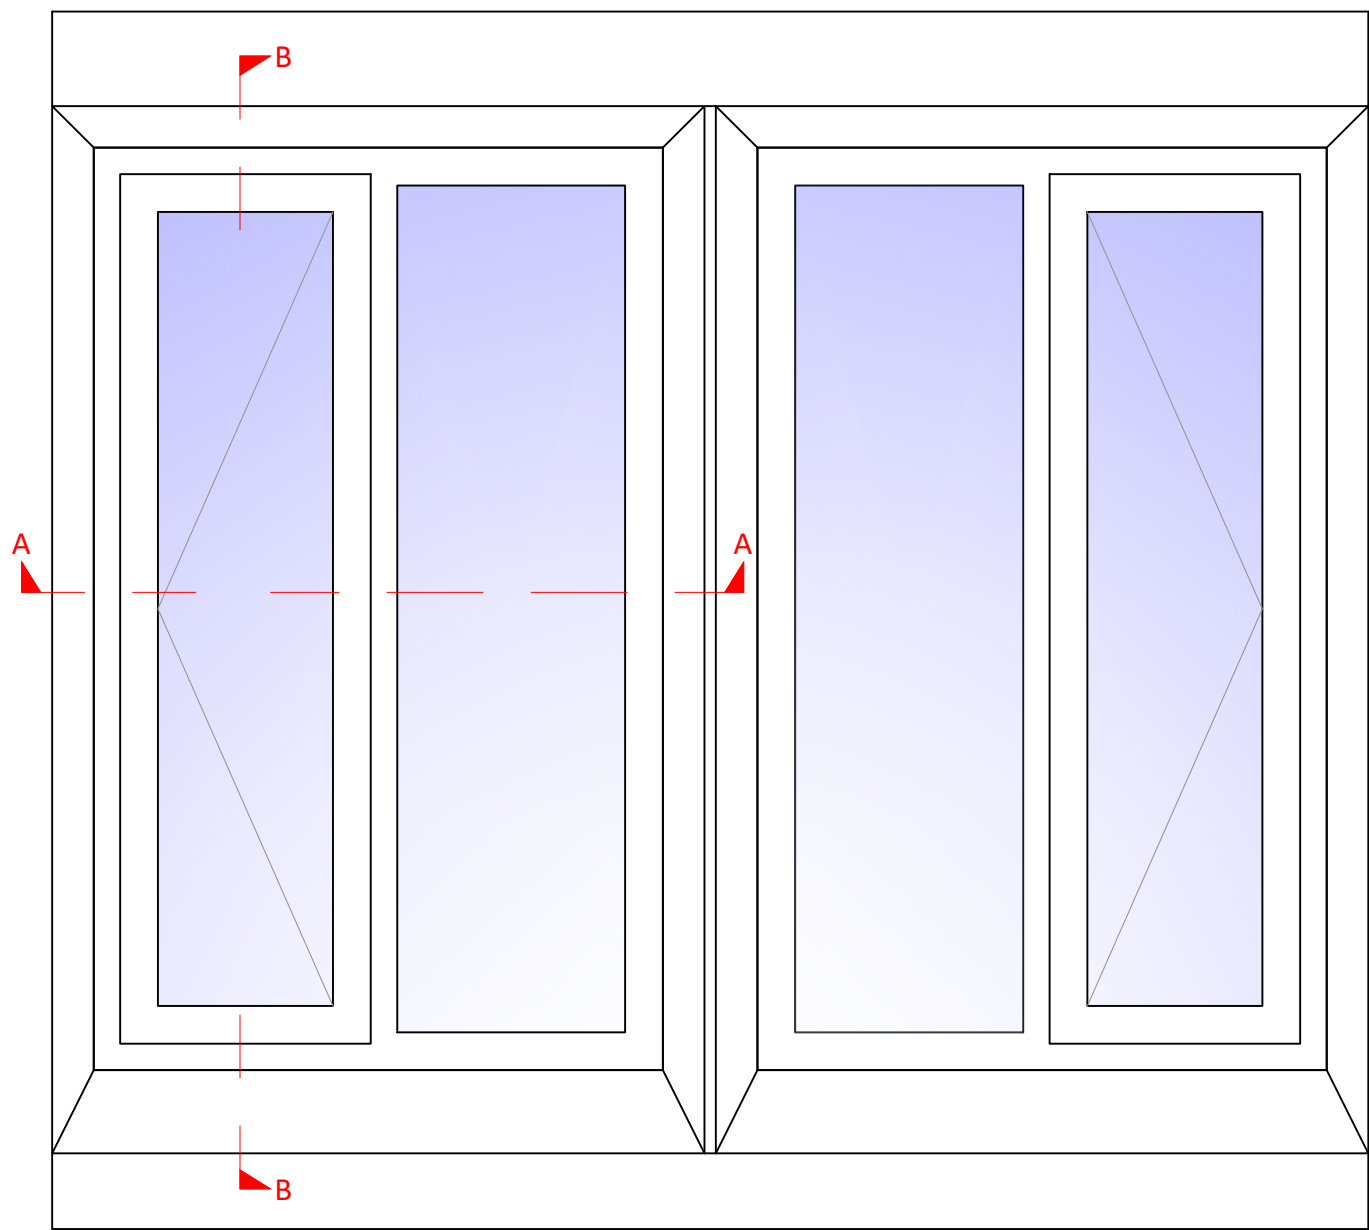


SECTIONS

Section A-A - Jamb and mullion (Scale 1:2)

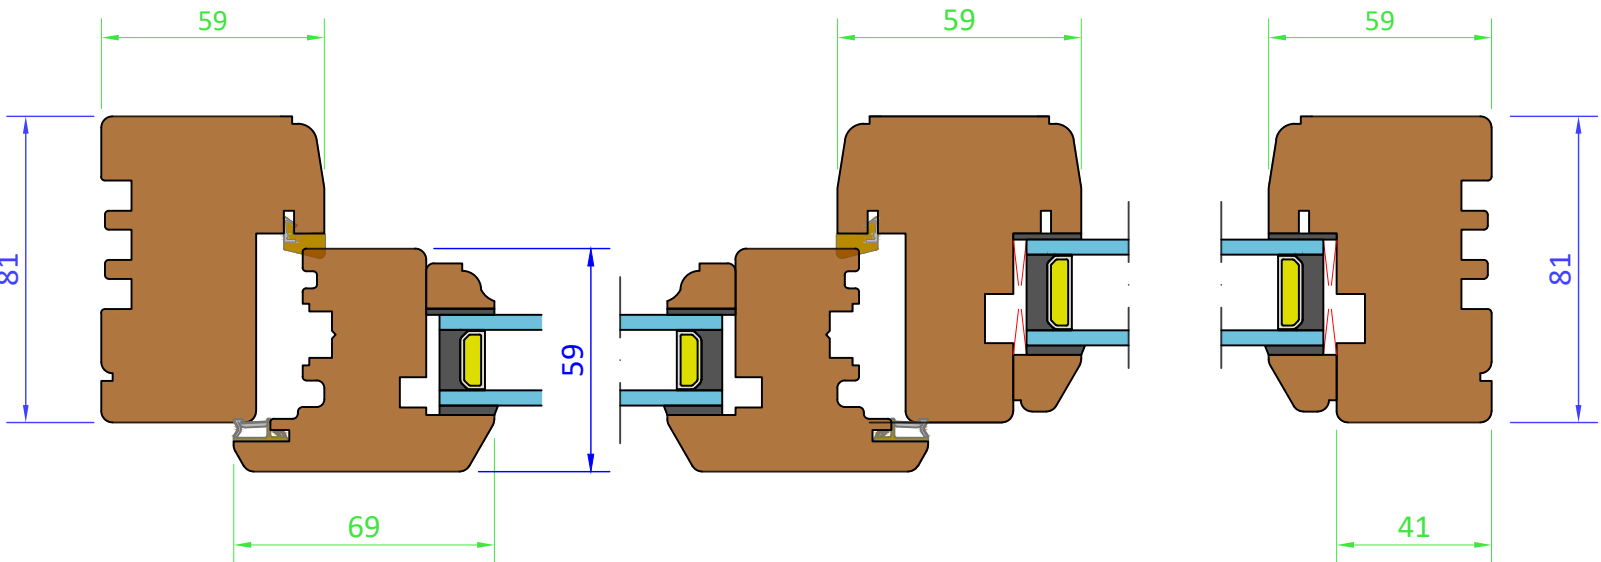

The Old Manor, Higher Ogden, Lane Bottom, Newhey, Rochdale,
OL16 3TD
WINDOW DETAILS

Section B-B - Head and cill (Scale 1:2)

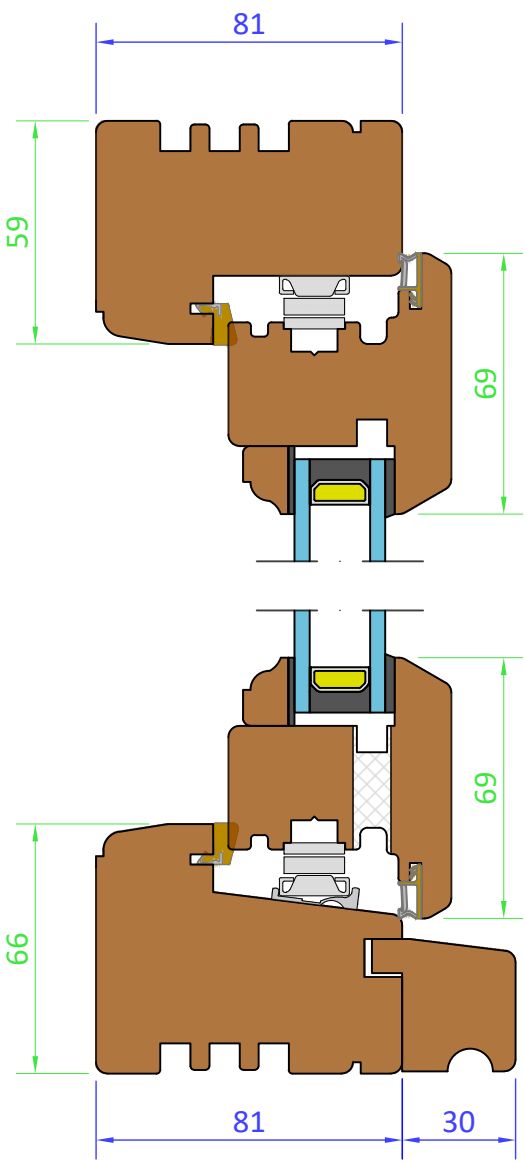

replacement hardwood windows
scheduled 1 - 15 to existing openings - see
dwg.nr. C419-002
NBS ref L10

 Drainage System

 Variable Dimensions
(Dim shown is usually min)

 Fixed Dimensions

aj cocker associates
t. 01706 764 880
w. ajcockerassociates.co.uk

date: February 2023
scale: as noted@A3
dwg. nr: C419-003