



GALLERY 02 ELEVATION E



GALLERY 01 ELEVATION G

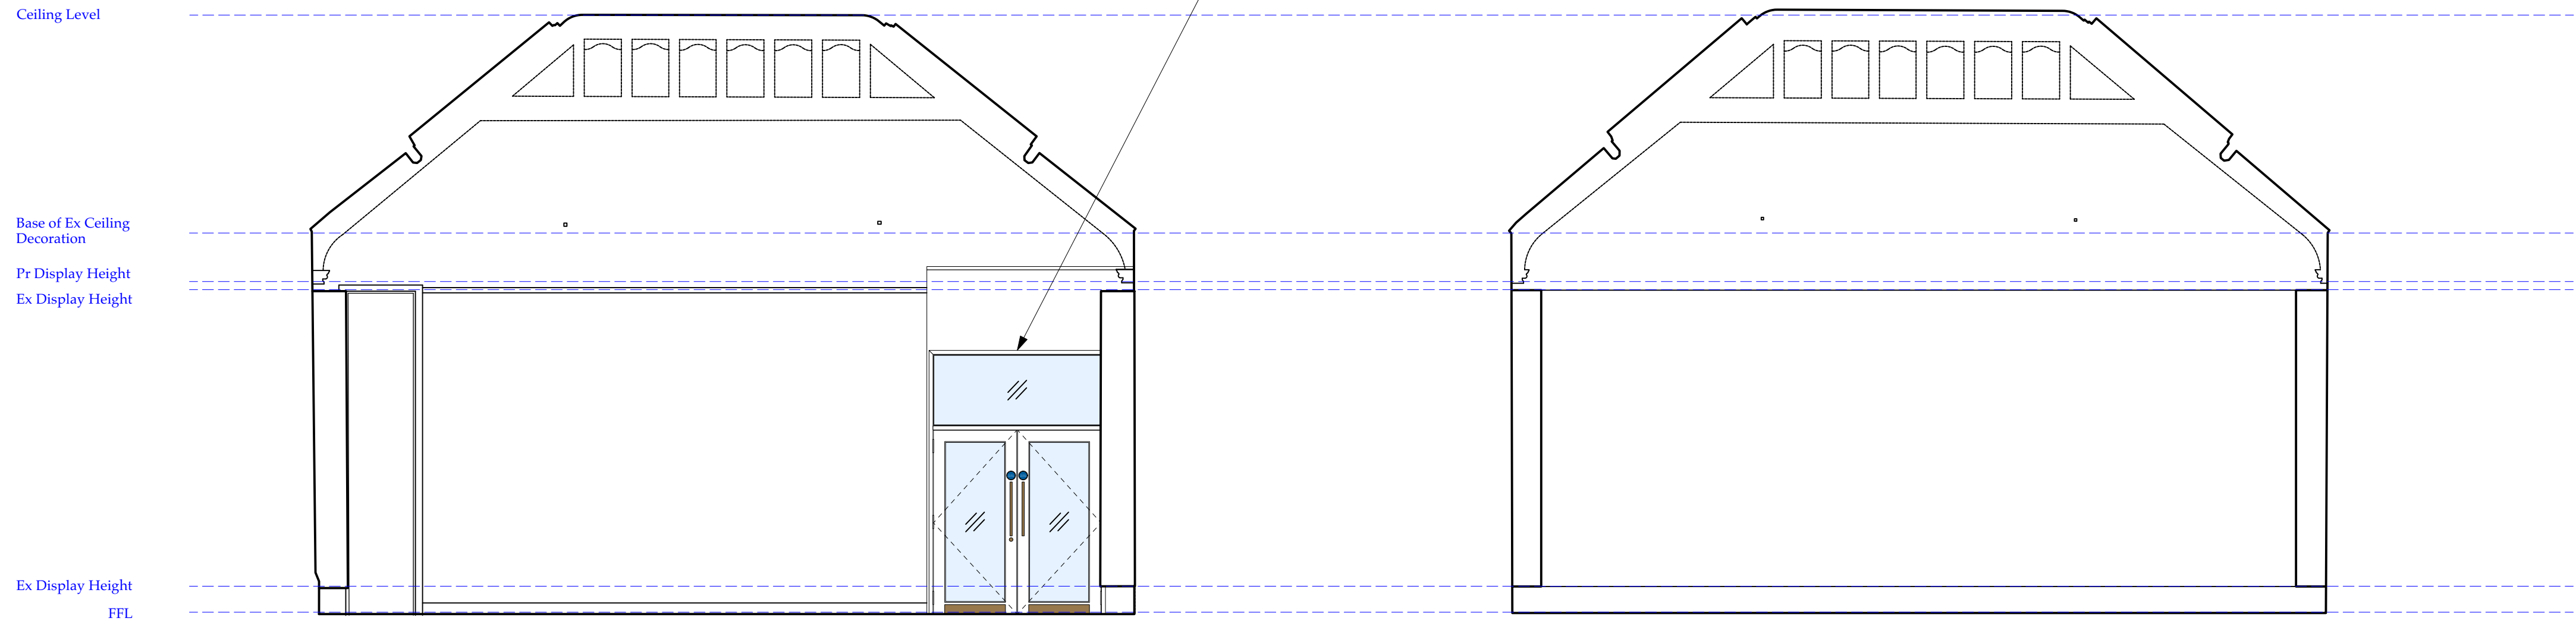

GALLERY 01 ELEVATION F

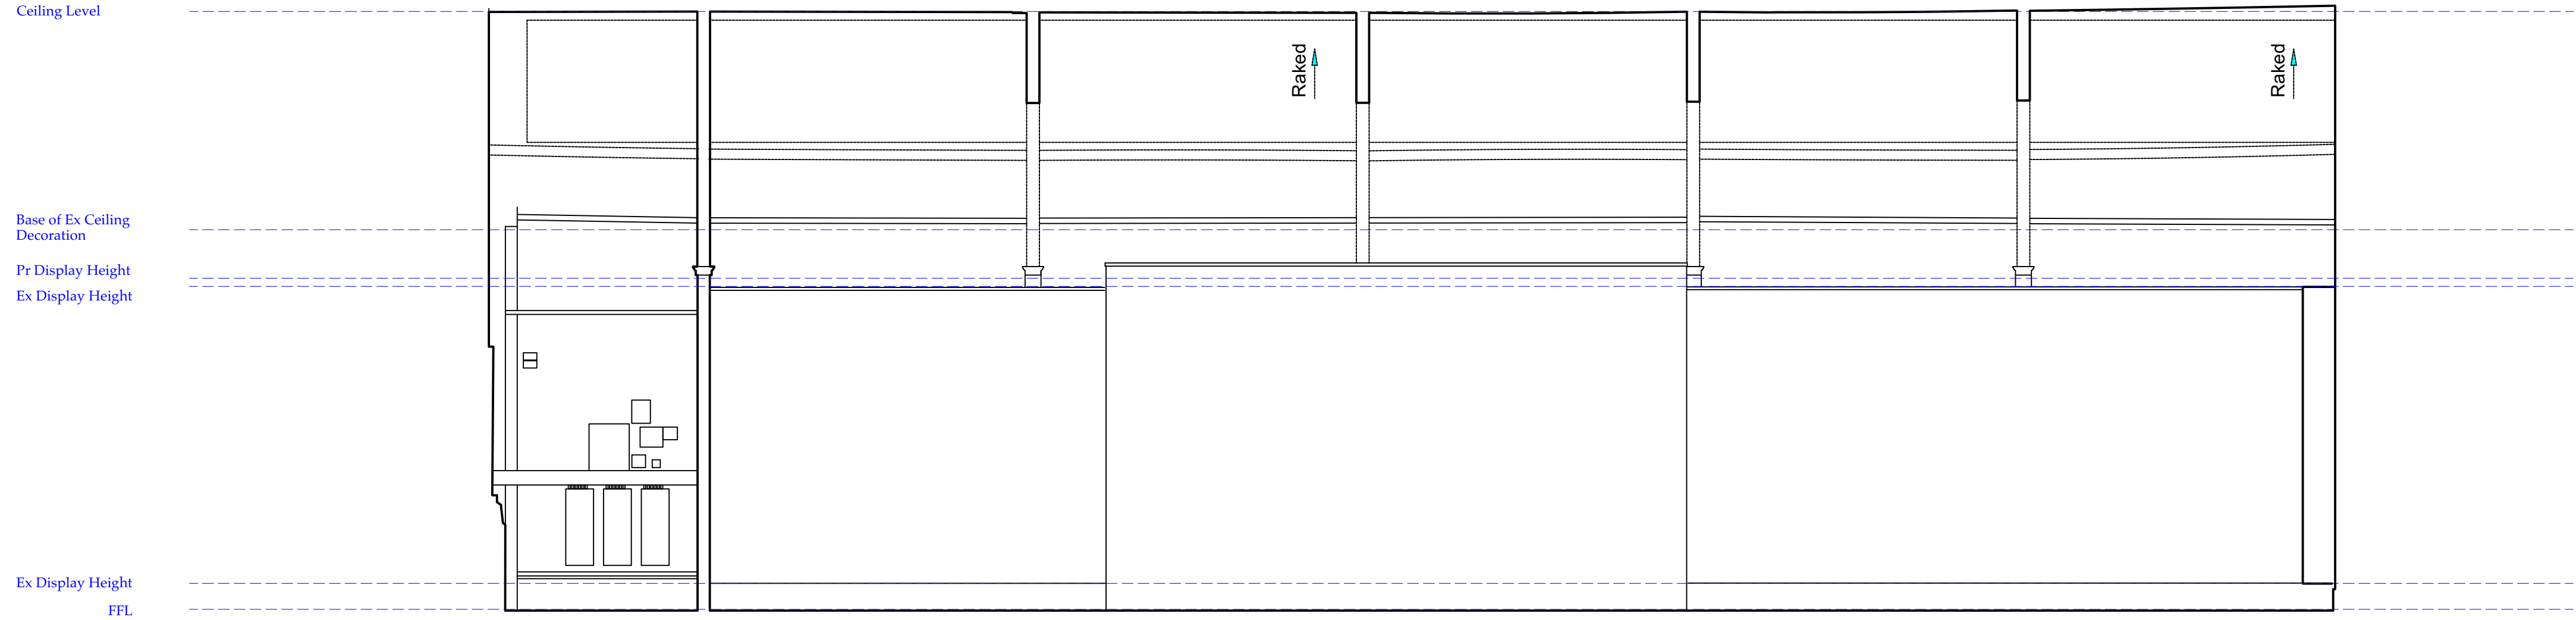

GALLERY 01 ELEVATION H

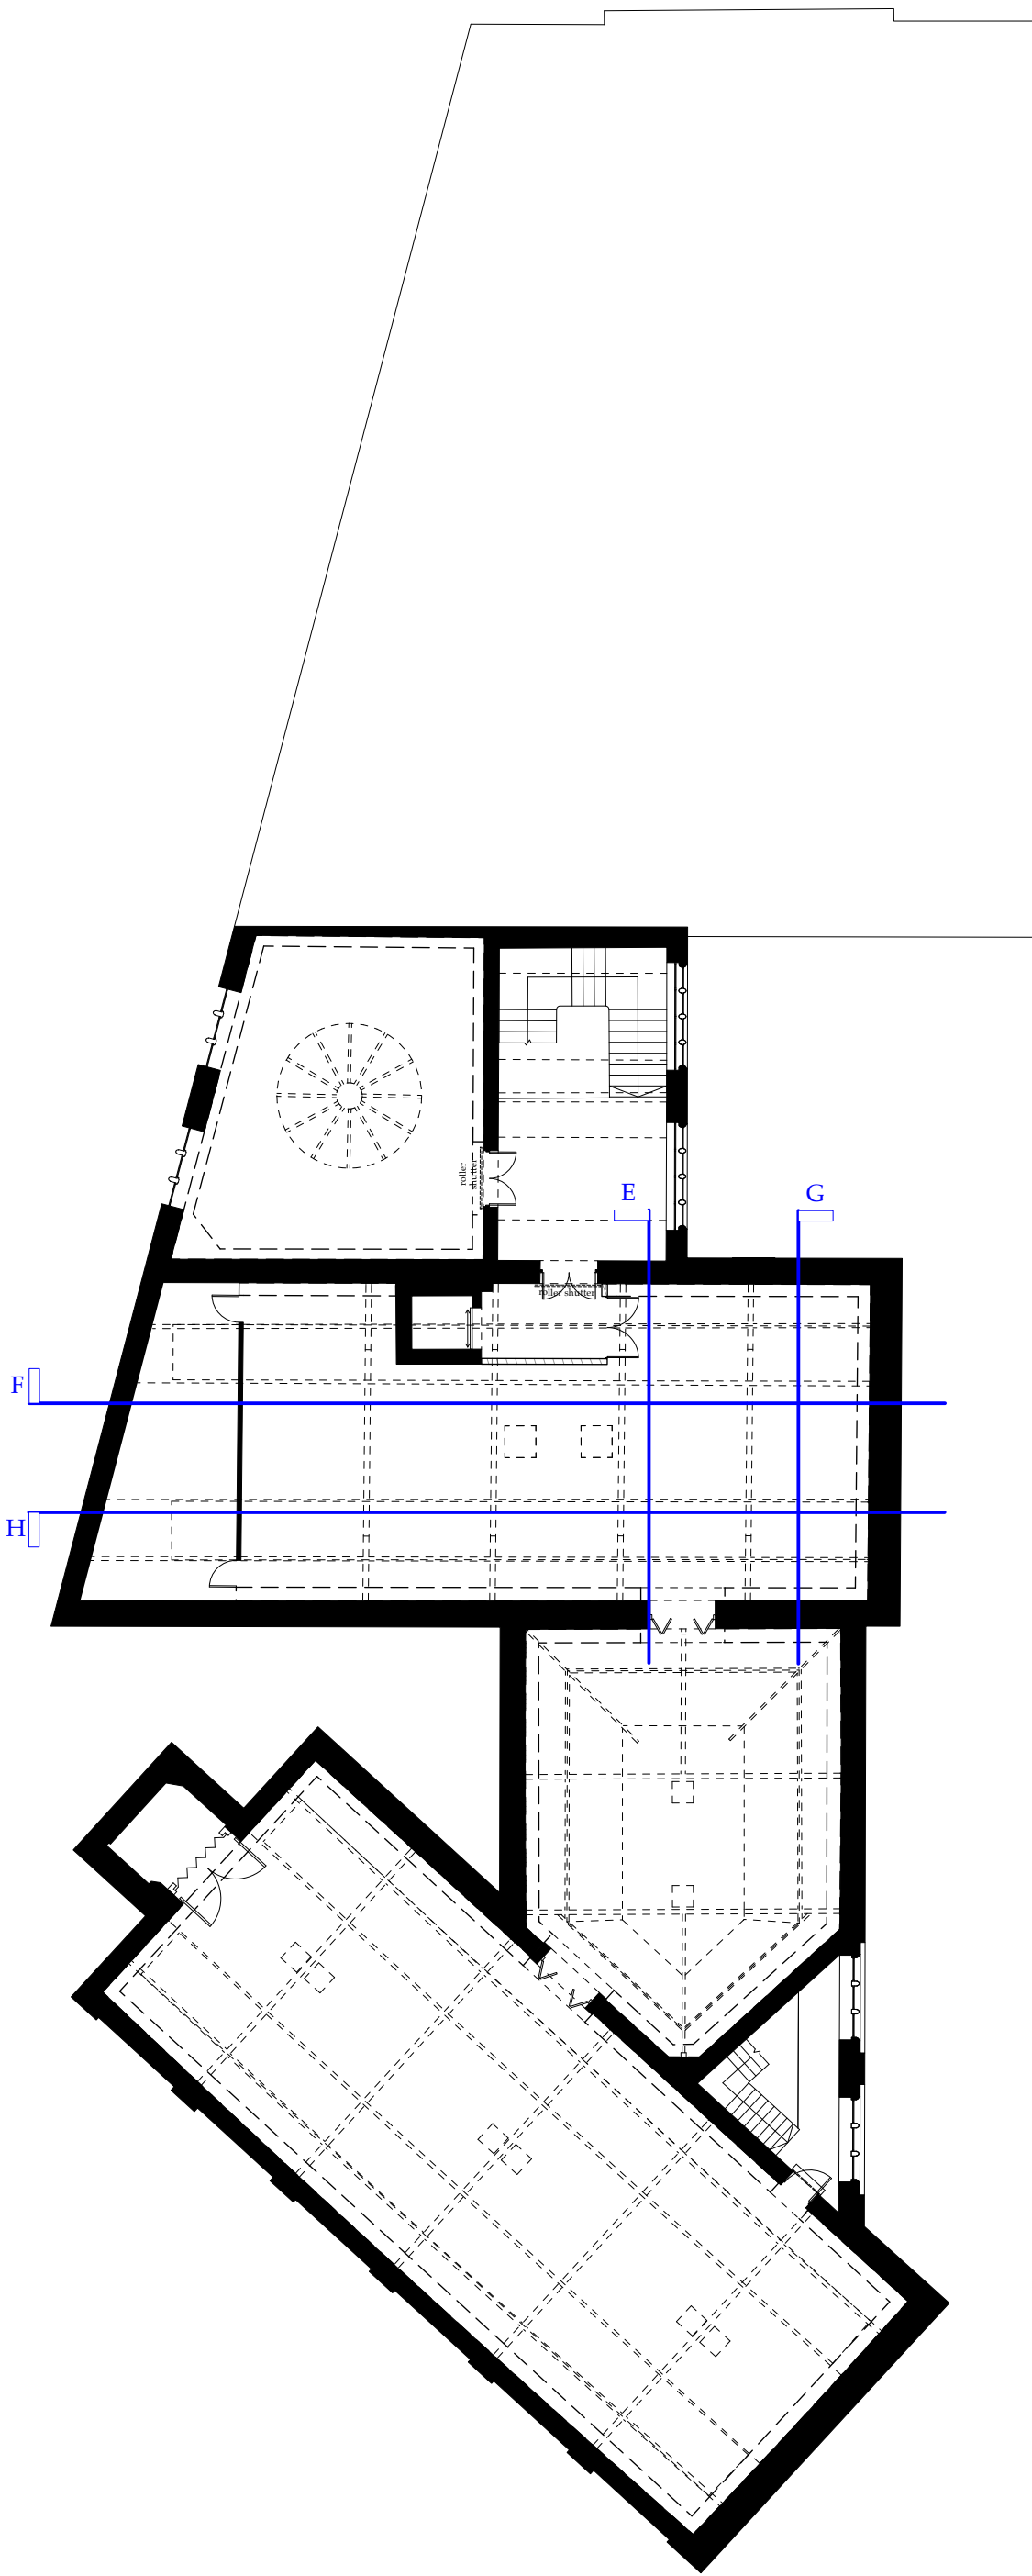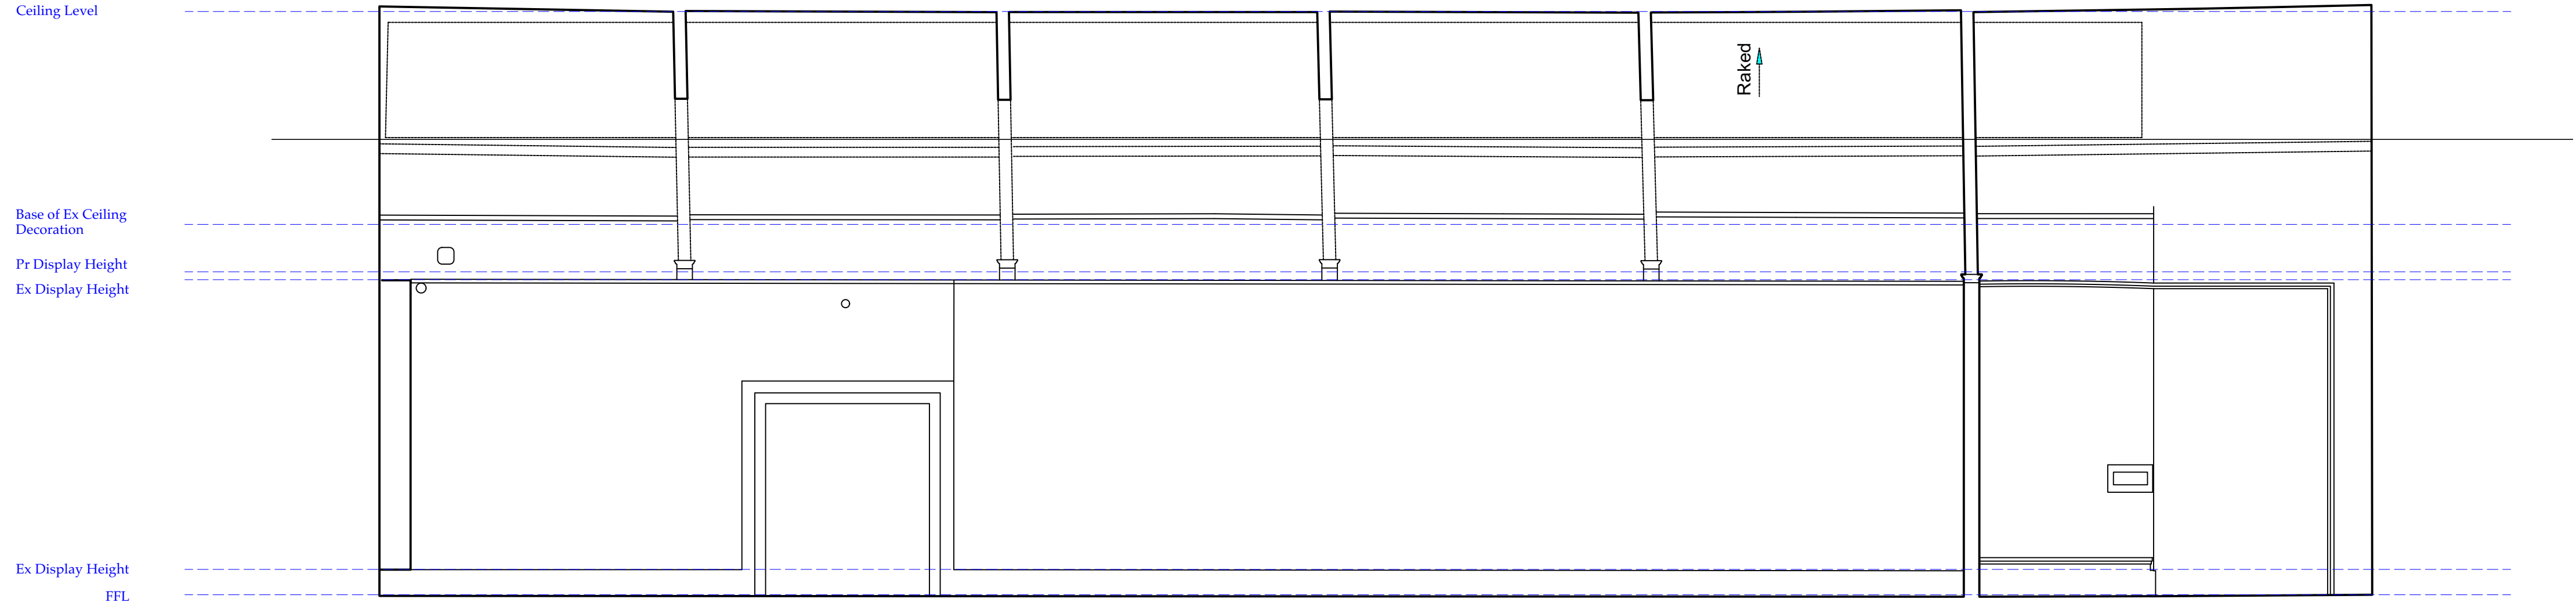

- Key**
- Exhibition Boards
 - Existing Walls
 - Proposed Partition