


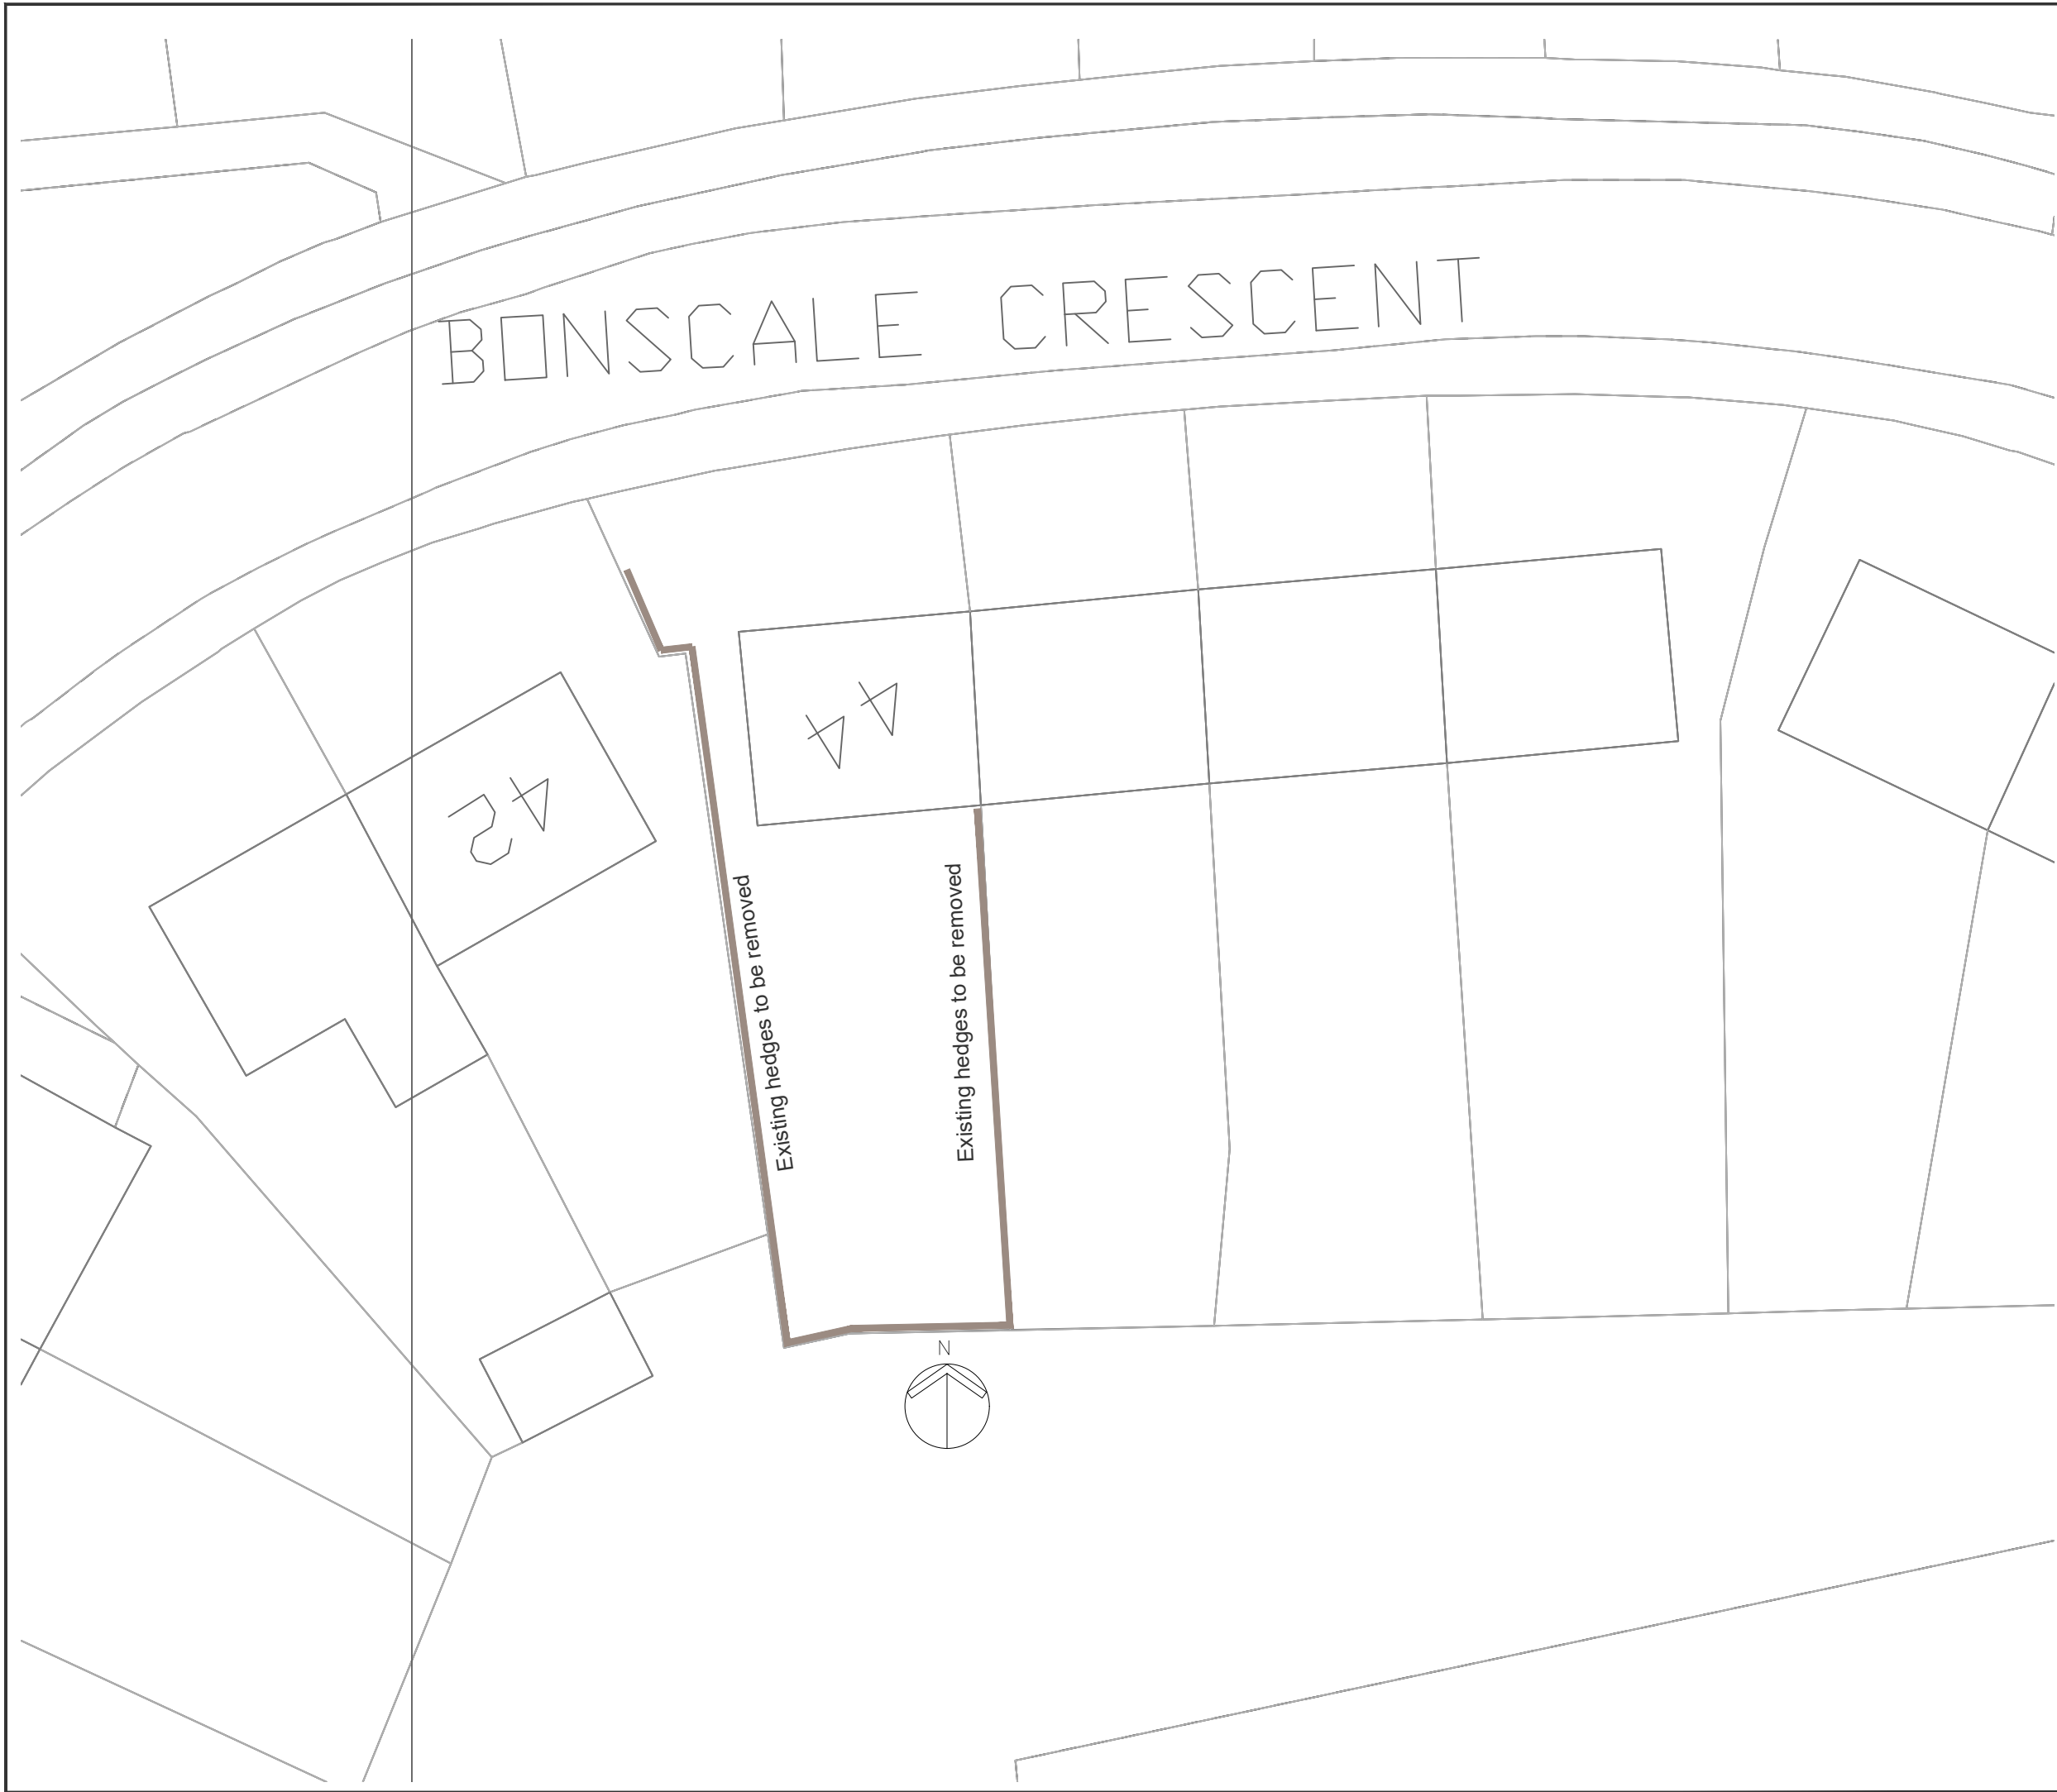

Notes:

© COPYRIGHT RESERVED

Template size and scale changed. 2m boundary wall requested by applicant instead of hedges initially applied for.	15.03.23	VM	A
REVISIONS	DATE	CHKD	No

StandOut Designs High Street, South Milford, LS25 5AQ Mob: 07503 819 194 Email: info@standout-designs.co.uk			
Project			
44 BONSCALE CRESCENT			
MIDDLETON, MANCHESTER			
M24 5LY			
Client			
VASILIS MALOUDIS			
Title			
EXISTING BLOCK PLAN			
Drawn	EK	Scale	1:200@A3
Checked	EK	Date	FEBRUARY 2023
Job no	125	Dwg.No	11
		Rev	A