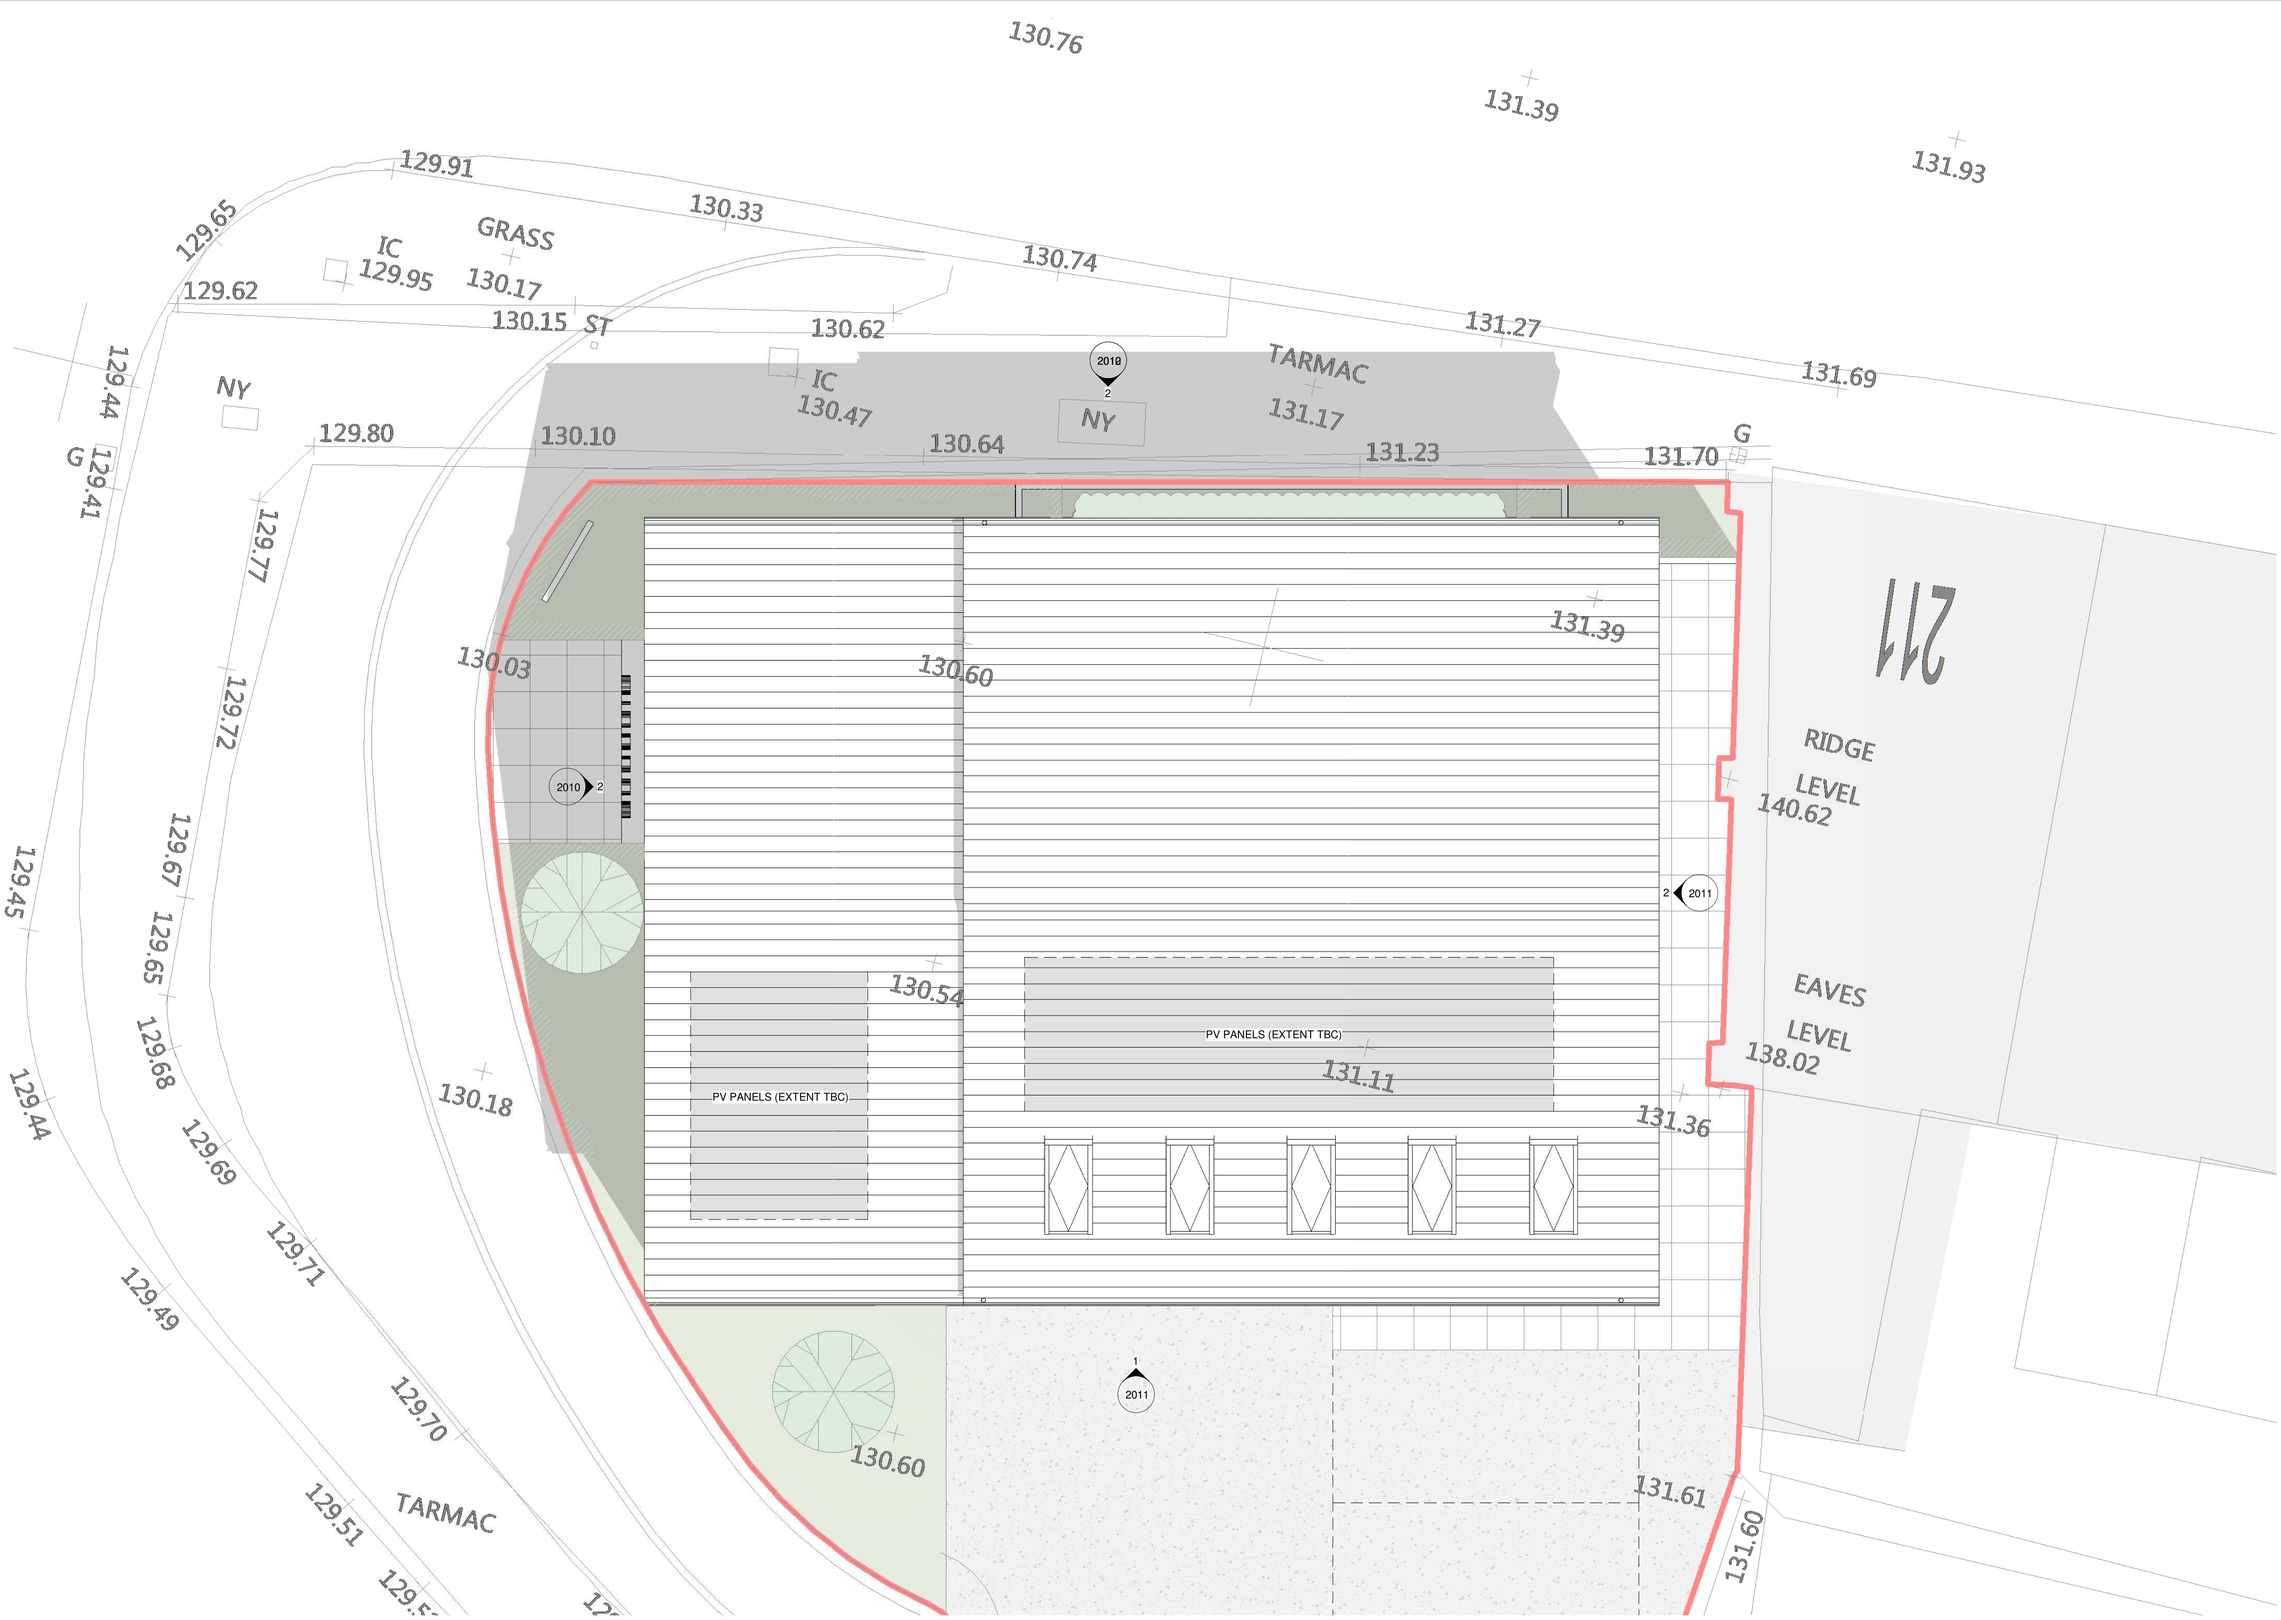


1 Proposed Roof Level
1 : 50

0m 1m 2m 3m 4m

CDM REGULATIONS 2015. All current drawings and specifications for the project must be read in conjunction with the Designer's Hazard and Environment Assessment Record. All intellectual property rights reserved.

Designed with reference to the surveys, information and reports listed: Ordanance Survey Promap, Licence number 100022432

James Kelly Architects Ltd t/a Solid Void – 16 Woolfenden Way, Wardle, OL12 9SS
Tel: 07949448088 – Email: solidvoid@outlook.com – Web: www.solidvoid.co.uk - Company No. 08545034

Rev	Date	Description
A	18.07.22	Second Issue
B	08.08.22	Planning Issue
C	06.10.22	PV panels added
D	03.10.23	Planning Issue
E	25.10.23	Planning Issue

Dwn	Ckd		
		Drawn	JK
		Checked	JK
		Date	JUL 22
		Scale @ A1	1 : 50

Coldwall Industrial Estate
Office Building (2305)
Proposed Roof Plan

CIE-SVA-ZZ-ZZ-DR-A-2007
REV E

PLANNING

SOLIDVOID