


All dimensions shall be verified by the contractor on site prior to work commencing.
Do not scale from this drawing. Only work to written dimensions.
This drawing is the property of pennine design and copyright is reserved by them. The drawing is not to be copied or disclosed by or to any unauthorised persons without prior written consent.

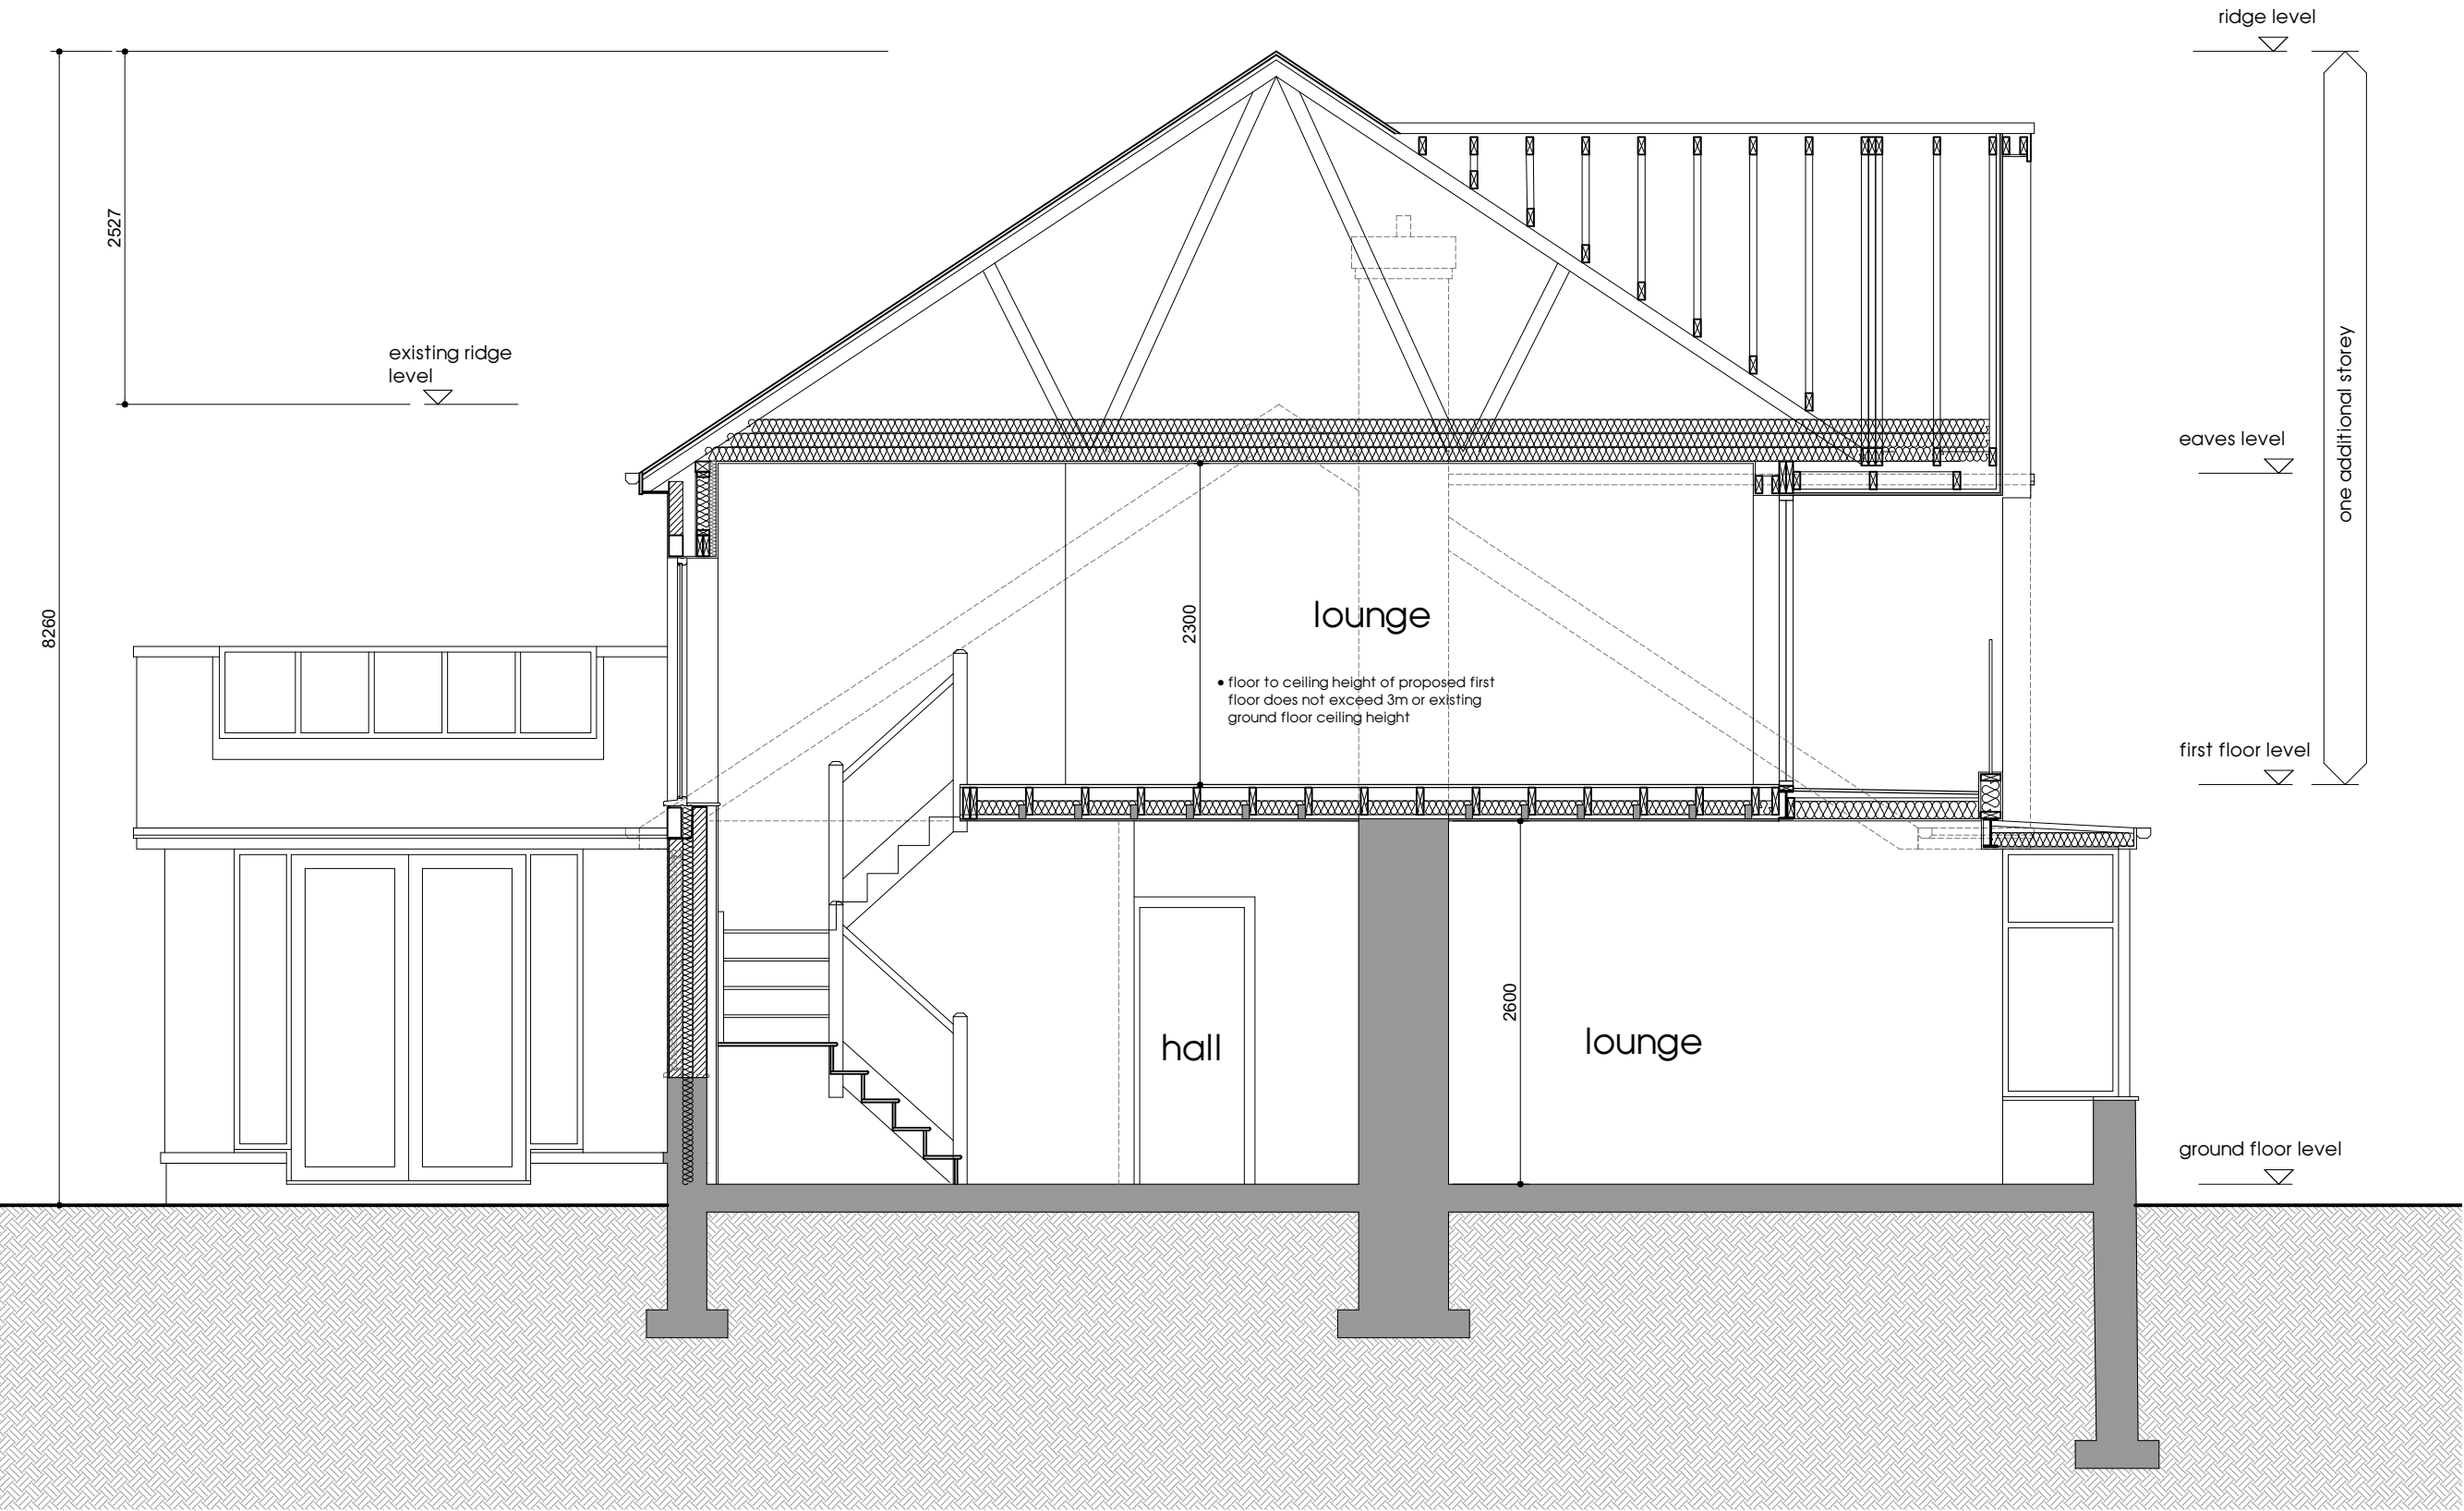

a proposed section
Scale: 1:50

proposed first floor extension
69 lake bank, littleborough

SUBJECT
proposed section

PLANNING

DRAWN dph

DATE march 2024

SCALE 1:50 @ A3

DWG No.
PD11 A

A 10.05.2024 height of rear extension reduced to match new application