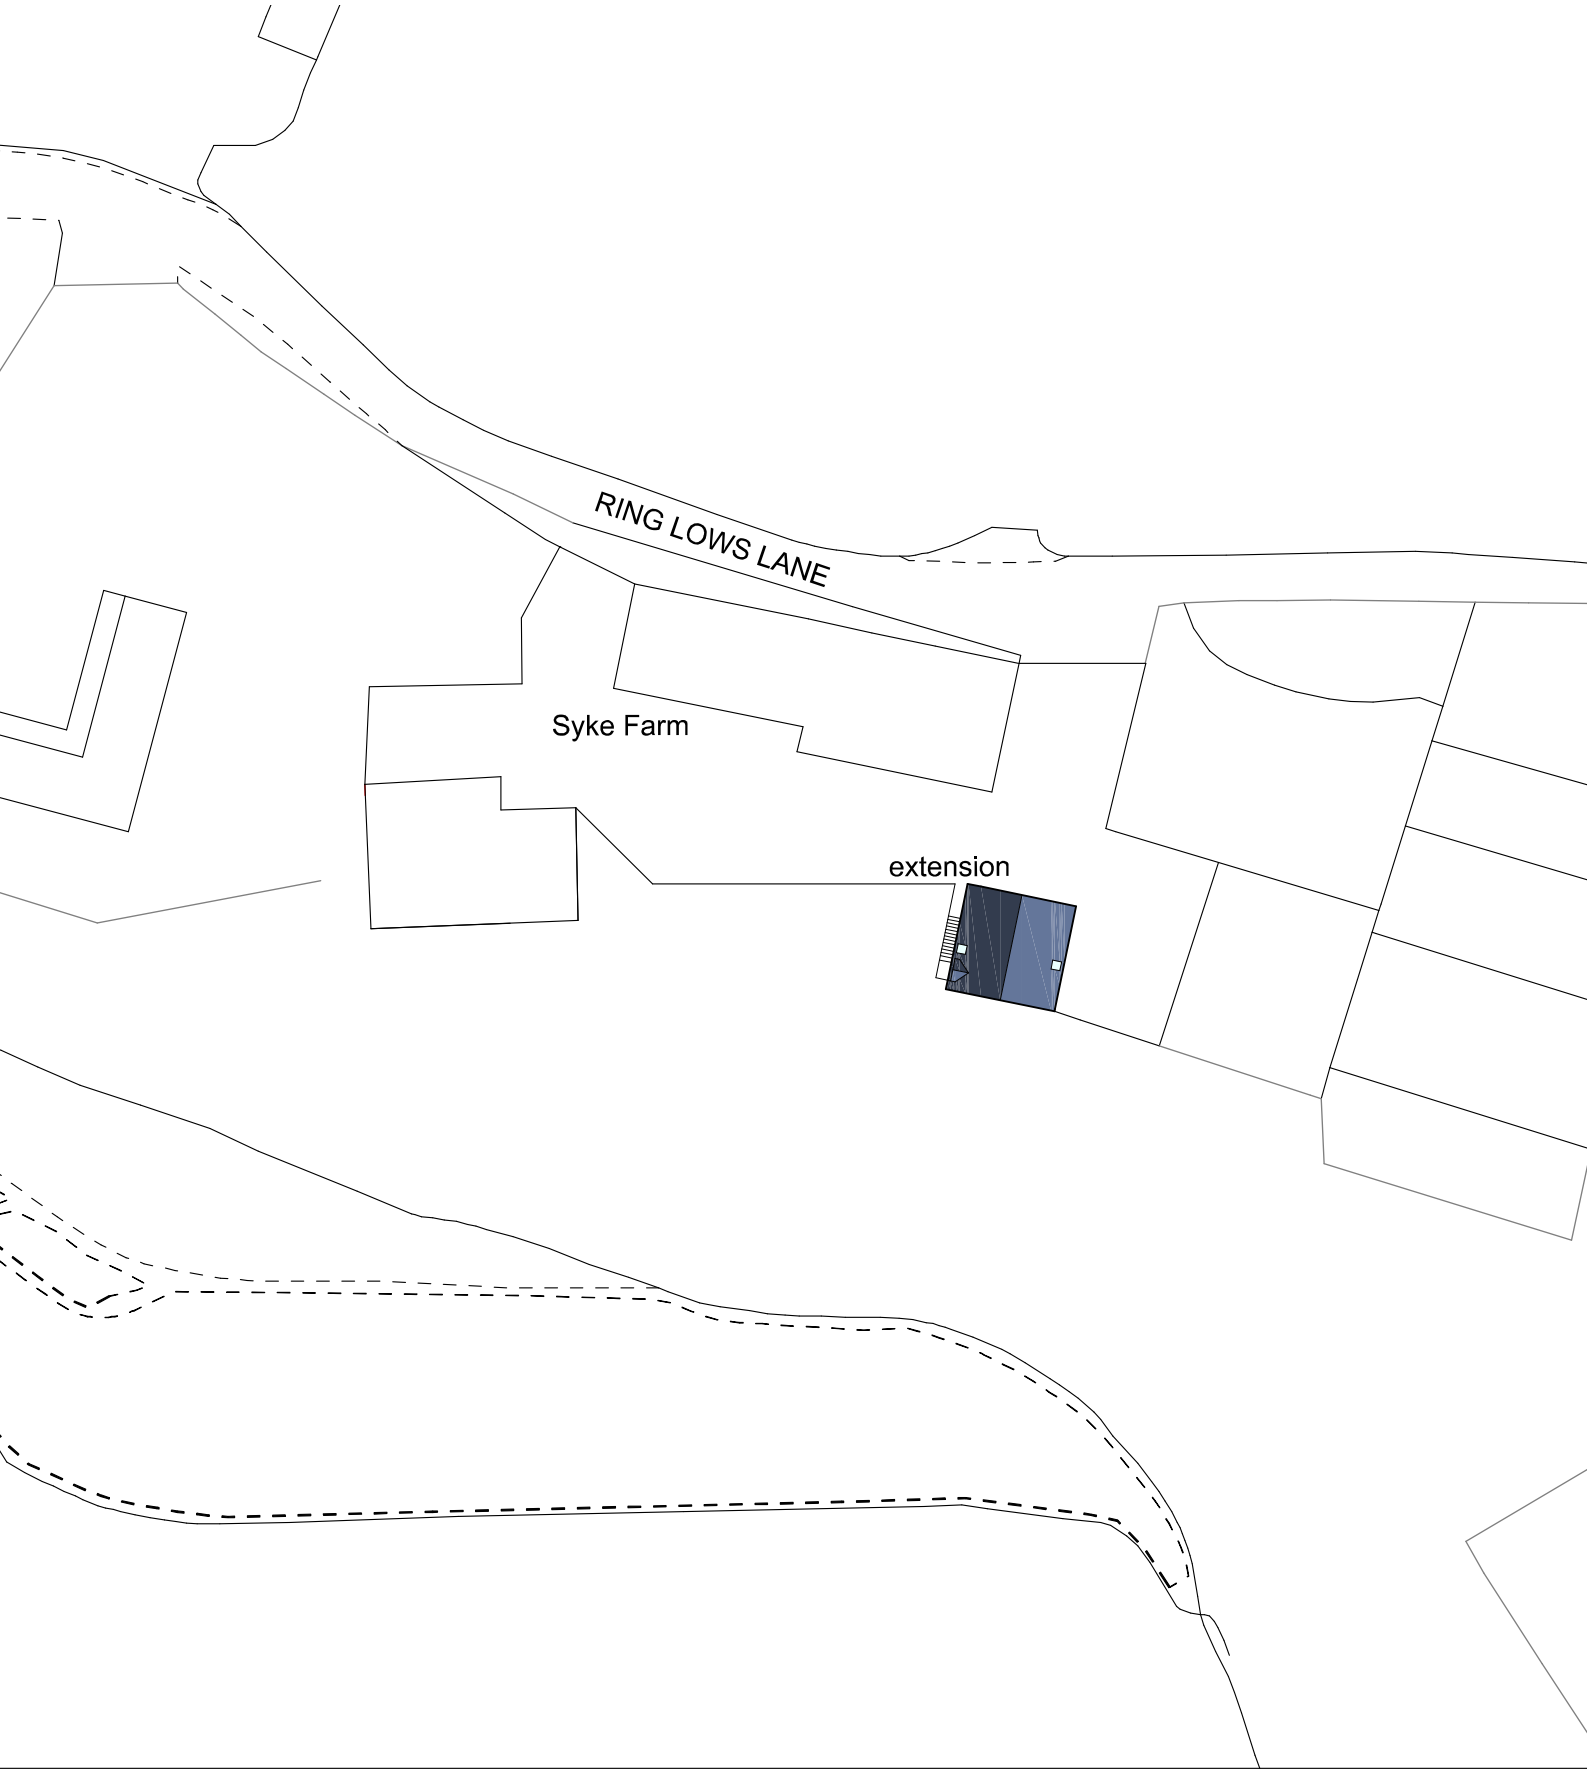


N

PROPOSED SITE PLAN
1 to 500
Dwg No. 2248.04a