

ATTENTION IS DRAWN TO THE REQUIREMENTS OF THE CONSTRUCTION DESIGN AND MANAGEMENT REGULATIONS 2015 AND THE DUTIES AND RESPONSIBILITIES CONTAINED THEREIN

- K E Y**
- FFL 0.00 Finished floor level
 - Road Marking
 - G Gully
 - CD Channel Drain (min B125 grade cover)
 - YG Yard gully
 - Footways/Footpaths/Cycleways (Macadam)
 - Tactile paving
 - Carriageways/Vehicular Crossings (Macadam)
 - Section 278 Works (hatching over colours as above)
 - 100mm check (HB Kerb - type 4 road)
 - 0-6mm check BN Kerb (pedestrian crossing)
 - Channel Block
 - Transition Kerb

D	MW	13.12.24	Boundary treatments revised	MW	MI
C	MW	04.03.24	General updates	MW	MI
B	MW	18.01.22	Minor amendments for consistency	MW	MI
A	AT	06.12.21	Architects layout updated	MW	MI
/	AT	08.06.21	Issued for approval	MW	MI
Rev	By	Date	Revision	Chk	Apvd

ARP



ARP ASSOCIATES
Chartered Consulting Engineers

Northwest House • 5 & 6 Northwest Business Park • Servia Hill, Leeds • LS6 2QH
0113 245 8498 • 0113 244 3864 • leeds@arpassociates.co.uk • www.arpassociates.co.uk

ARP Associates is a trading division of ARP Geotechnical Ltd, a company registered in England and Wales with company number 3773811, whose registered office is at 5/6 Northwest Business Park, Servia Hill, Leeds LS6 2QH

TITLE	
SECTION 278 LAYOUT	
PROJECT	
SMITHYBRIDGE PUB LITTLEBOROUGH	
CLIENT	
ARMSTRONG PROJECTS LTD	
DRAWING STATUS	
FOR APPROVAL	
Scale	Date
1:125 @ A1	JUNE 21
Drawn	AT
Chk.	MW
Drg. No.	Rev
149/02/10	D

SUBJECT TO THE
APPROVAL OF
ALL RELEVANT
AUTHORITIES

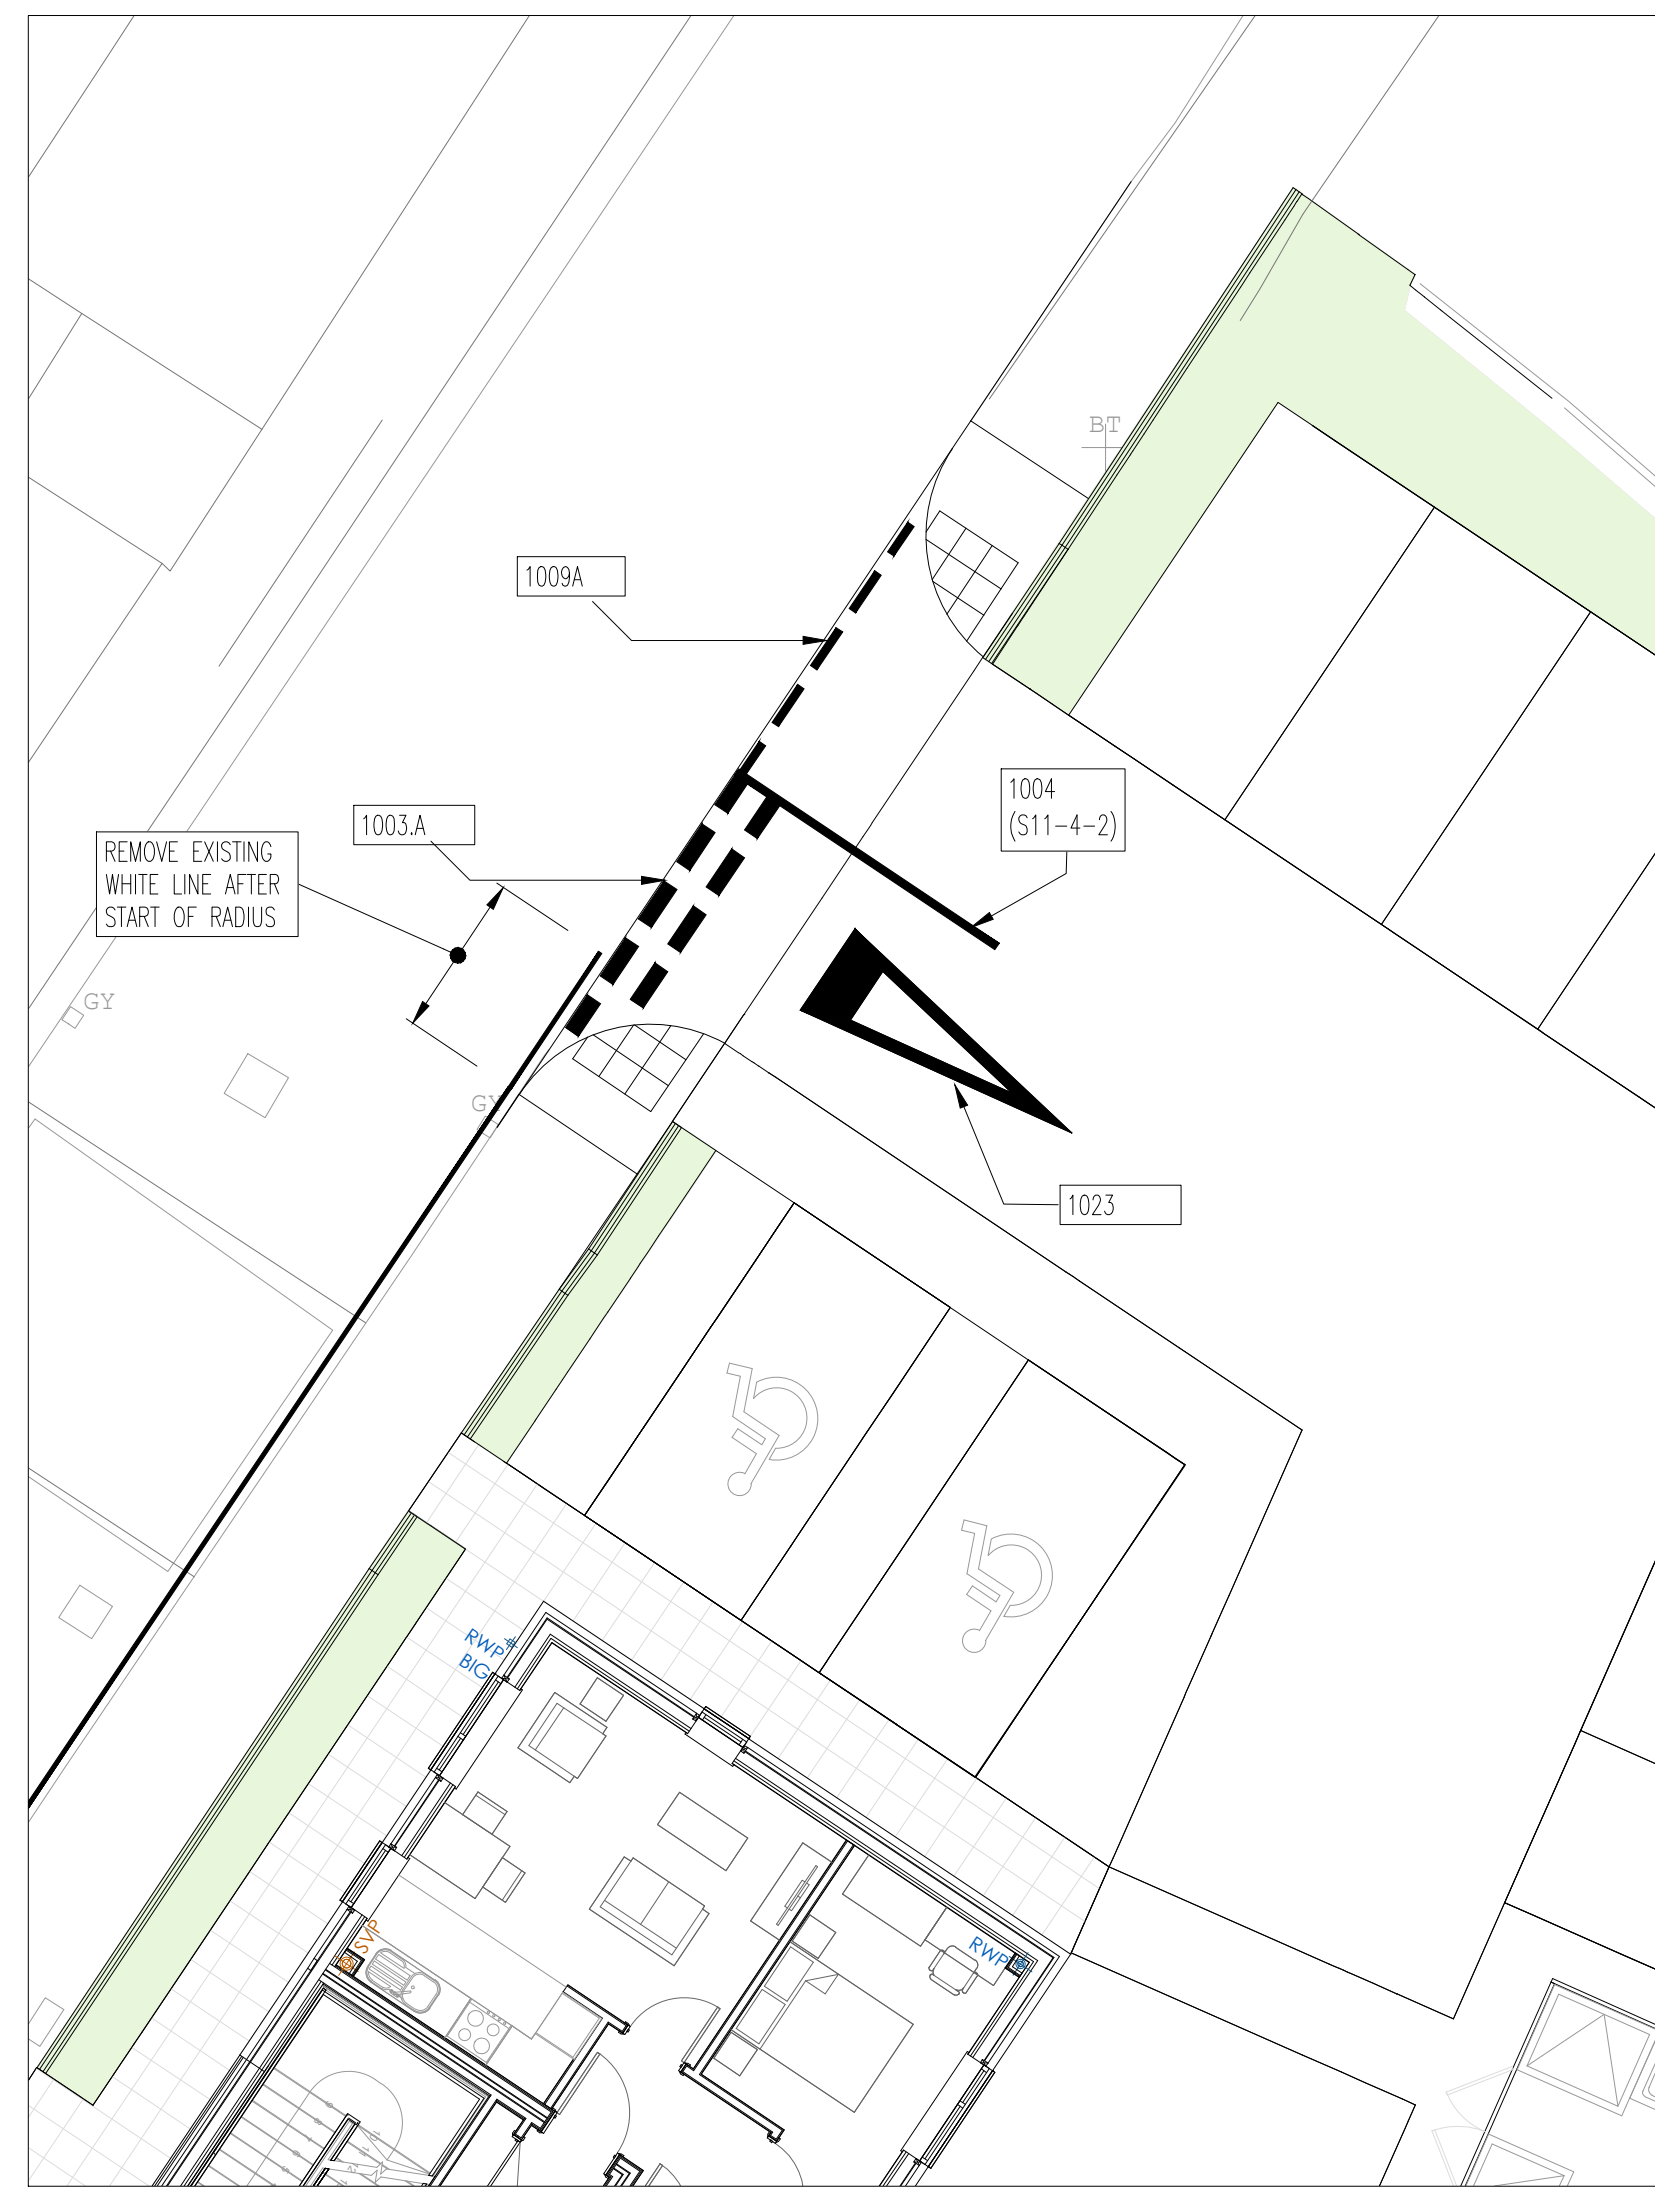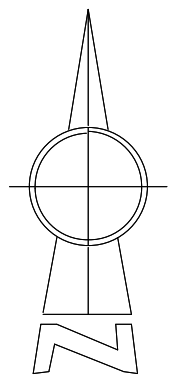

PROPOSED JUNCTION MARKINGS - 1:100