

Boundary treatment details





Existing approx 2400mm high security gates at site entrance point. Colour - Black




Example images of typical automatic entrance gate and height restrictor to proposed car park entrance point 3 (Preliminary design only - subject to amendment by manufacturer)

External works details

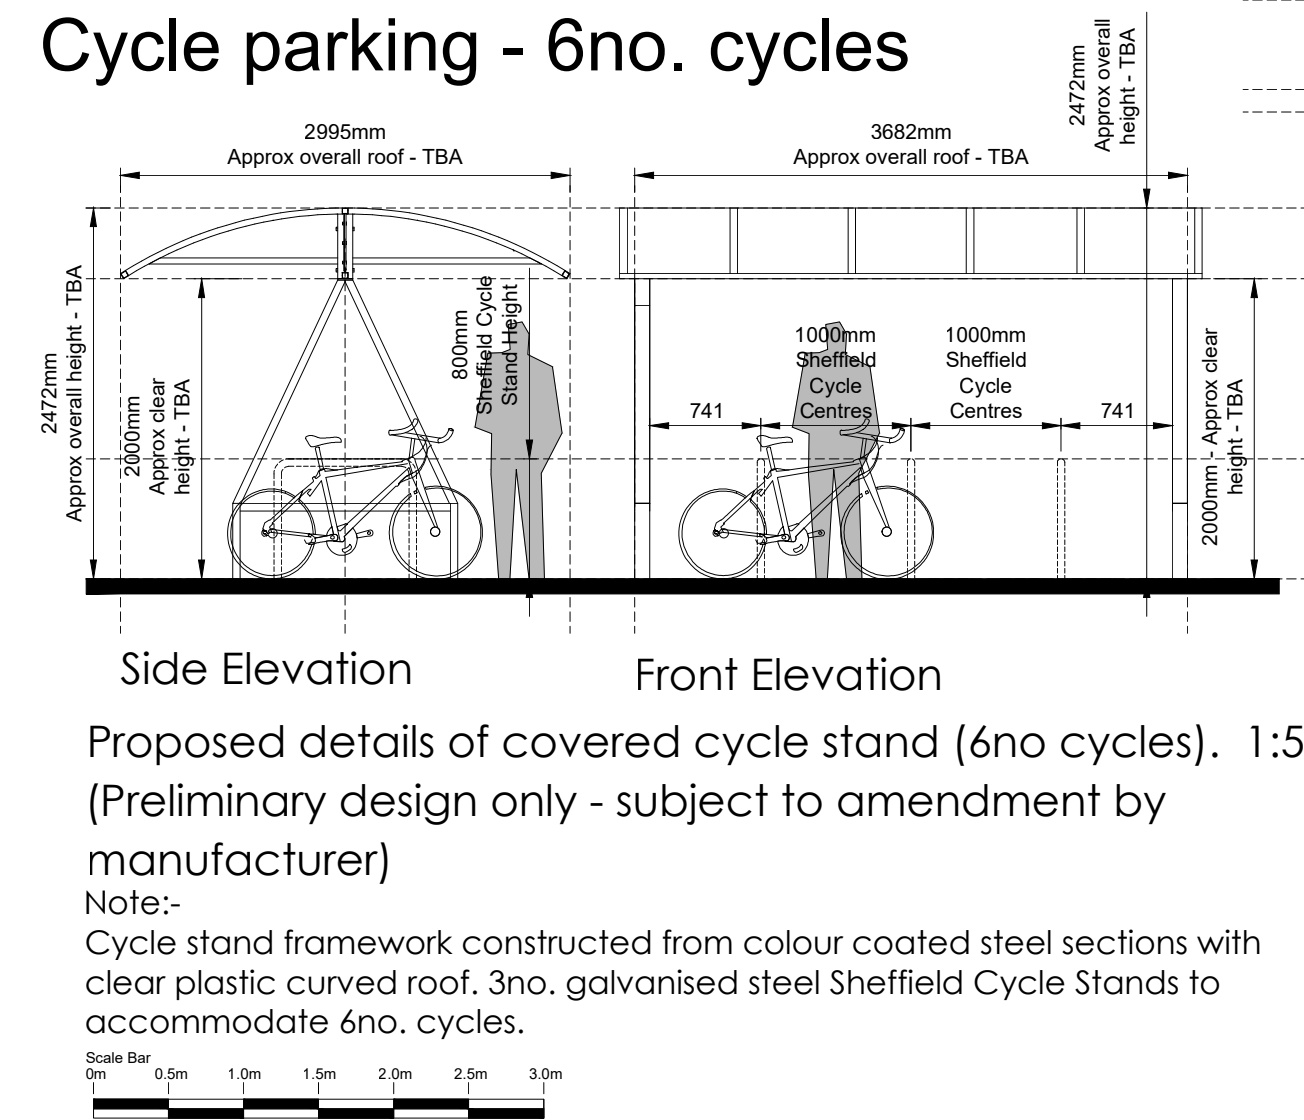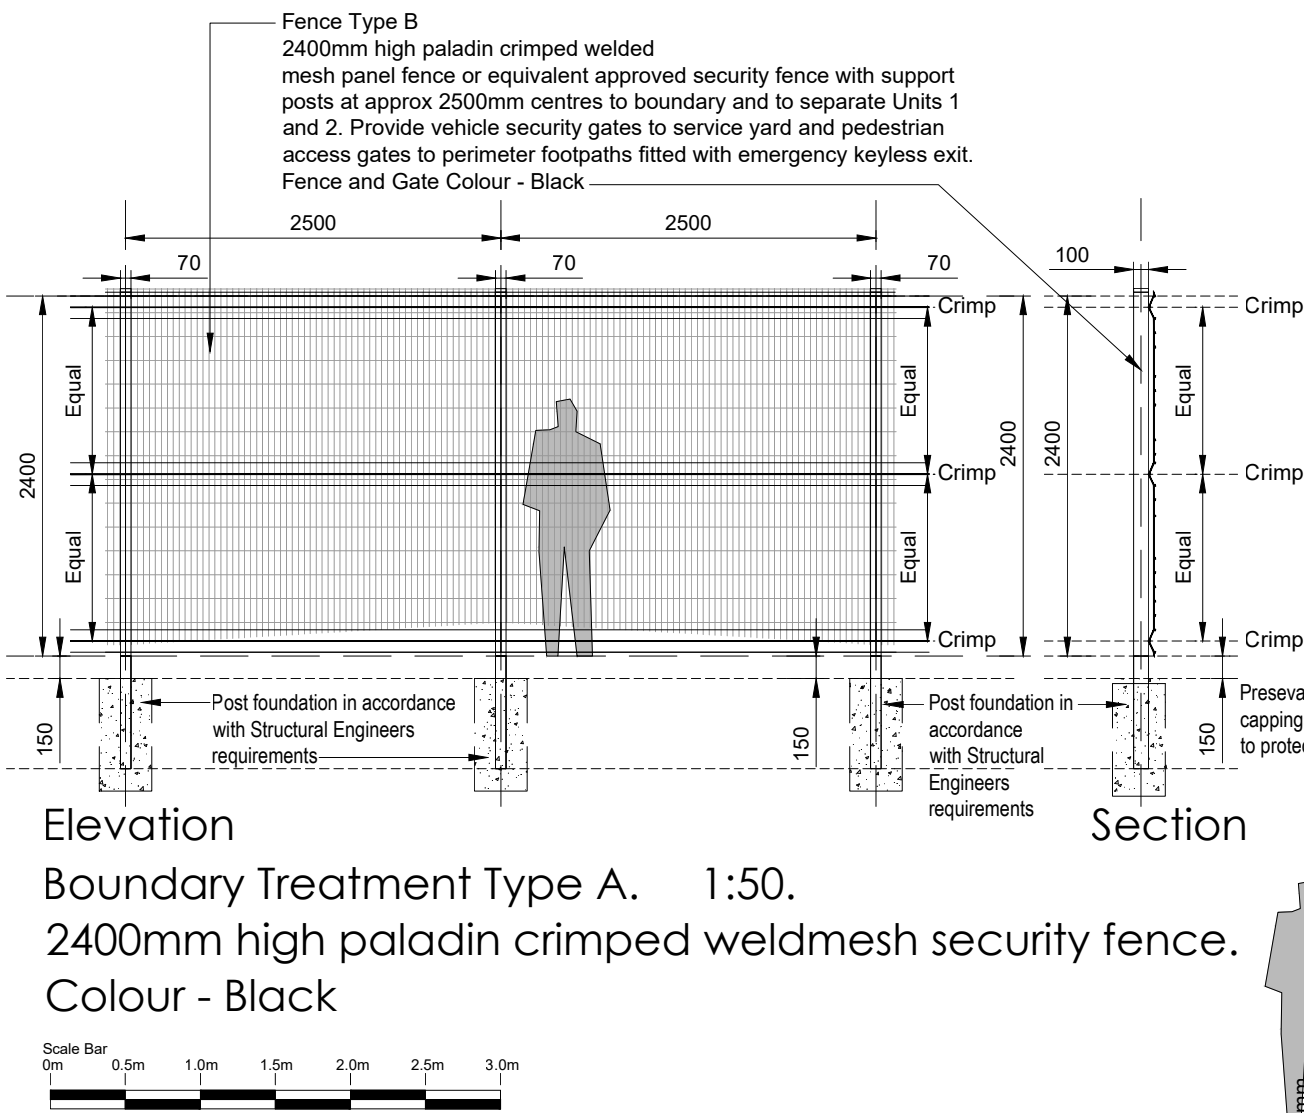

2 bin storage area

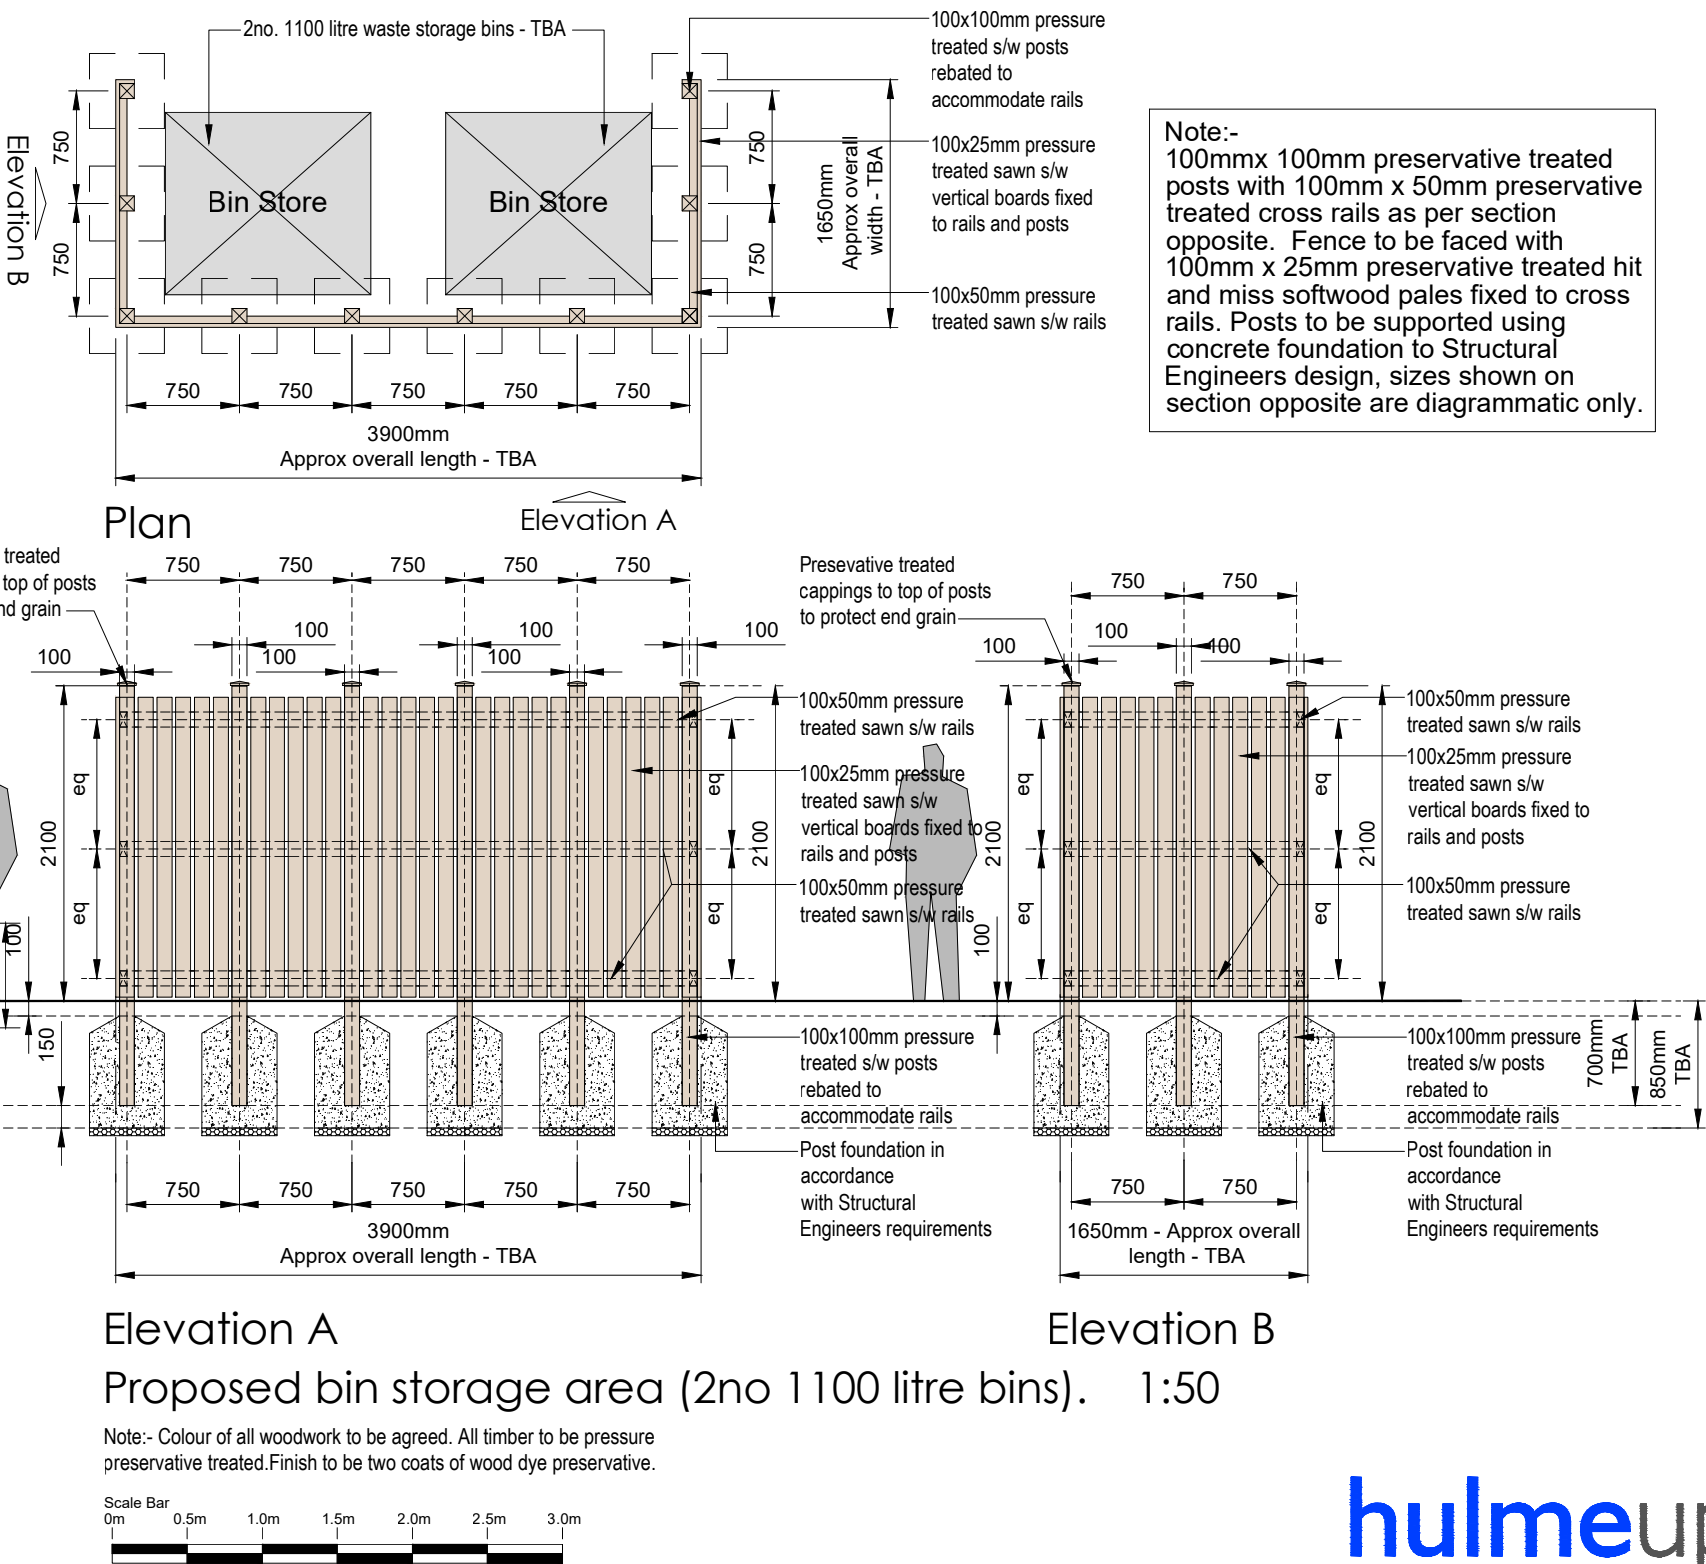

Copyright of this drawing is vested in the Architect and it must not be copied or reproduced without consent. Figured dimensions only are to be taken from this drawing. All contractors must visit the site and be responsible for taking and checking all dimensions relative to their work. HUAM Ltd are to be advised of any variation between drawings and site conditions. DO NOT SCALE OFF THIS DRAWING.....IF IN DOUBT ASK

| Rev. | Drawn | Comments | Date |
|------|-------|----------|------|
|------|-------|----------|------|

Queens Gardens Business Centre  
31a Ironmarket  
Newcastle under Lyme  
Staffordshire  
ST5 1RP

Tel: 01782 621949  
Email: stoke@hu-arch.co.uk

Client  
CRP Limited

Project  
Proposed re-development of existing site,  
Todmorden Road, Littleborough, OL15 9EG

Title  
External works details

Status  
PLANNING

Date  
NOV. 2024

Scale @A2  
1:50

Project No  
N1238 - PL[0]18

Drawn  
NJH

Checked  
DV

Rev

File Ref: M1