



Copyright. This drawing and design and all the information contained therein is the sole copyright of Architecture & Design, and reproduction in any form is forbidden unless permission is obtained in writing. Warning. No dimensions to be scaled from this drawing. All contractors must visit site and be responsible for taking and checking all dimensions relative to this work. The designer must be advised of any discrepancies in writing. This drawing must be read in conjunction with the specifications/bill of quantities and related drawings. Any structural work must be carried out to exact specification and requirements of the client's appointed structural engineer and any amendments must have his express prior written authority. All structural work must be inspected at all relevant stages by the structural engineer and by the Appointed Building Inspector, and comply with their requirements. Any cost and claims for damages, loss of trade, etc., incurred by failing to do so are the sole liability of the contractor.


| REVISIONS |               |            |
|-----------|---------------|------------|
| -         | INITIAL ISSUE | 03.05.2023 |

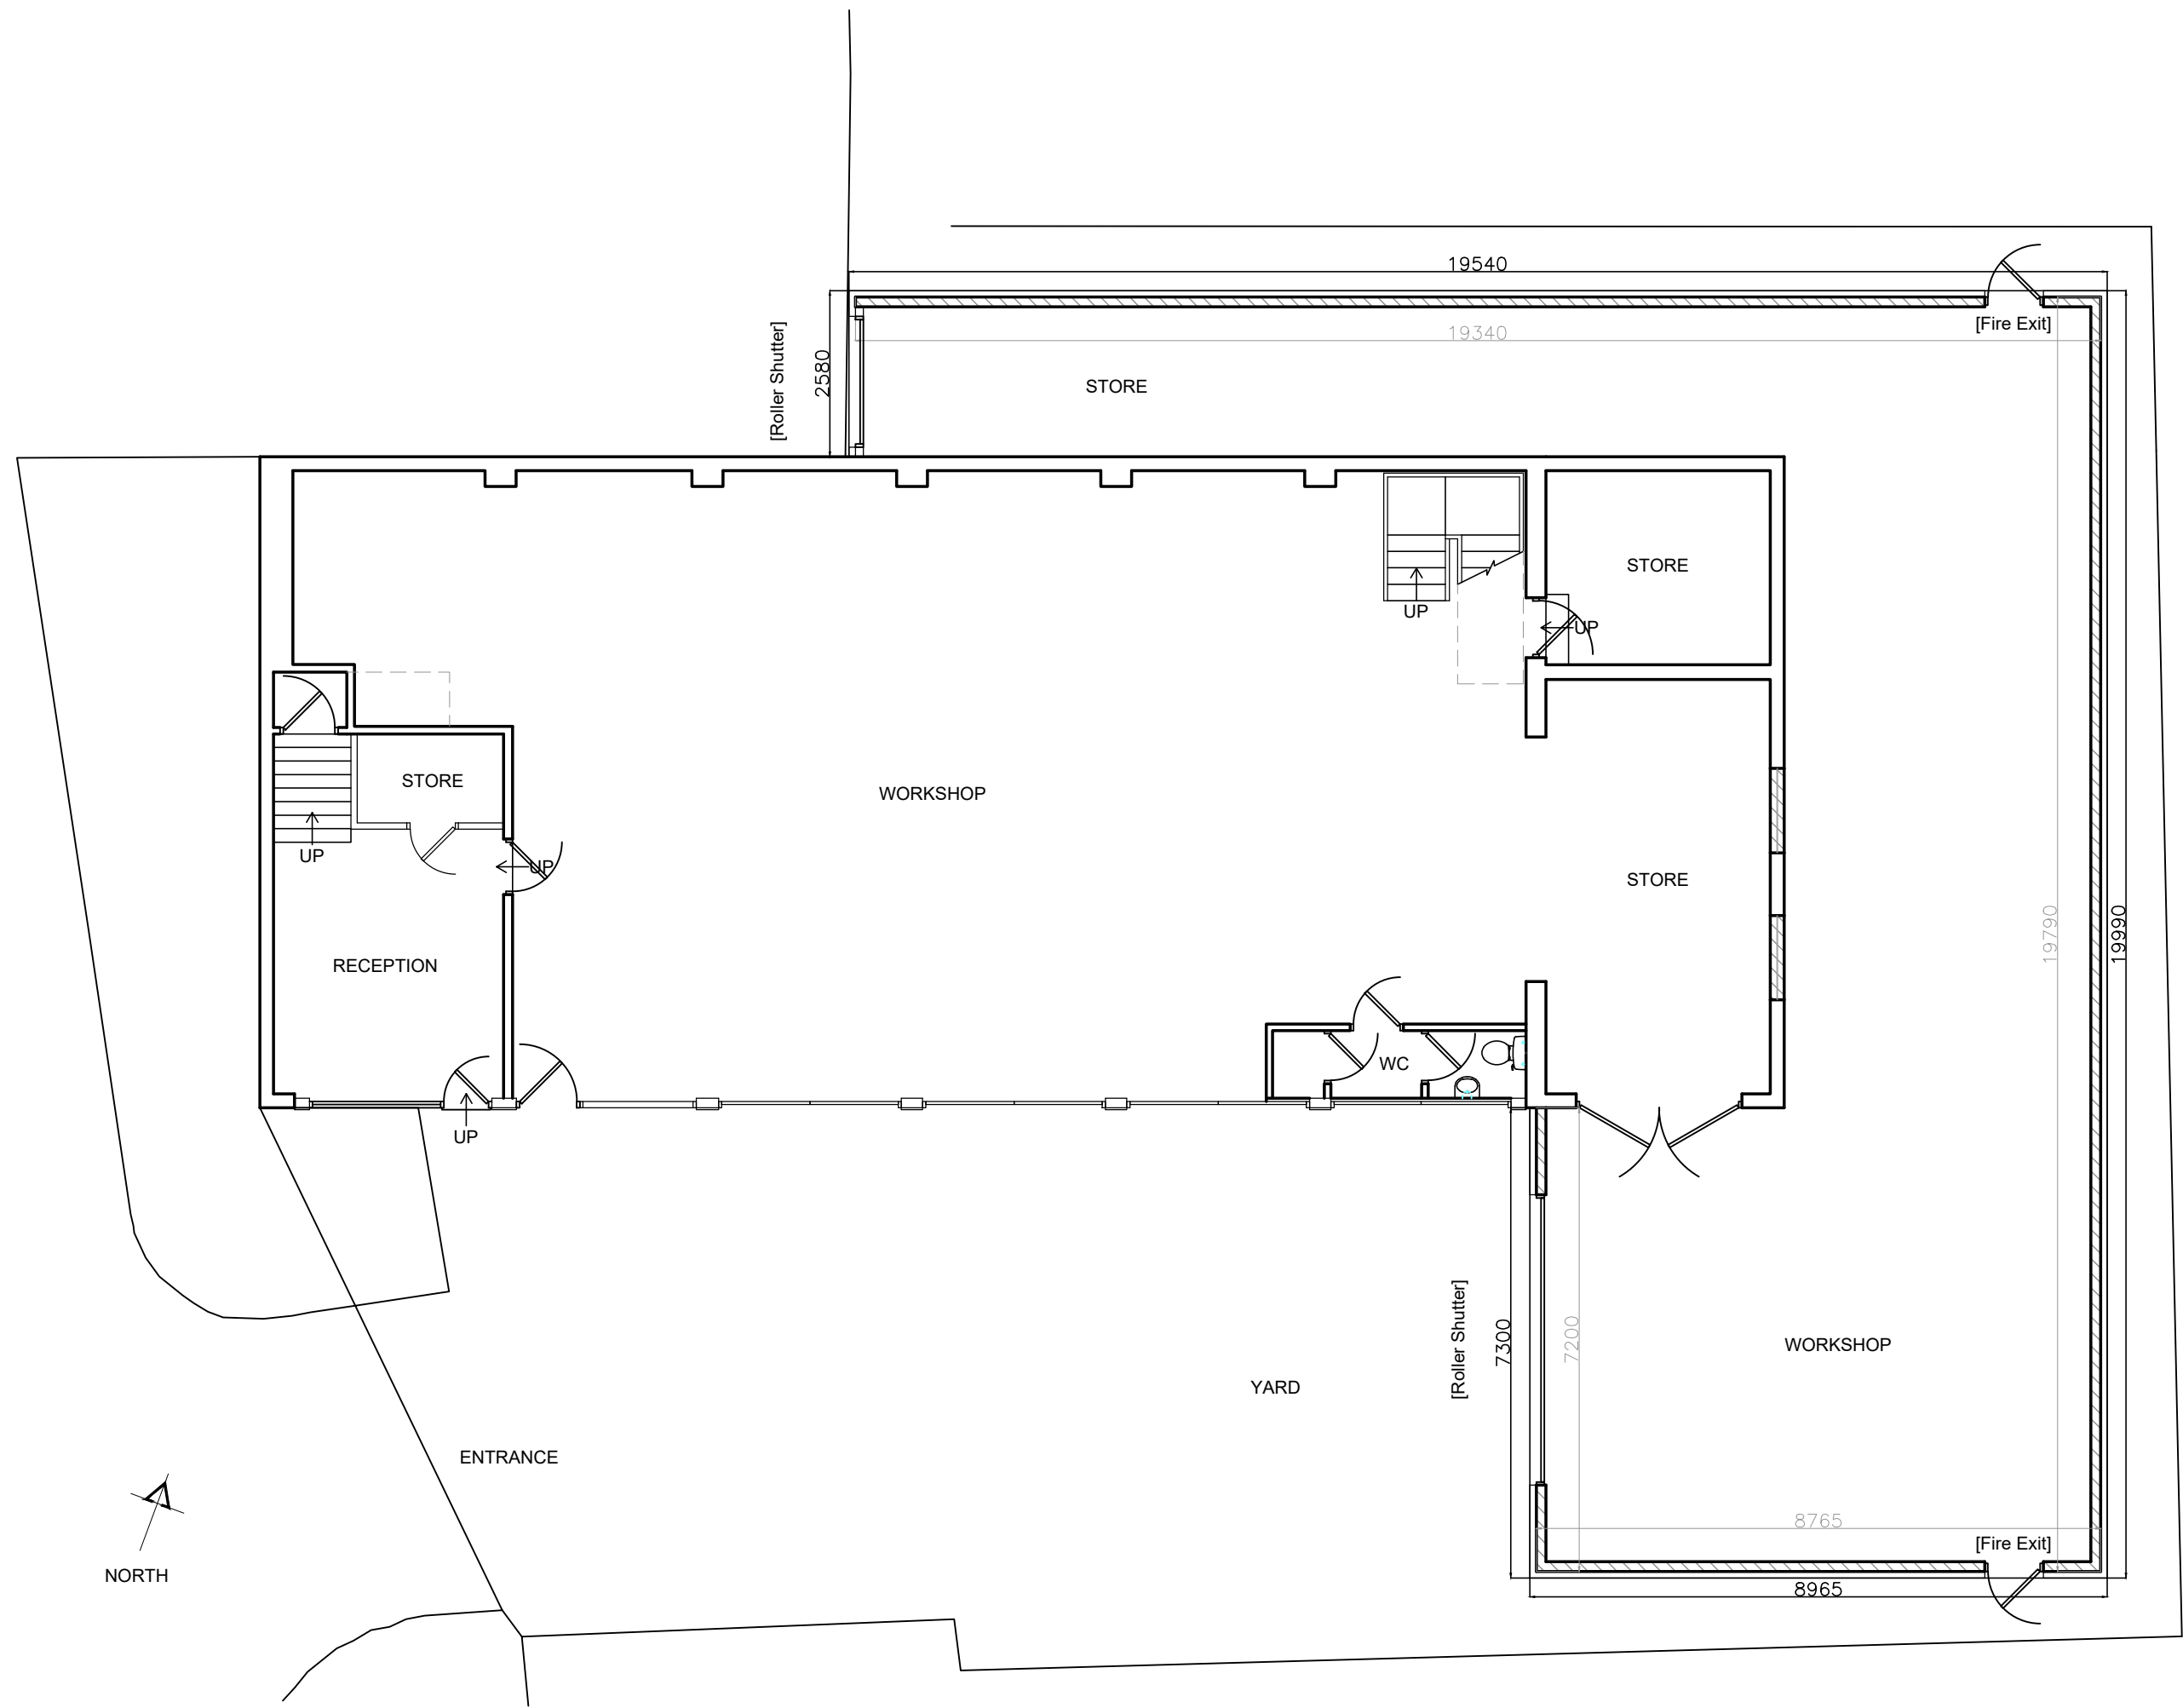

PROPOSED GROUND FLOOR  
& SITE LAYOUT @ 1 : 100

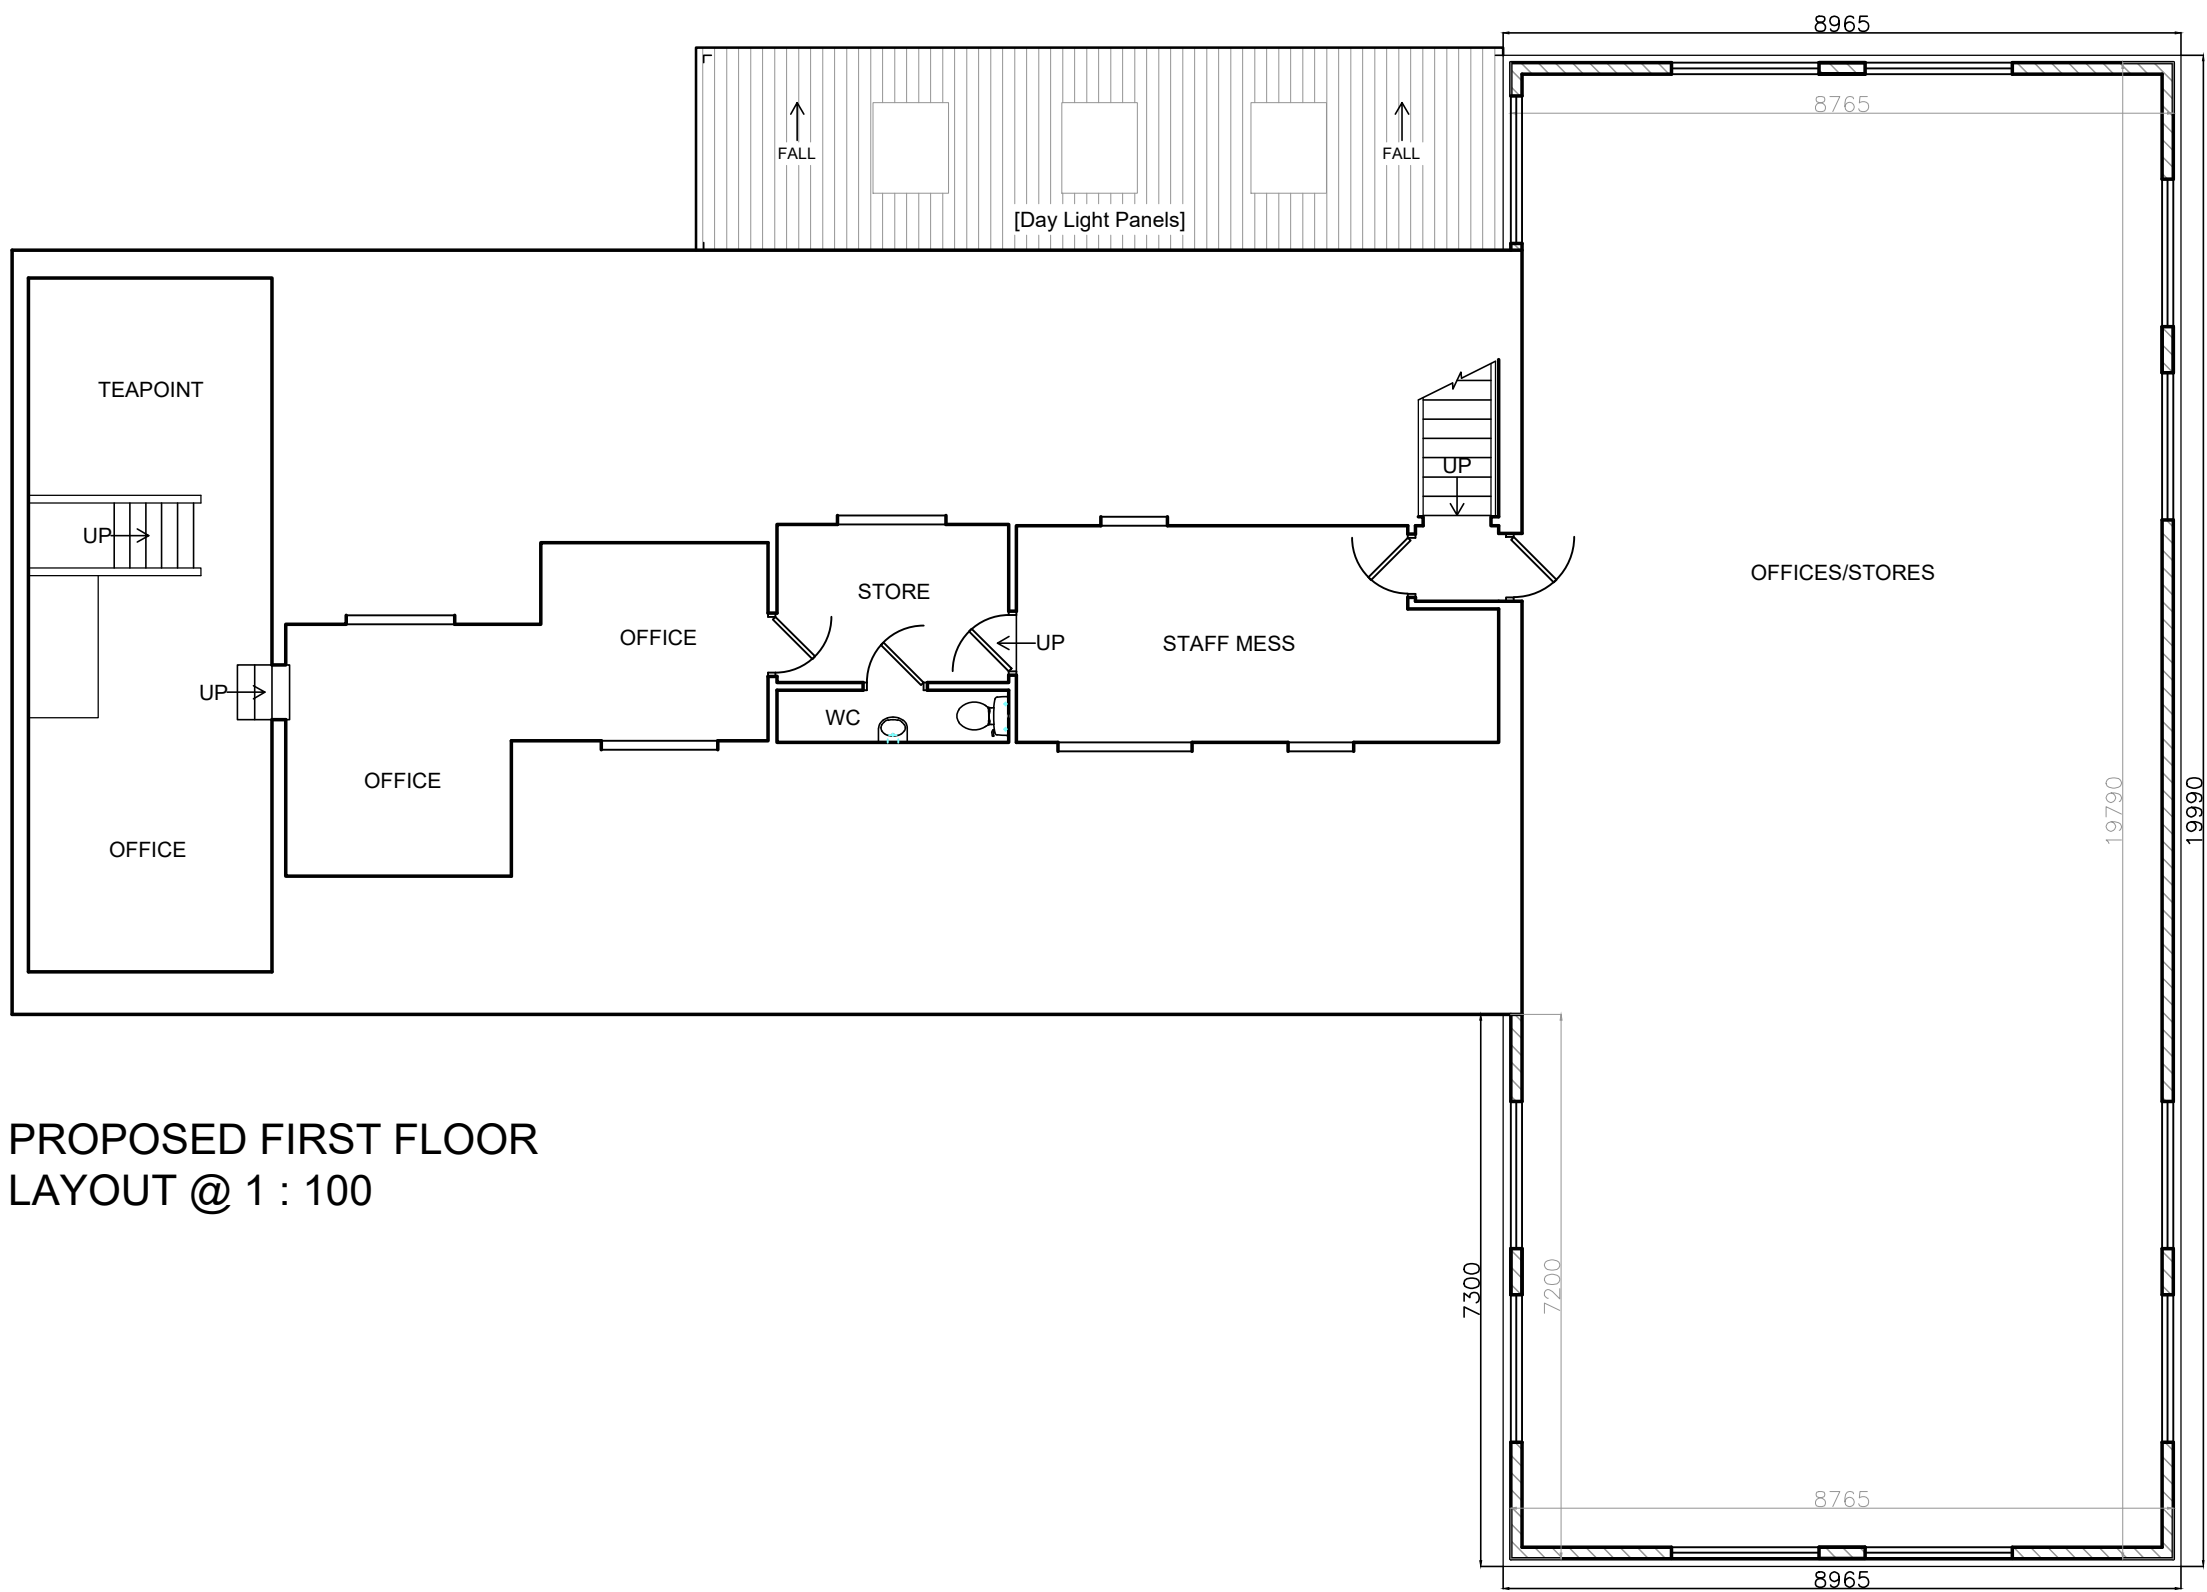

PROPOSED FIRST FLOOR  
LAYOUT @ 1 : 100

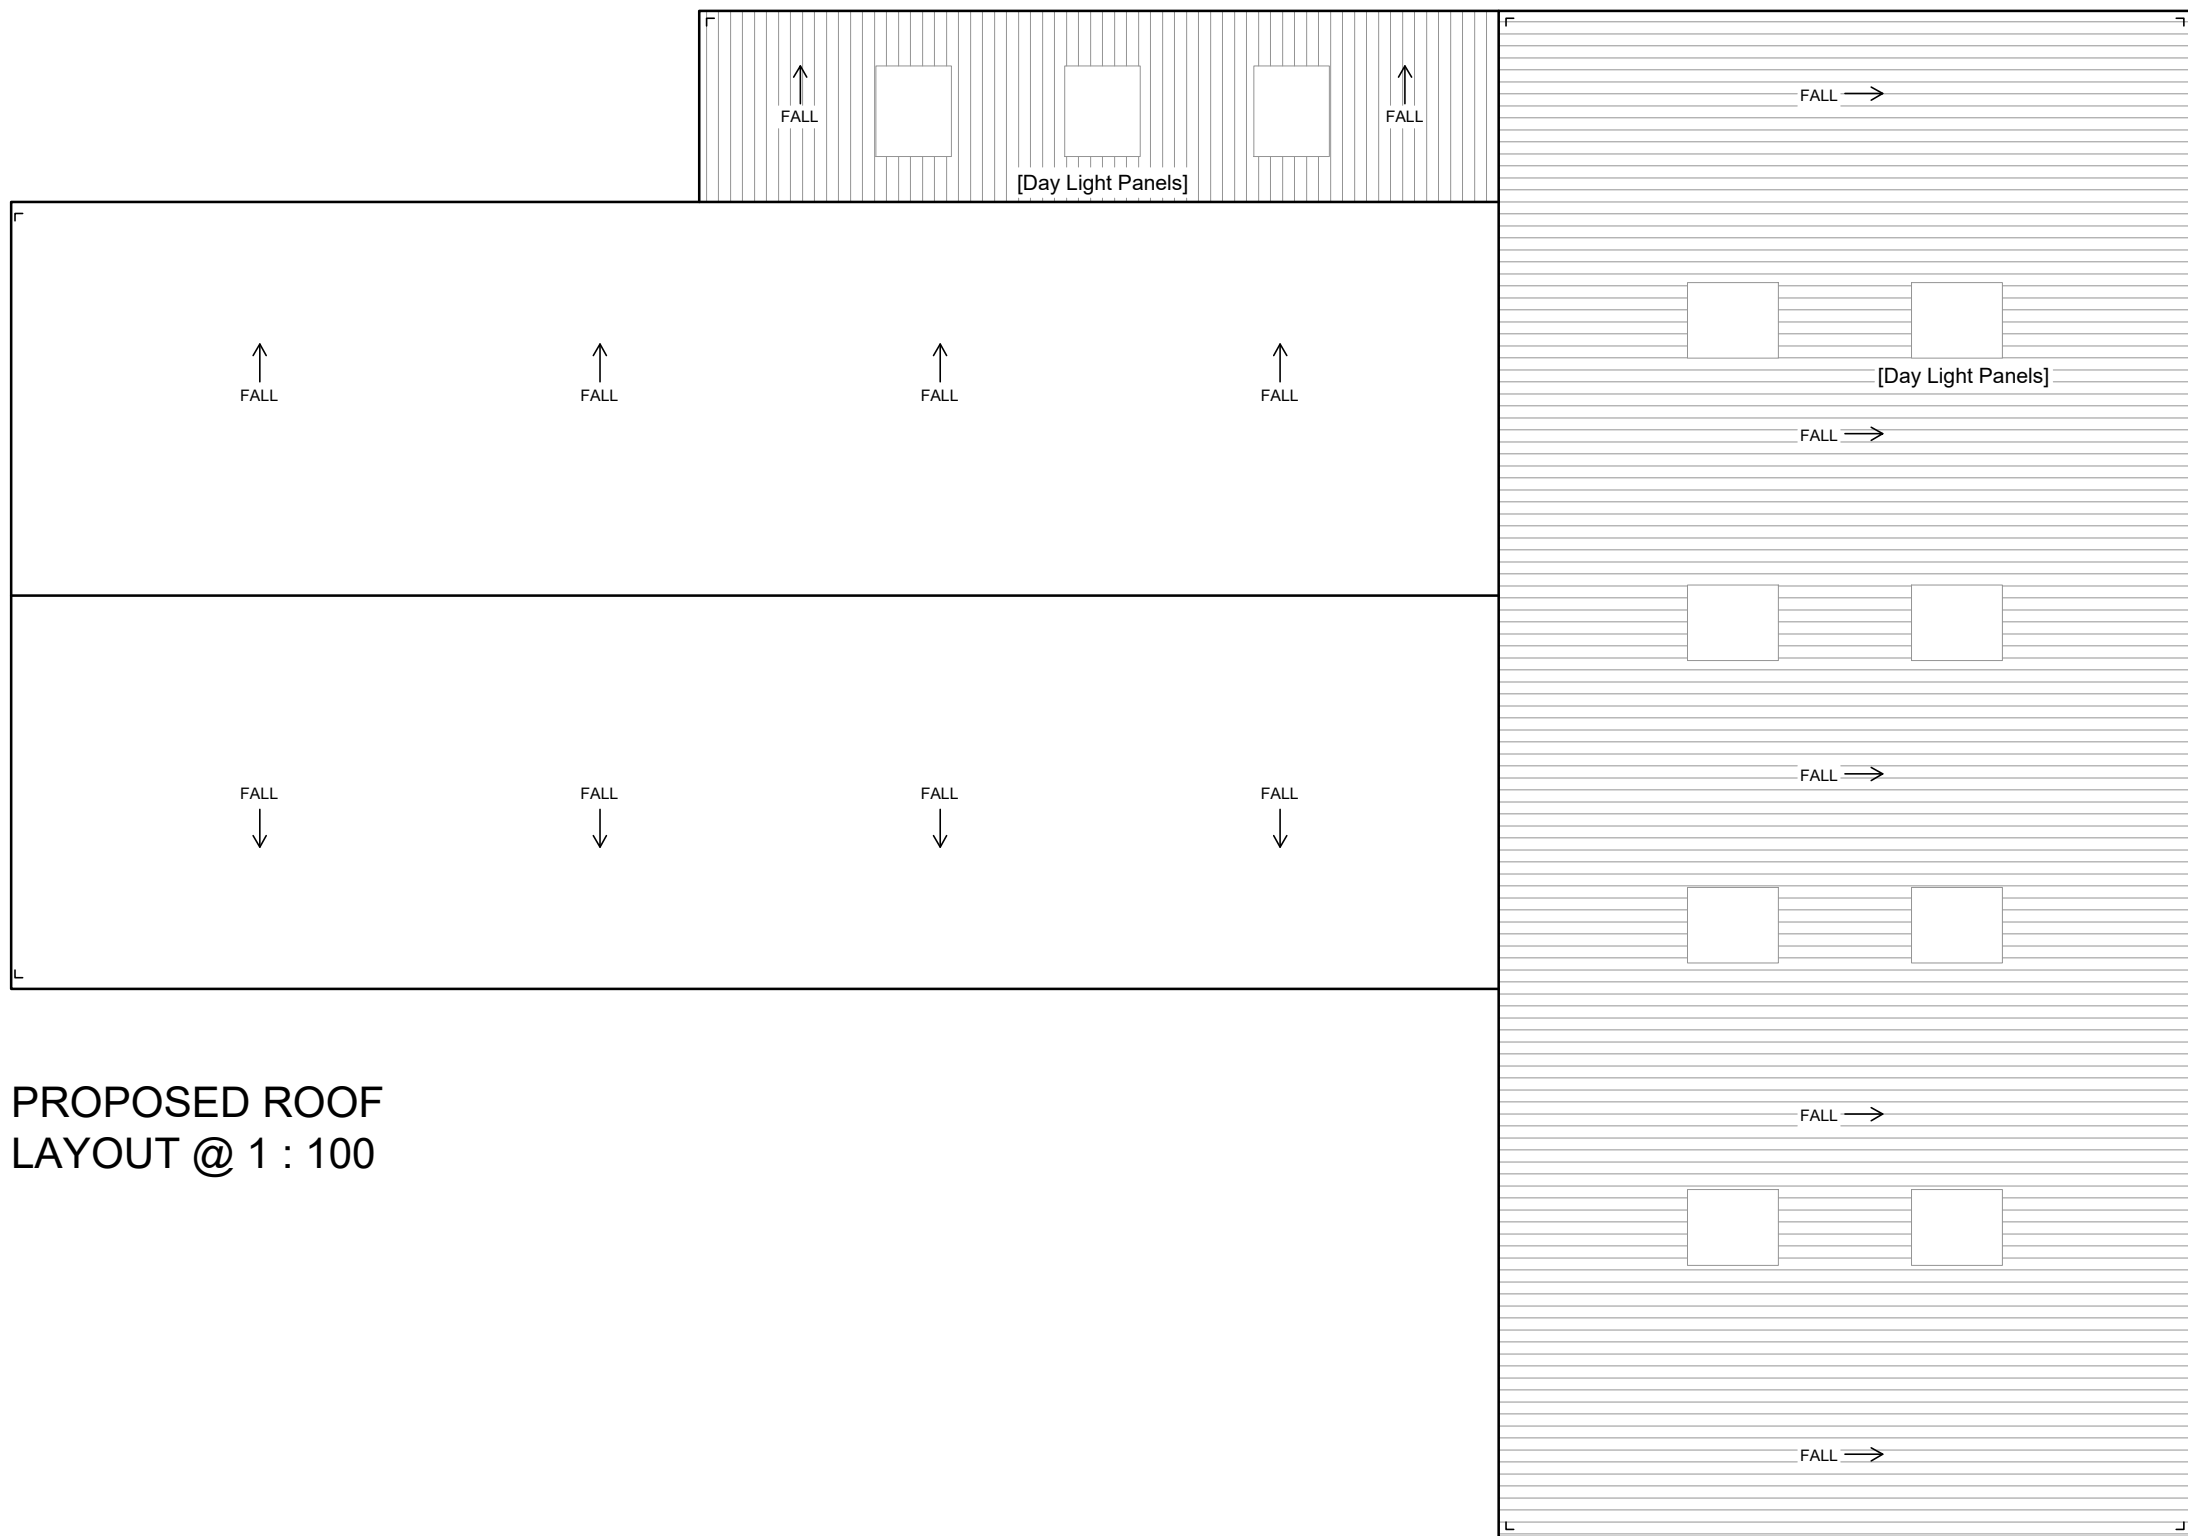

PROPOSED ROOF  
LAYOUT @ 1 : 100

**A&D**  
ARCHITECTURE  
& DESIGN

GREATER MANCHESTER  
CHESHIRE & LANCASHIRE  
-----  
DESIGN CONCEPTS & INCEPTION  
PLANNING DRAWINGS / APPLICATIONS  
-----  
BUILDING REGULATIONS  
CONSTRUCTION DETAILING  
DOMESTIC HOUSE EXTENSIONS  
NEW BUILD PROPERTIES  
LIGHT / INTERMEDIATE COMMERCIAL  
-----  
LIGHT INDUSTRIAL  
-----  
TEL: 07891 552 703

ARCHITECTURE & INTERIOR DESIGN

CLIENT JAMES THORPE & SON LTD

PROJECT 8 WEST CROFT INDUSTRIAL ESTATE,  
MANCHESTER OLD ROAD, MIDDLETON, M24 4GJ

TITLE PROPOSED LAYOUTS

SHEET/SCALE A1 @ 1:100 DATE 03.05.2023

JOB NO. 230303 DWG NO. 03

DRAWN DJC CHECKED DJC