


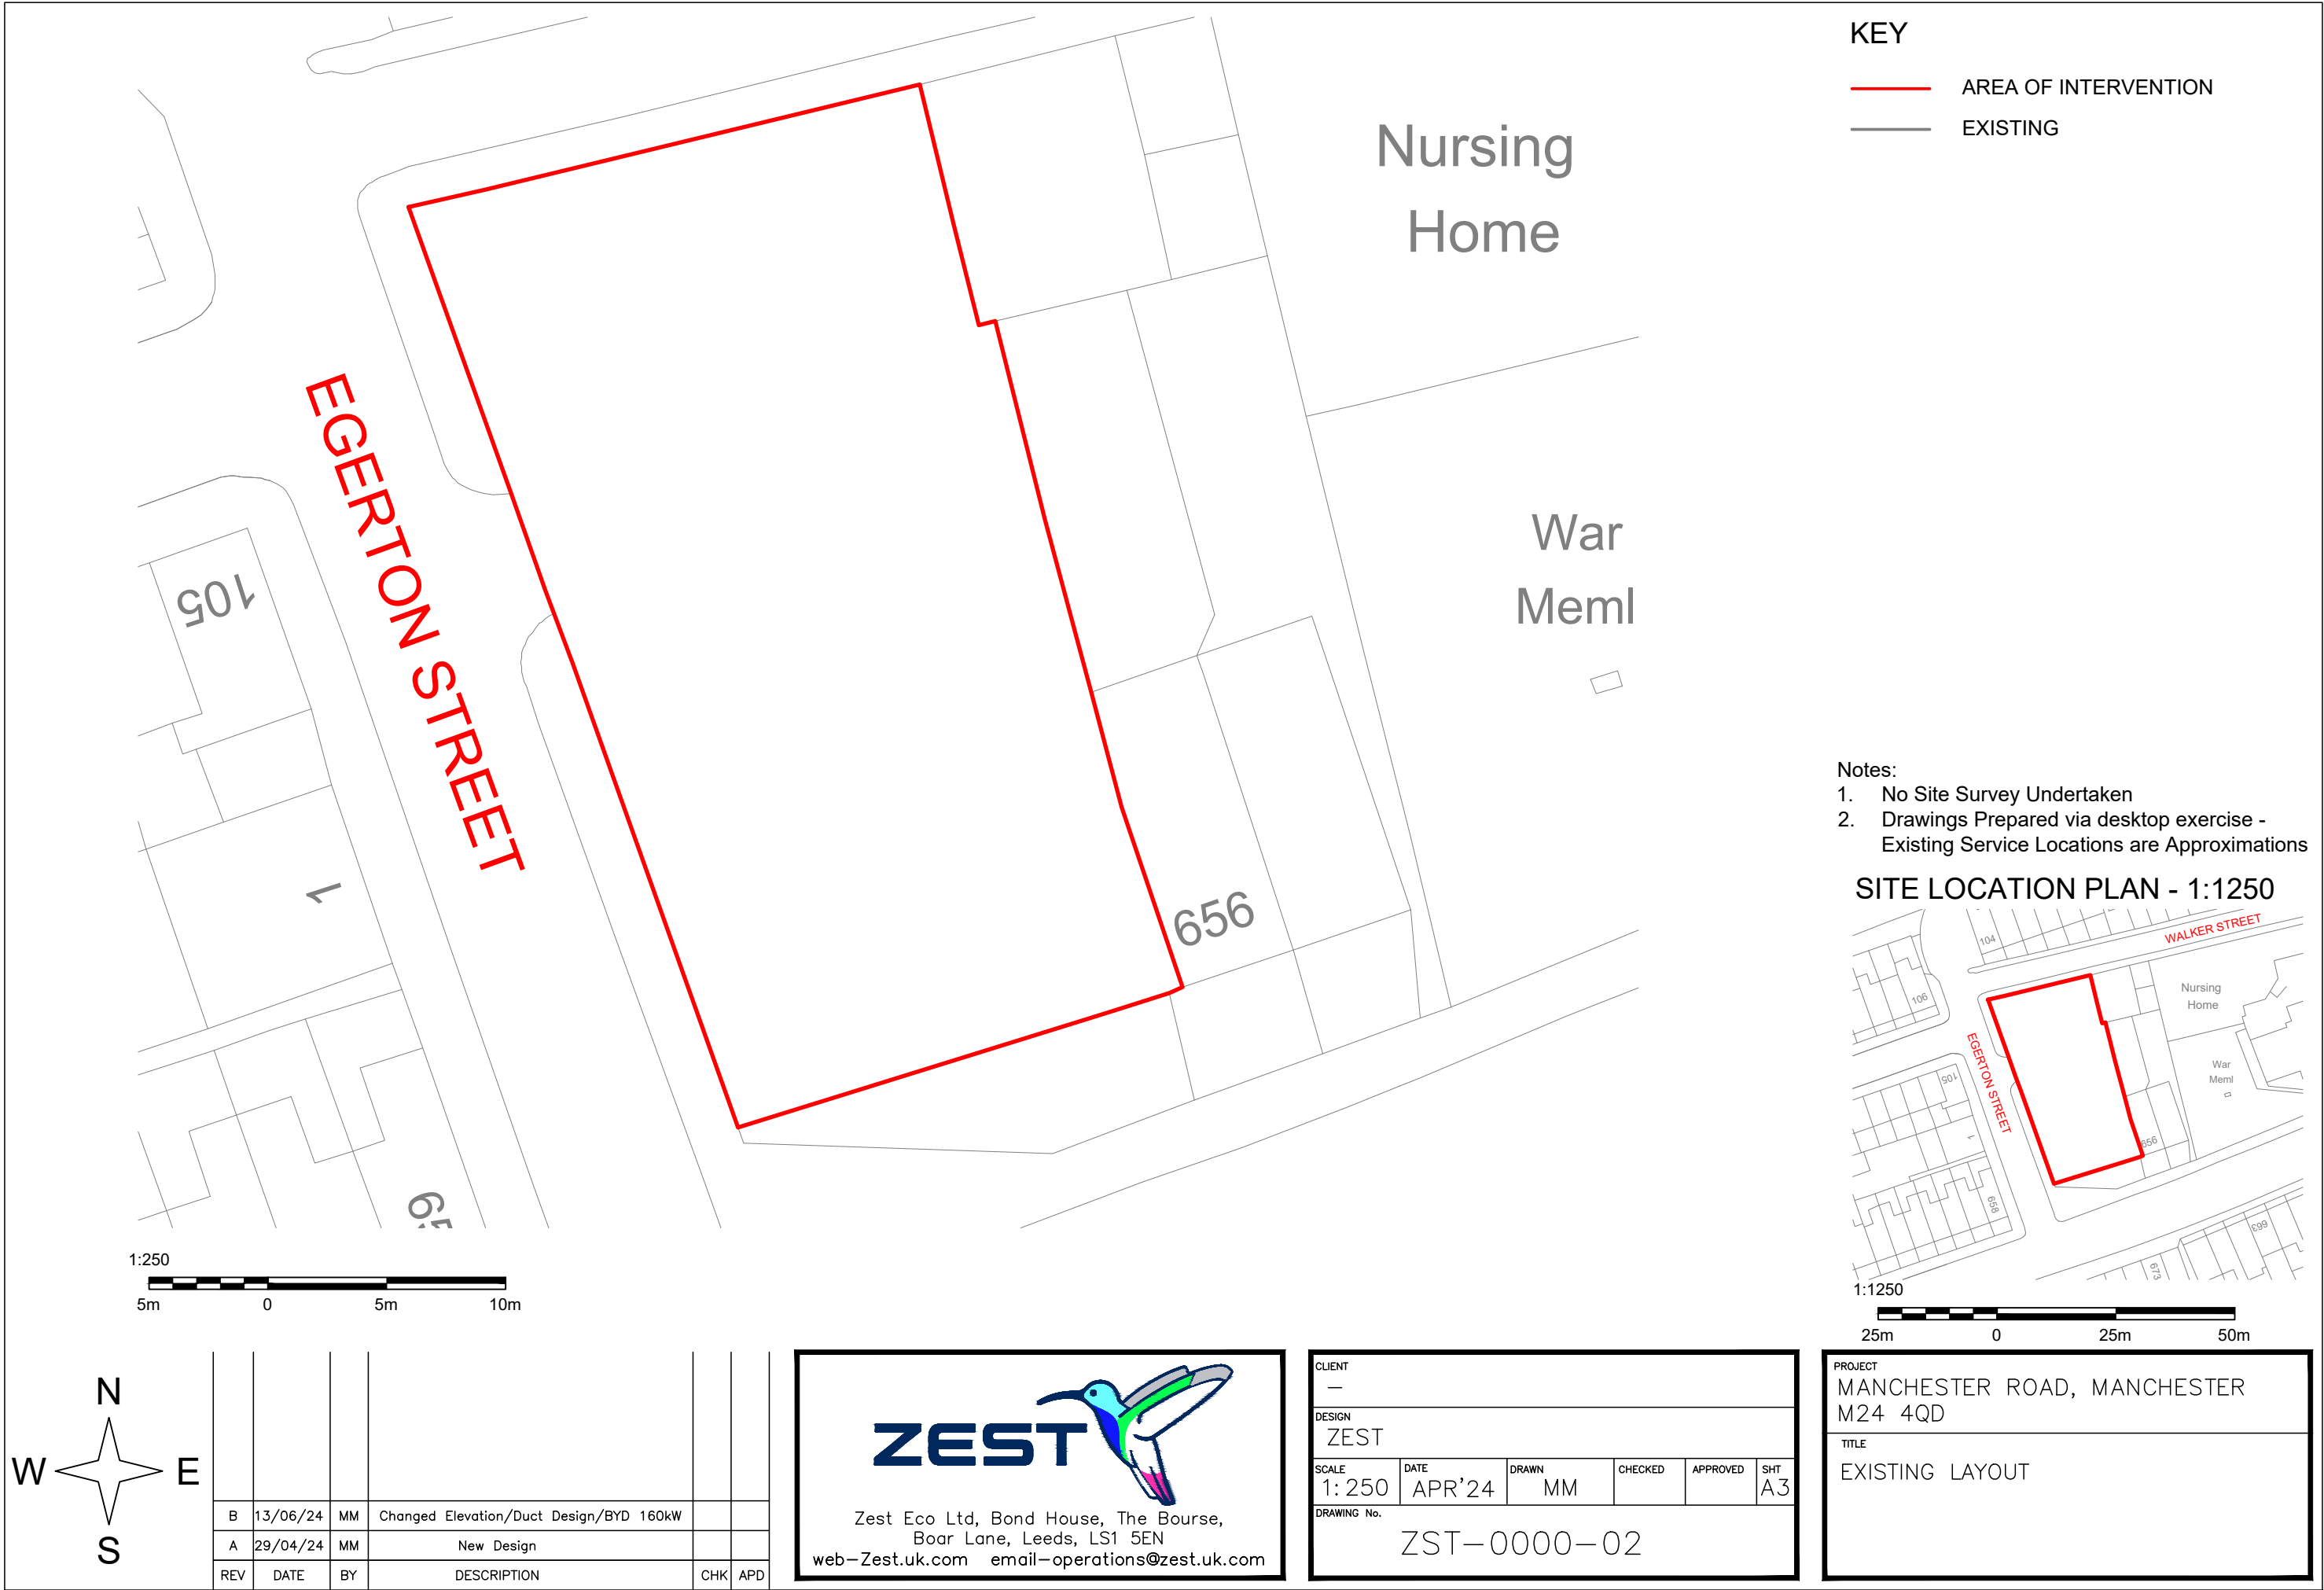

KEY

- AREA OF INTERVENTION
- EXISTING

- Notes:
- No Site Survey Undertaken
 - Drawings Prepared via desktop exercise - Existing Service Locations are Approximations

SITE LOCATION PLAN - 1:1250

