

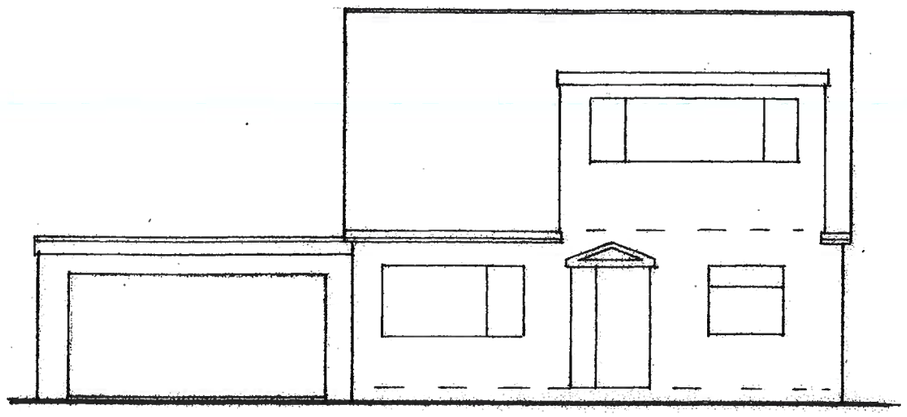



FRONT ELEVATION
(EXISTING)

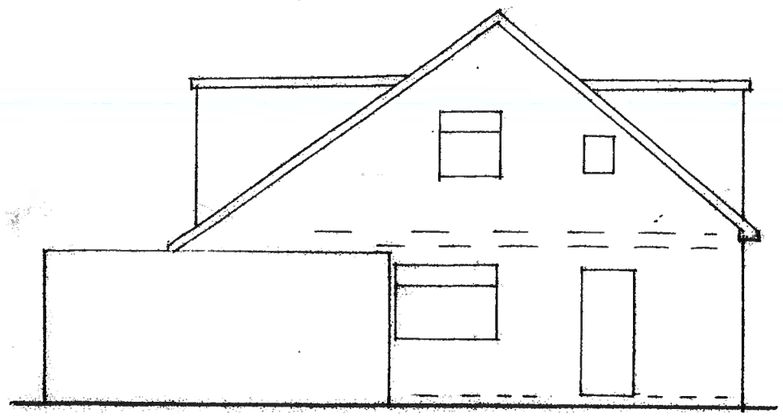


SIDE ELEVATION
(EXISTING)

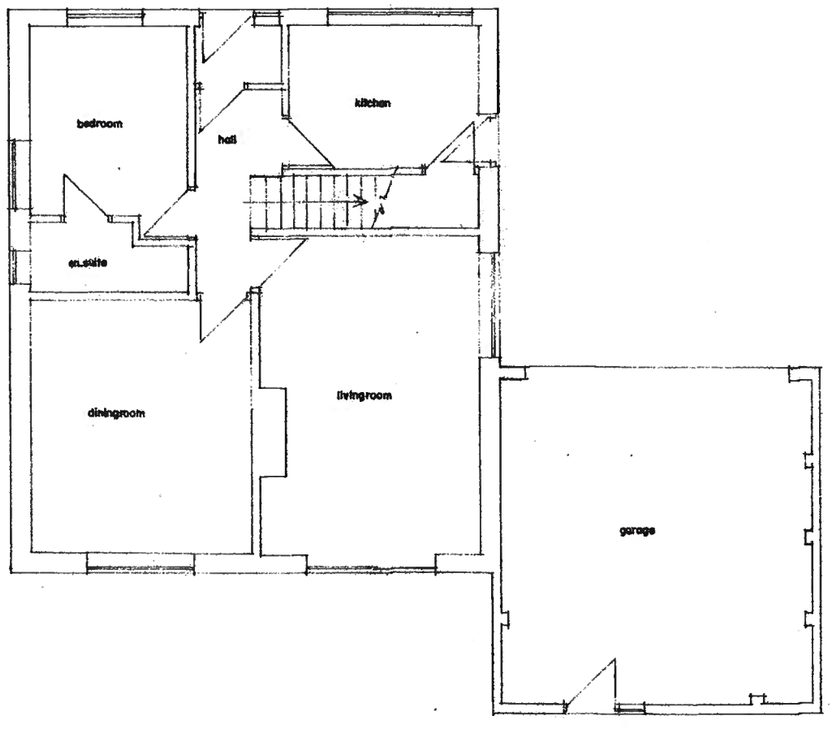

G.F PLAN
(EXISTING)

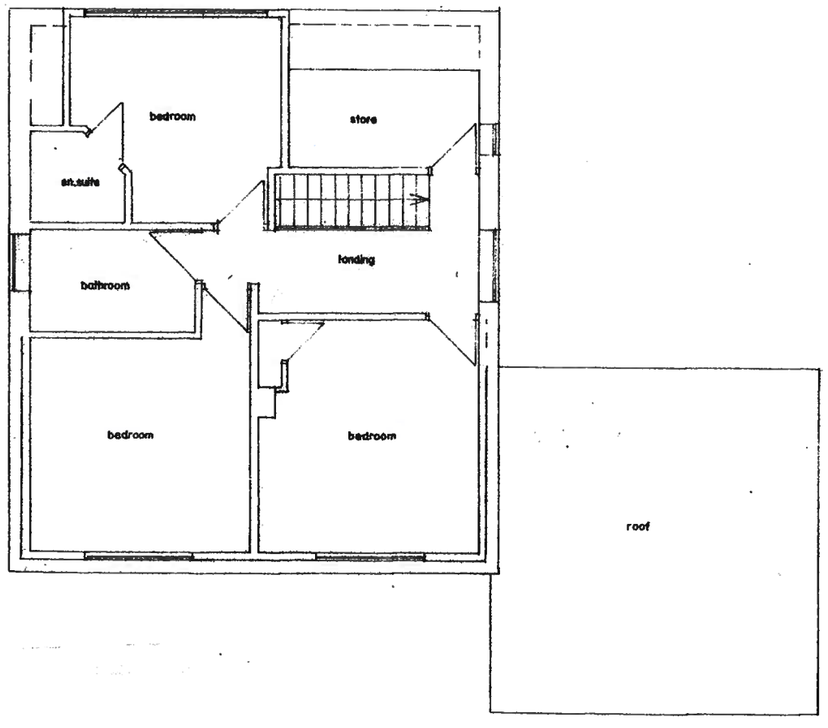

F.F PLAN
(EXISTING)

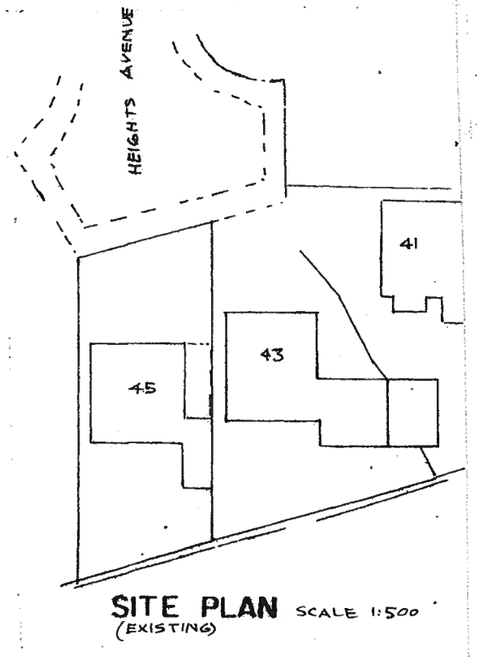


SITE PLAN SCALE 1:500
(EXISTING)

BUILDING DESIGN SERVICES
M. FAROOQ
6 Stock Close, Shawclough, Rochdale OL12 6BB
Tel: 01706 712231 Mob: 07967605763


PROPOSED EXTENSION TO FRONT DORMER AT 43 HEIGHTS AVENUE ROCHDALE OL12 6JL

For: Mrs REJIMOL RAKHESH

Plan	*Scale 1:100*	**1457A/1**
Elevation	*Scale 1:100*	

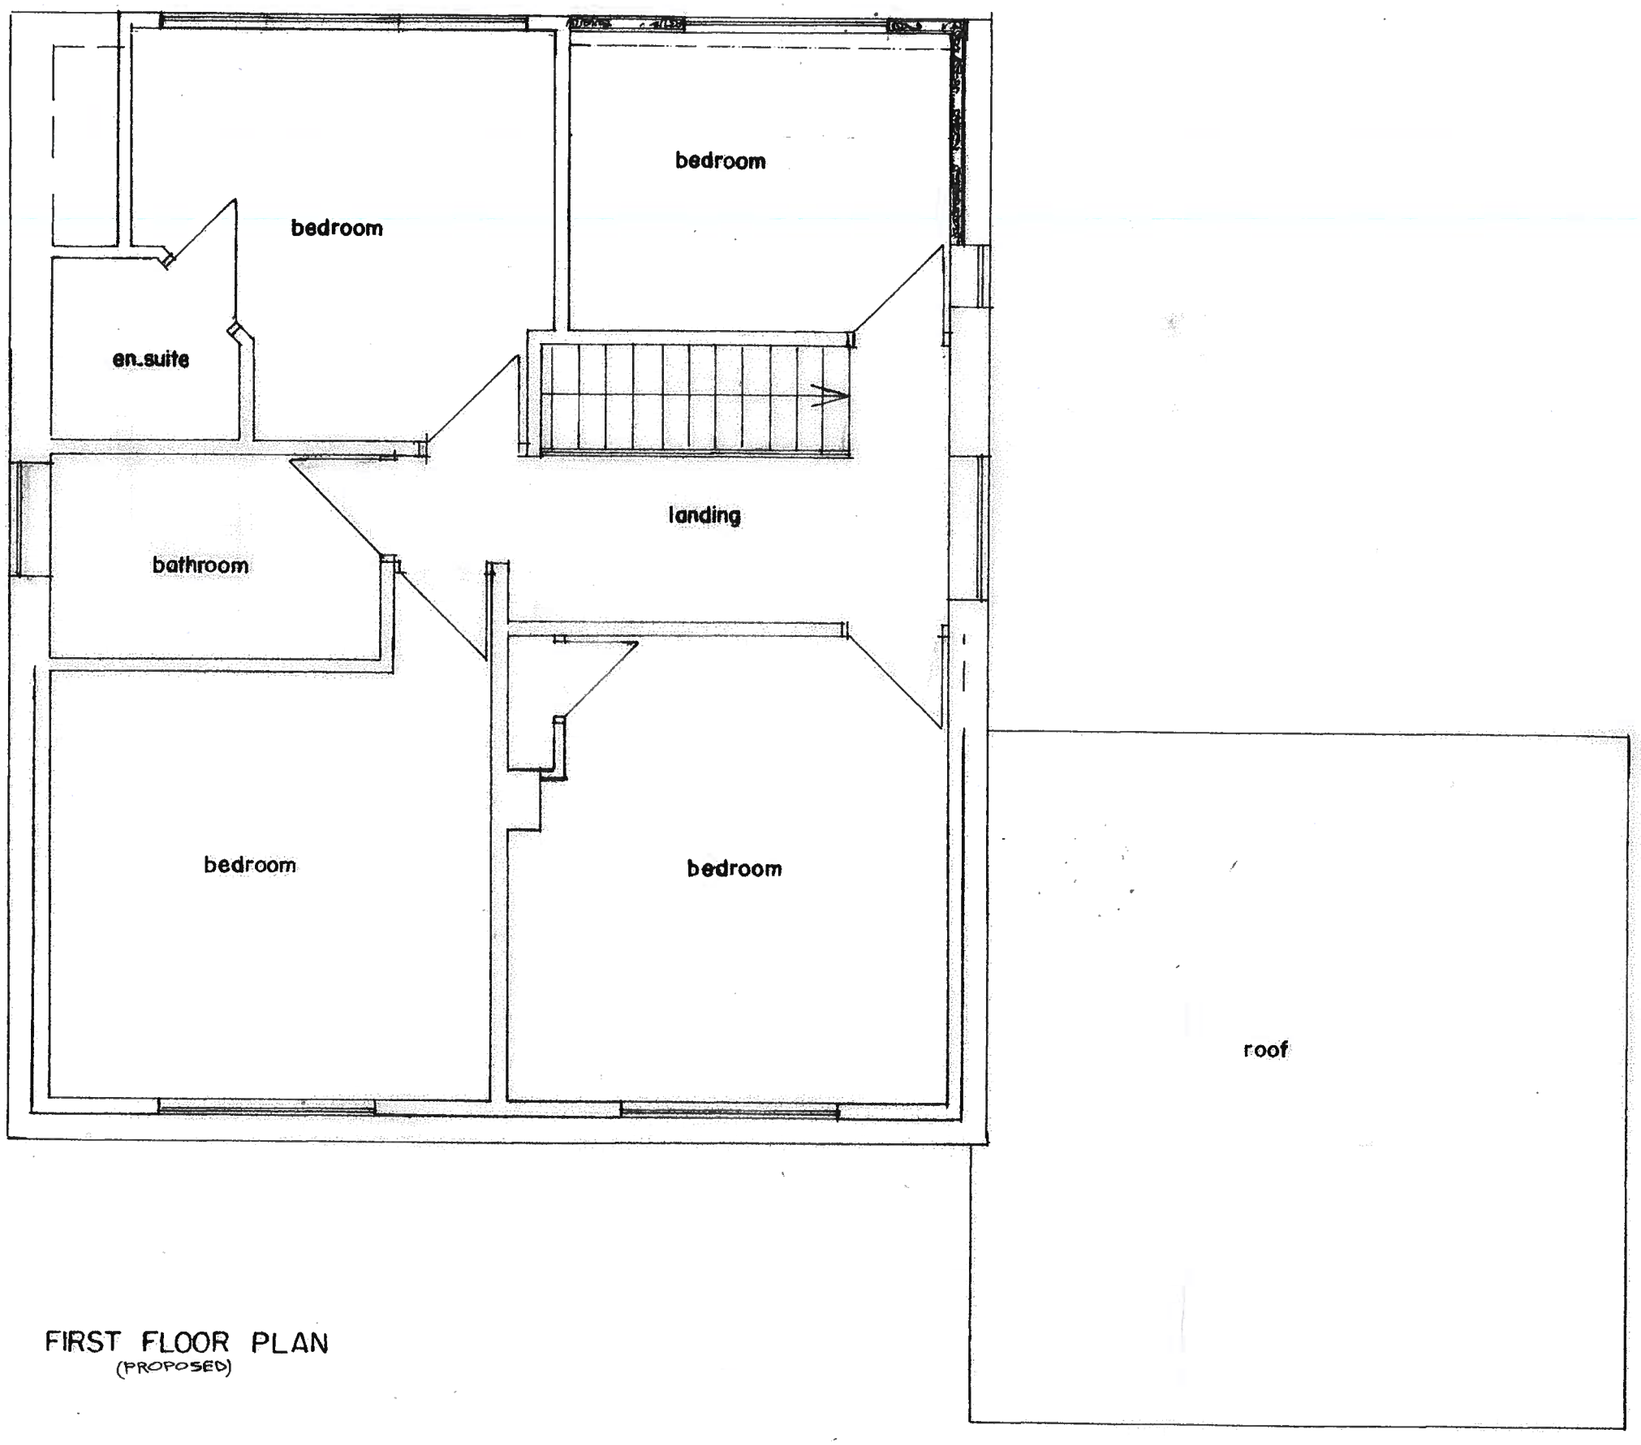

FIRST FLOOR PLAN
(PROPOSED)

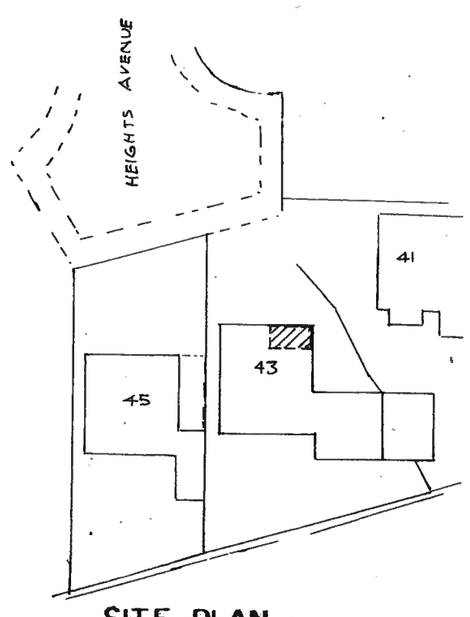


SITE PLAN SCALE 1:500
(PROPOSED)

BUILDING DESIGN SERVICES
M. FAROOQ
6 Stock Close, Shawclough, Rochdale OL12 6BB
Tel: 01706 712231 Mob: 07967605763


PROPOSED EXTENSION TO FRONT DORMER AT 43 HEIGHTS AVENUE ROCHDALE OL12 6JL

For: Mrs REJIMOL RAKHESH

Plan	*Scale 1:50*	**1457A/2**

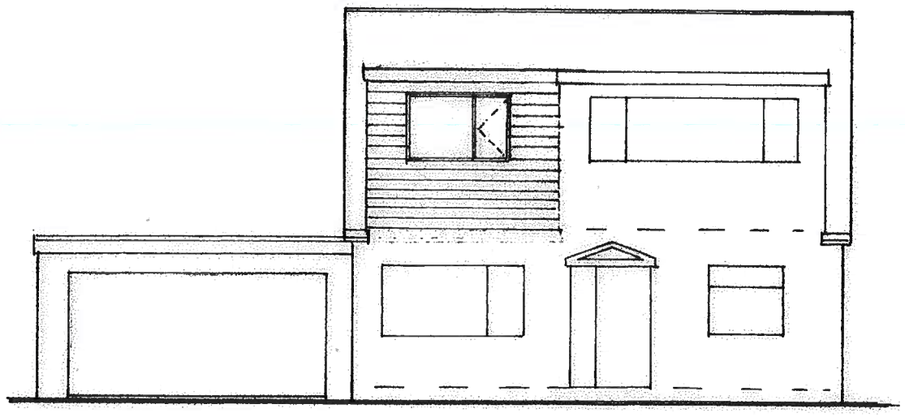

FRONT ELEVATION
(PROPOSED)

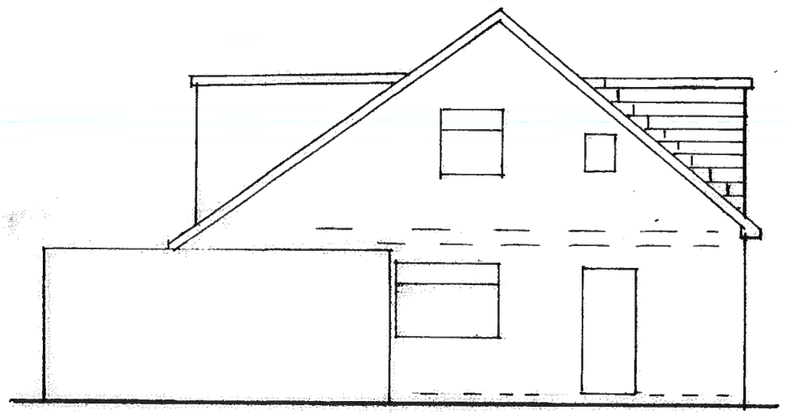

SIDE ELEVATION
(PROPOSED)

BUILDING DESIGN SERVICES
M. FAROOQ
6 Stock Close, Shawclough, Rochdale OL12 6BB
Tel: 01706 712231 Mob: 07967605763

PROPOSED EXTENSION TO FRONT DORMER AT 43 HEIGHTS AVENUE ROCHDALE OL12 6JL

For: Mrs REJIMOL RAKHESH

Elevation *Scale 1:100* **1457A/3**