




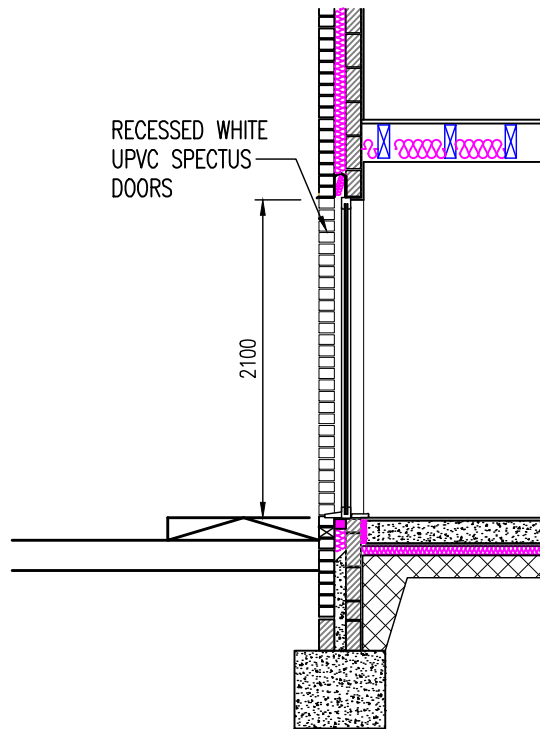


PROPOSED DOOR SECTION scale 1:50

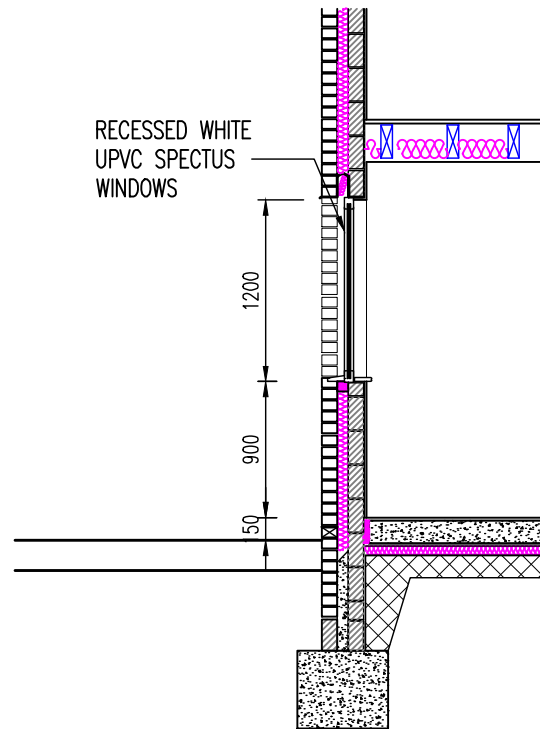

PROPOSED WINDOW SECTION scale 1:50

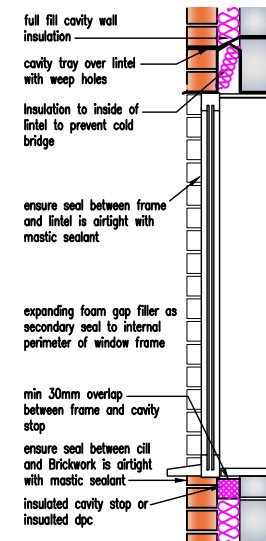

WINDOW - HEAD AND CILL

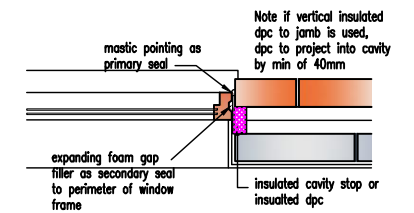

WINDOW - JAMB DETAIL

	
Mob : 07805560652 e-mail: tdmesign@live.co.uk	
Client: MR KHAN	
Address: LAND AT DURHAM & EXETER STREET, ROCHDALE, OL11 1JJ	
Project: PROPOSED 4No. NEW DWELLINGS	
Dwg Title: PLANNING PROPOSED WINDOW & DOOR DETAILS	
Date: NOV 2024	Scale: 1 : 50 @ A4
Job No: 10.18.311	Dwg No: PL03
Drawn: D.L.	Checked: D.L.