
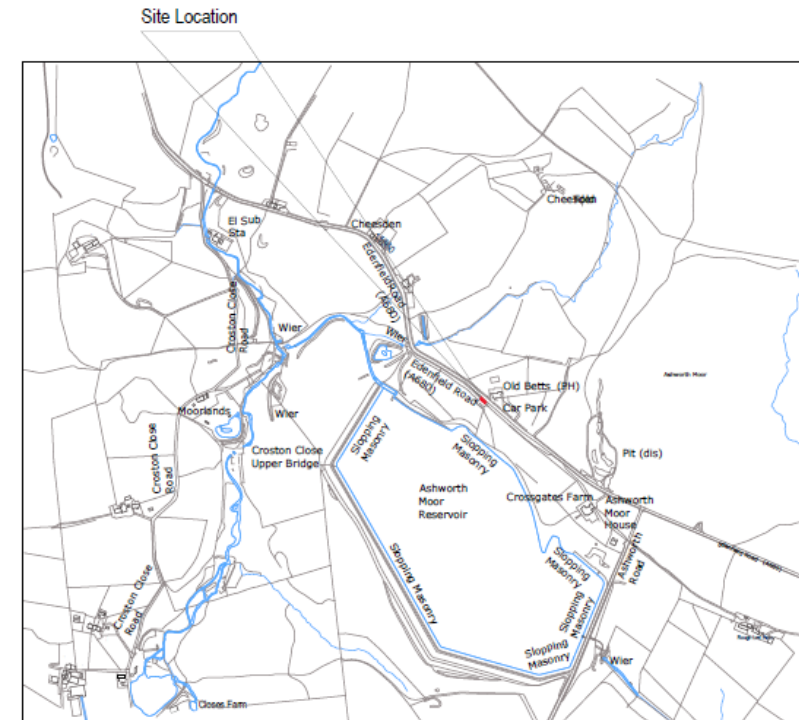


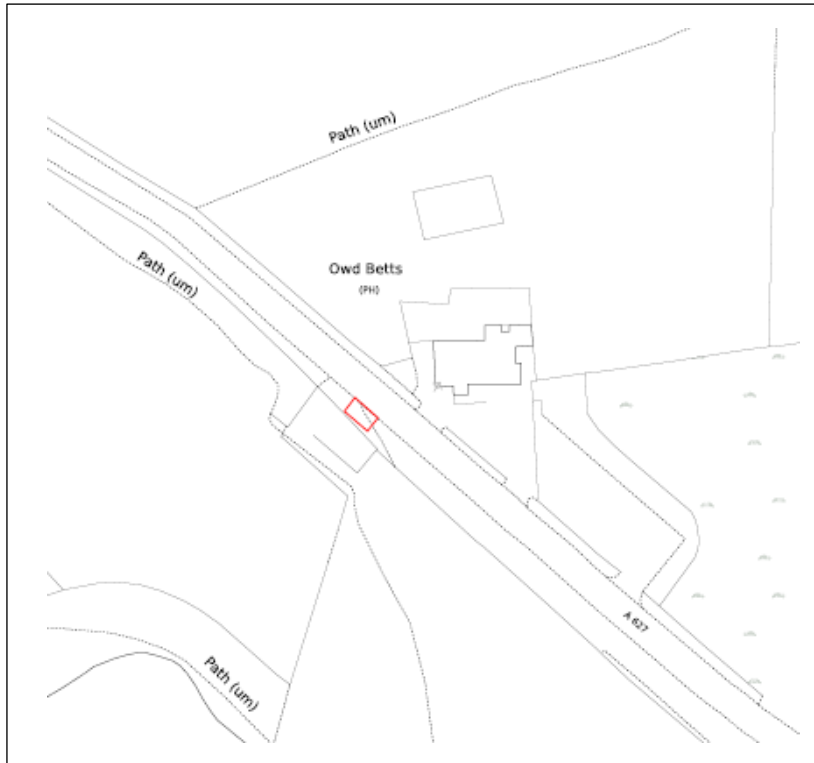

Site Location Plan
Scale 1:10000

THIS DRAWING AND ANY INFORMATION OR DESCRIPTIVE MATTER SET OUT HEREON ARE THE CONFIDENTIAL AND COPYRIGHT PROPERTY OF ELECTRICITY NORTH WEST LIMITED, AND MUST NOT BE REPRODUCED, LOANED, COPIED OR USED FOR ANY PURPOSES WITHOUT WRITTEN PERMISSION.				
NOT TO BE SCALE UNLESS OTHERWISE STATED. DIMENSIONS ARE IN MILLIMETRES.				
REV	AMENDMENTS	DRAWN	APP.	D-TE
001	ISSUED FOR TENDER	DT HUGHES	AH	04/05/2023
		ELETHICITY NORTH WEST FLETHICK ROAD SALFORD M6 6GH		
OWD BETTS INN ENWL TRANSMISSION NETWORK EDENFIELD RD, OL12 7TY SITE LOCATION PLANS				
SCALE	A3: NOTED	TITLE NAME	E: EDENFIELD RD, OL12 7TY	
DRAWN	DT HUGHES	PROJECT	ENWL TRANSMISSION NETWORK	
APPROVED	A: H	P.R. NO.	70093	DWG STATUS
DATE	APRIL 2023	DRAWING NUMBER		TENDER
SHEET SIZE	A2	70093-00110		001
OLD DWG NO	-			