


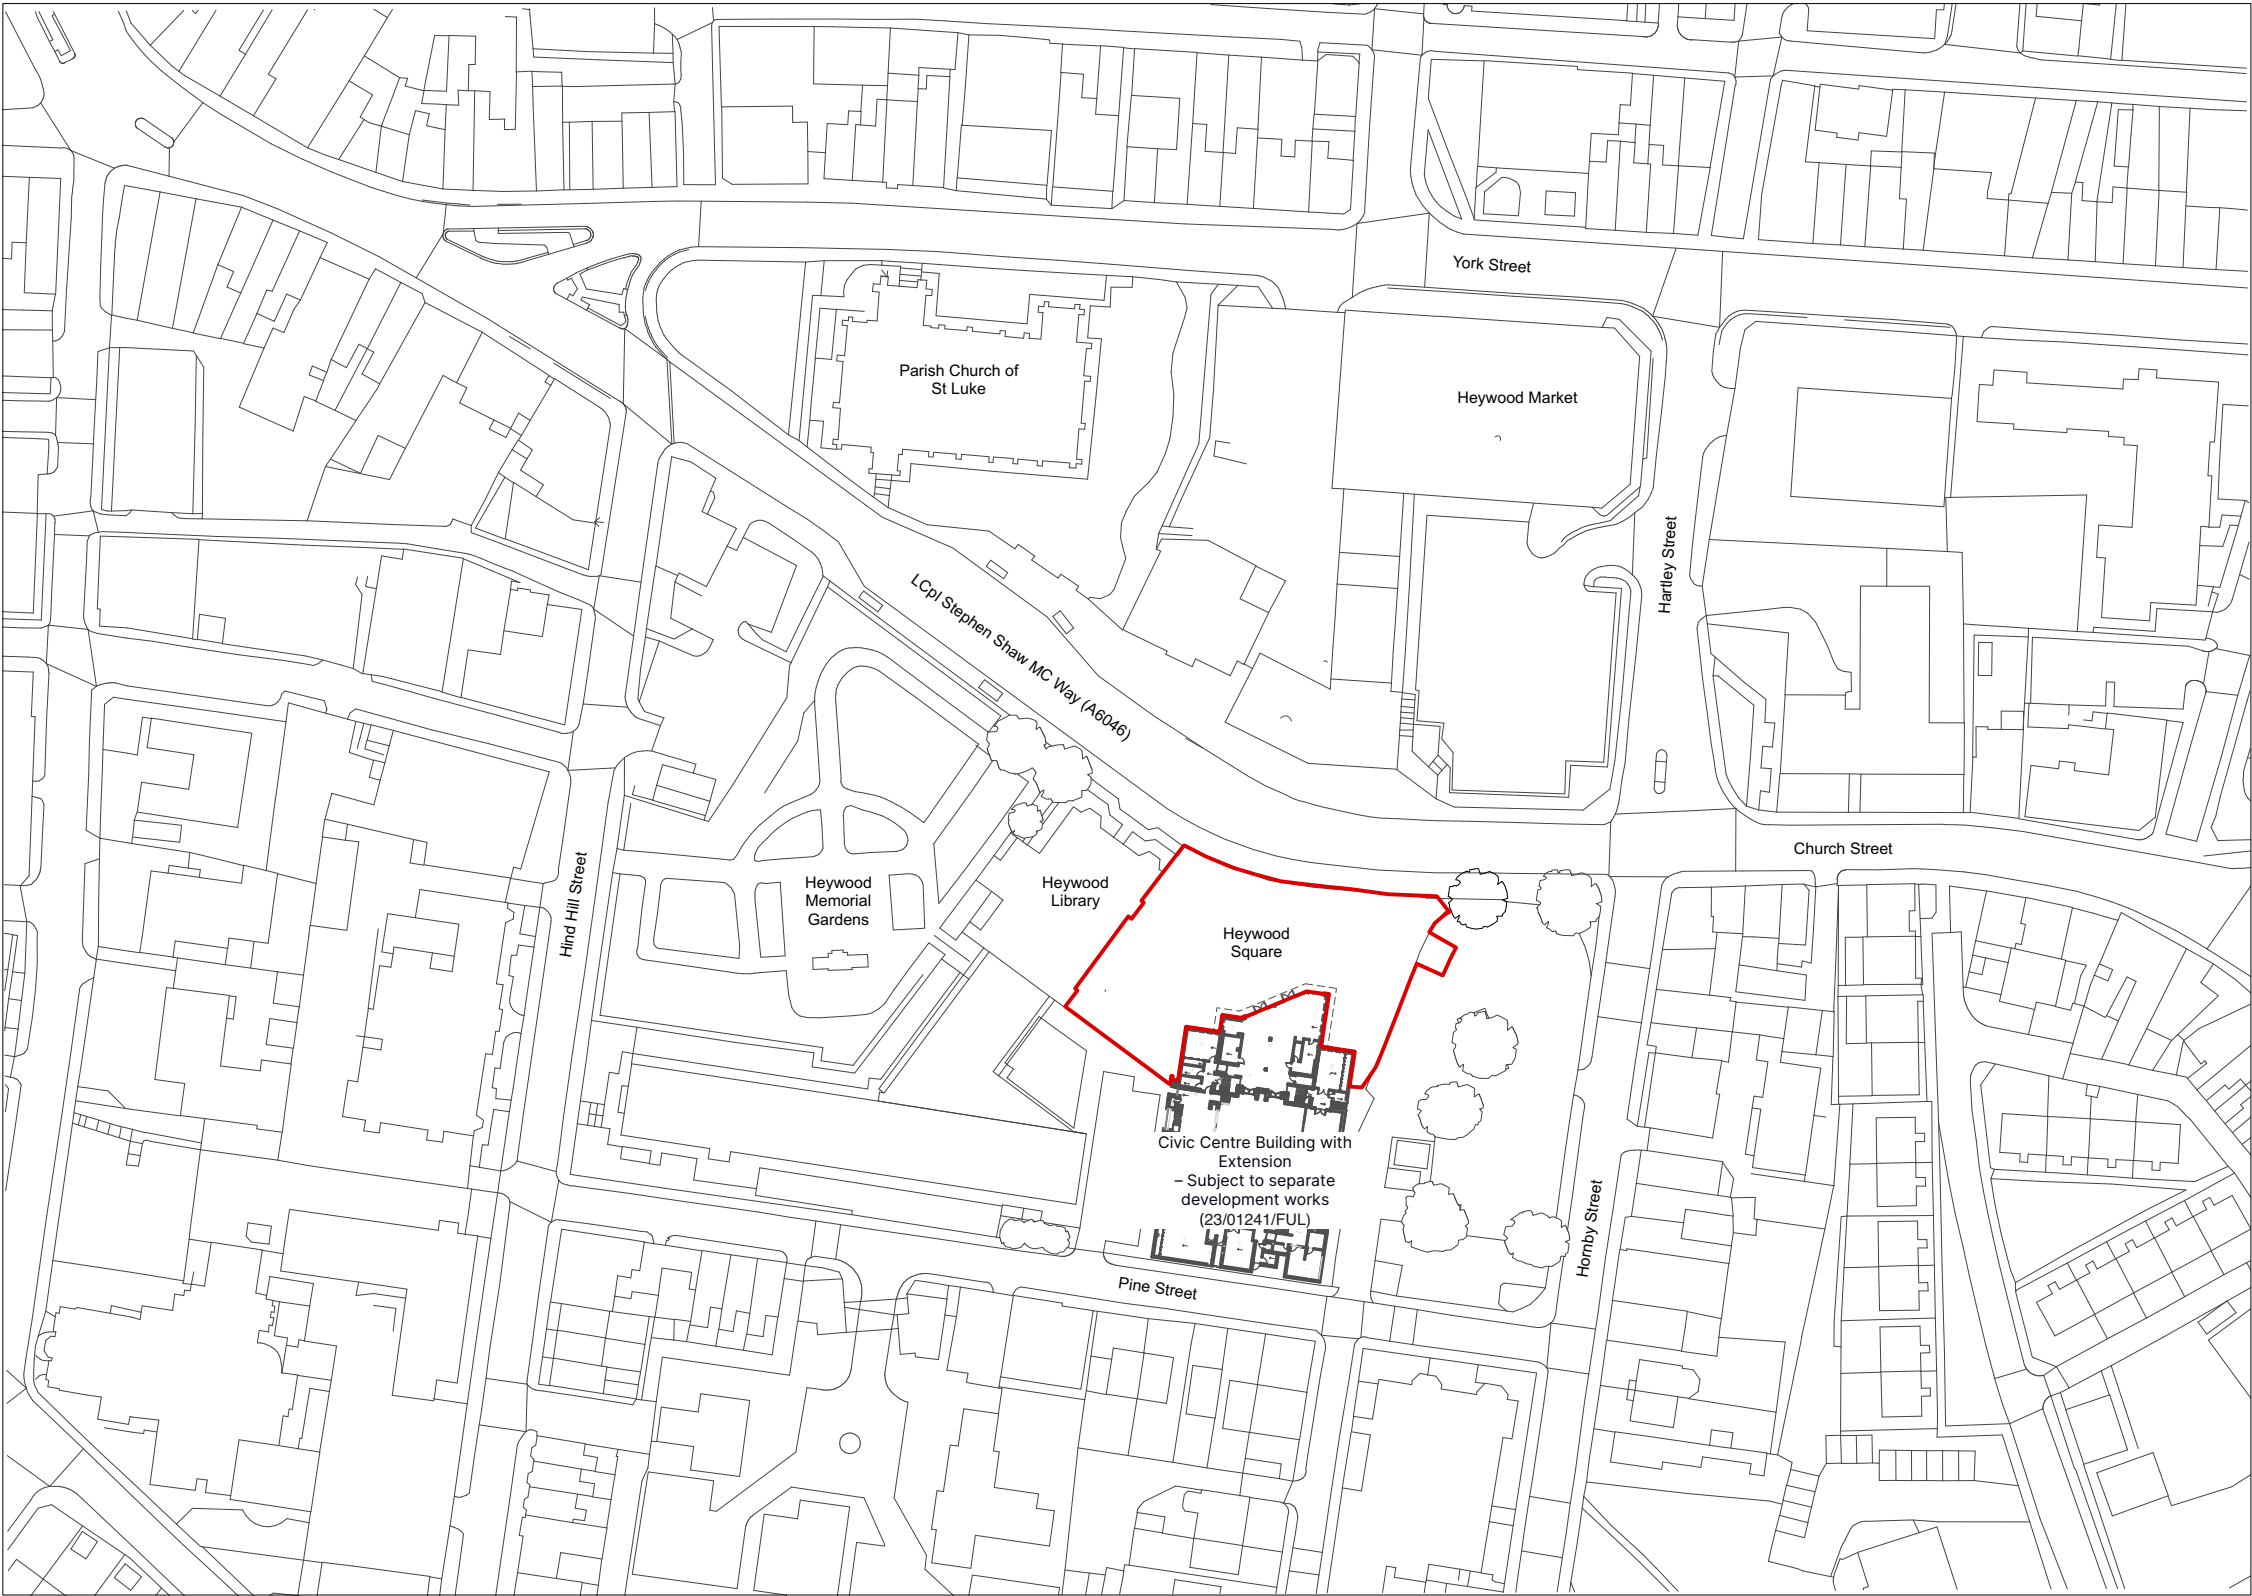

NOTES:

1. Do not scale from this drawing.
2. Always work to noted dimensions.
3. All dimensions are in millimetres unless otherwise stated.
4. All setting out, levels and dimensions to be agreed on site.
5. The dimensions of all materials must be checked on site before being laid out.
6. This drawing must be read with the relevant specification clauses and detail drawings.
7. Order of construction and setting out to be agreed on site.

KEY

Planning Boundary

P01	28/11/24	Stage 3	MB	SPL
Revision	Date	Description	Drawn	Apprvd.

PLANIT

Manchester | London | Liverpool | Leeds | Standish

Manchester
2 Back Grafton Street,
Altrincham,
Cheshire,
WA14 1DY

W: [planit-ie.com](mailto:info@planit-ie.com)
E: info@planit-ie.com
T: 0161 928 9281

Client Rochdale Borough Council

Project Heywood Civic Square

Drg Title Site Boundary Plan

Created on 28/10/24
Created by MB
Approved by SPL

Scale 1:1250
Size A3
Workstage RIBA 3

Drg No. 3546-PLA-XX-XX-DR-L-0002
Suitability S4
Revision P01

