


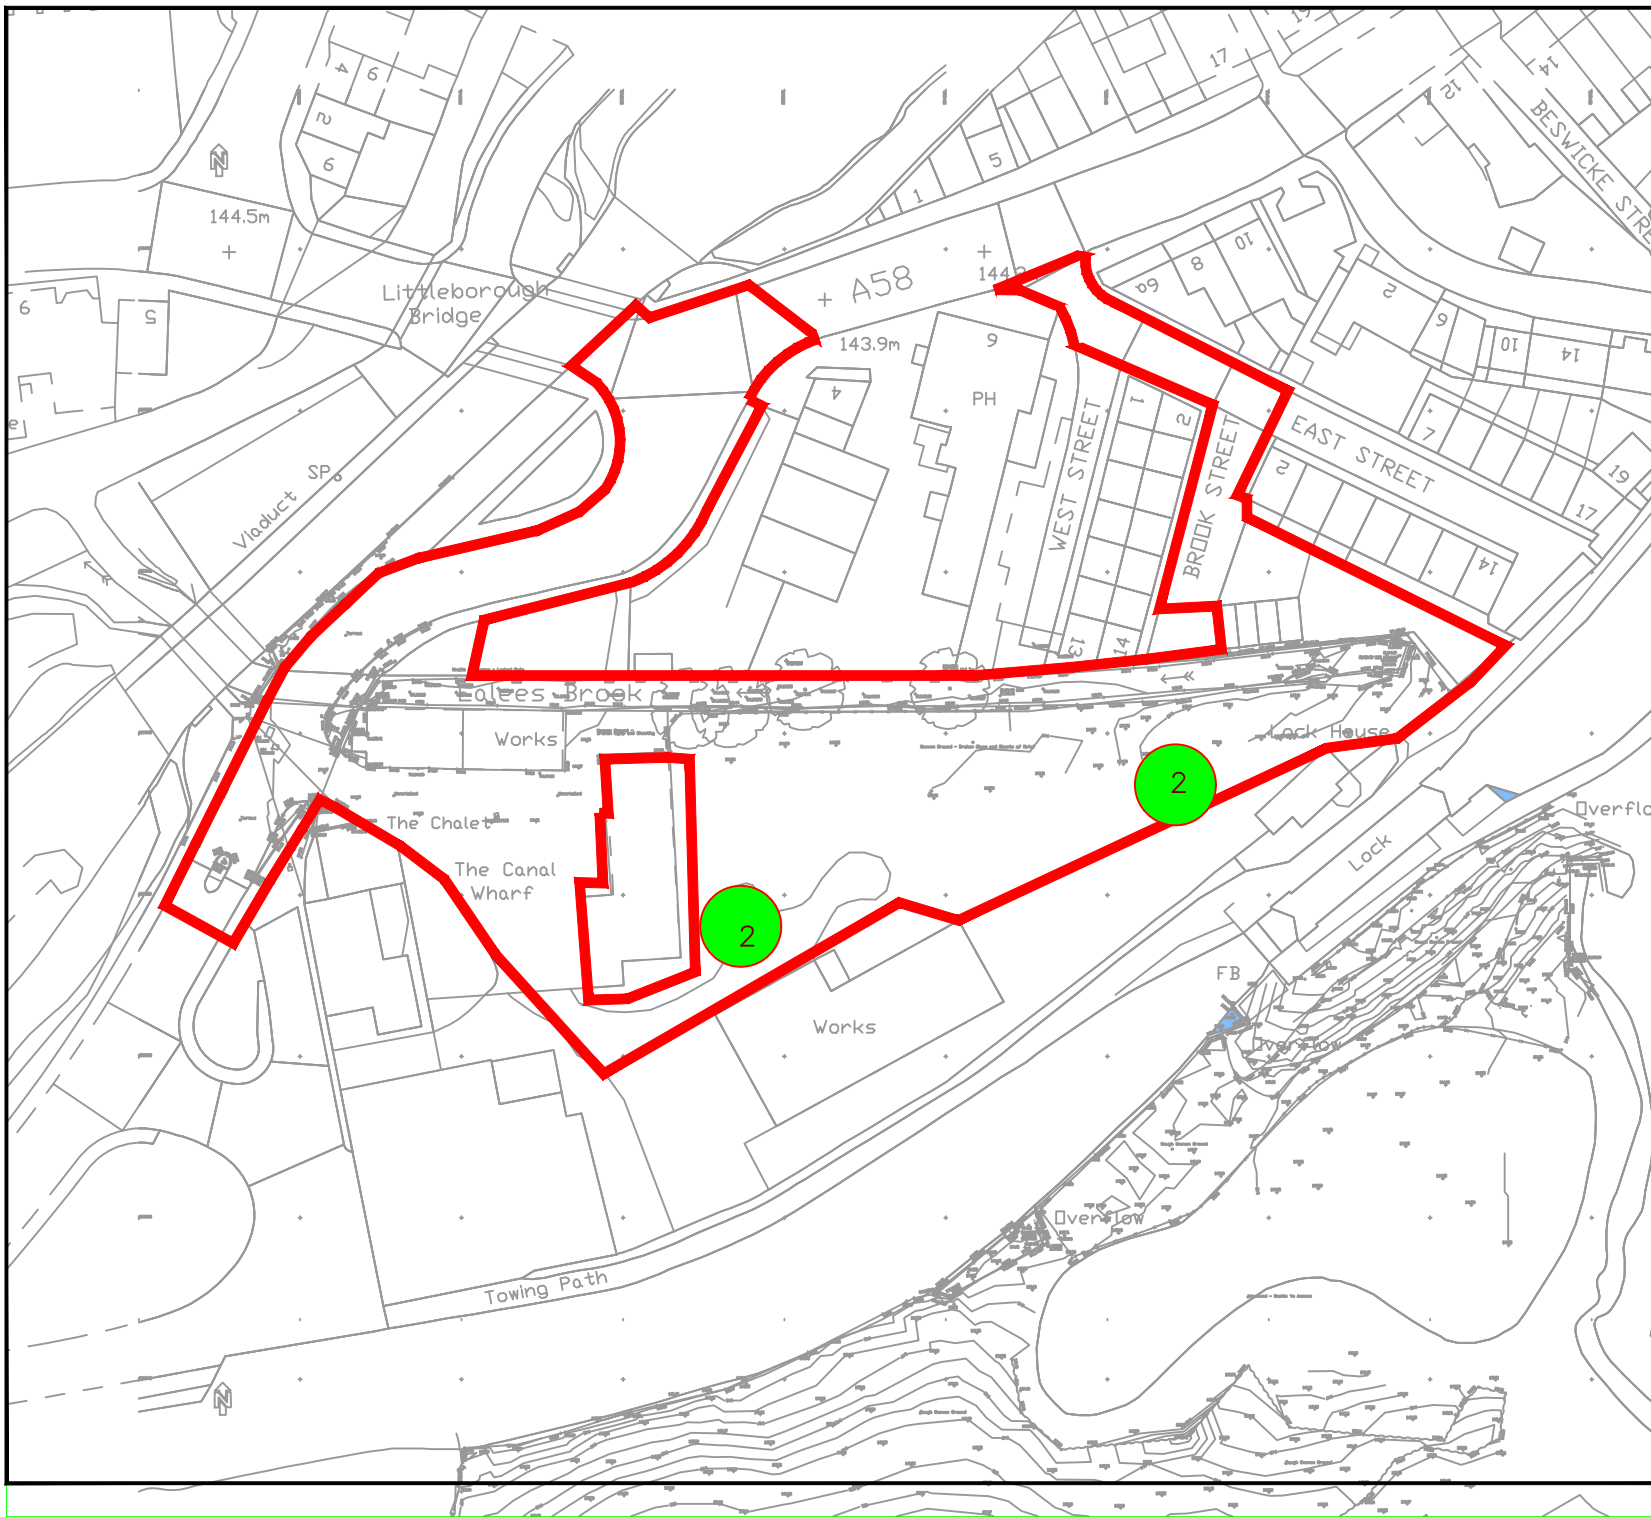

Key



Mobile CCTV Tower Locations

A	16/05/23	CCTV/Lighting Locations
REV	DATE	DESCRIPTION
REVISION		
DRAWING STATUS ISSUED FOR PLANNING DISCHARGE CONDITIONS		
 VolkerStevin Ltd. The Lancashire Hub Preston City Park Bluebell Way Preston, PR2 5PE Telephone: 01772 708 620 Registered in England No. 288392 		
CLIENT Environment Agency		
PROJECT Littleborough Phase 1B		
TITLE Appendix 2E Valees CCTV/Lighting Locations Proposal		
Designed	JM	04/05/23
Drawn	JM	04/05/23
Checked	JM	04/05/23
Scales AS SHOWN		Drawing No. C143583-JM-EB-PD2-001