


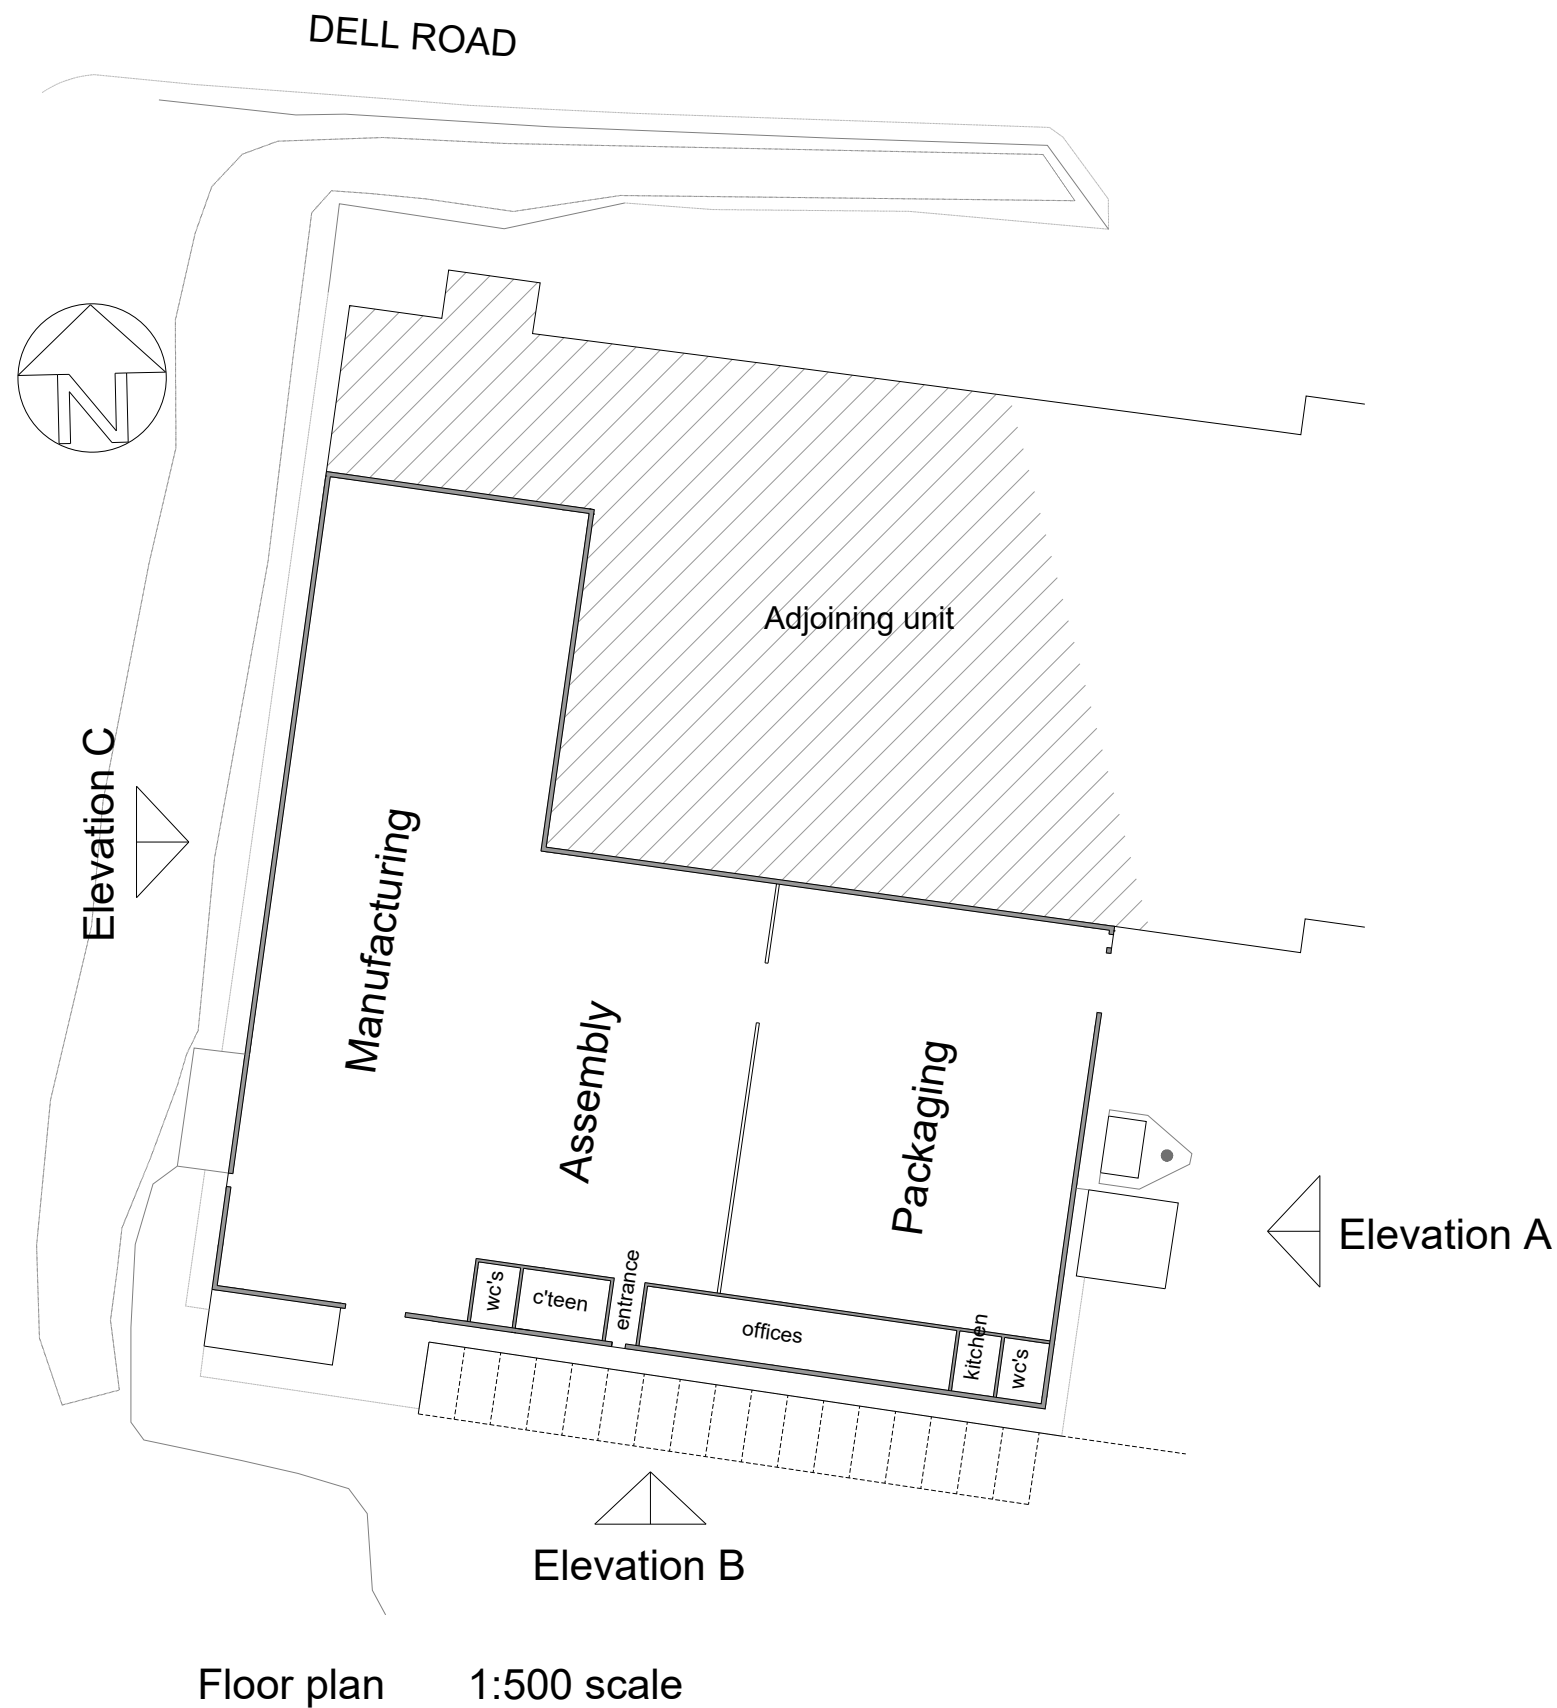

Elevations 'A'



Elevation 'B'



Elevations 'C'



Elevation 'C' viewed from Dell Road

Floor plan and elevation images

COPYRIGHT RESERVED.
This drawing is the property of A.J. Cocker Associates and must not be copied or used in whole or in part without their consent.

CDM:
Clients and contractors must fulfil their duties under the CDM regulations 2015. The client is required to notify the HSE of any projects lasting more than 30 days or involving more than 500 person days.