

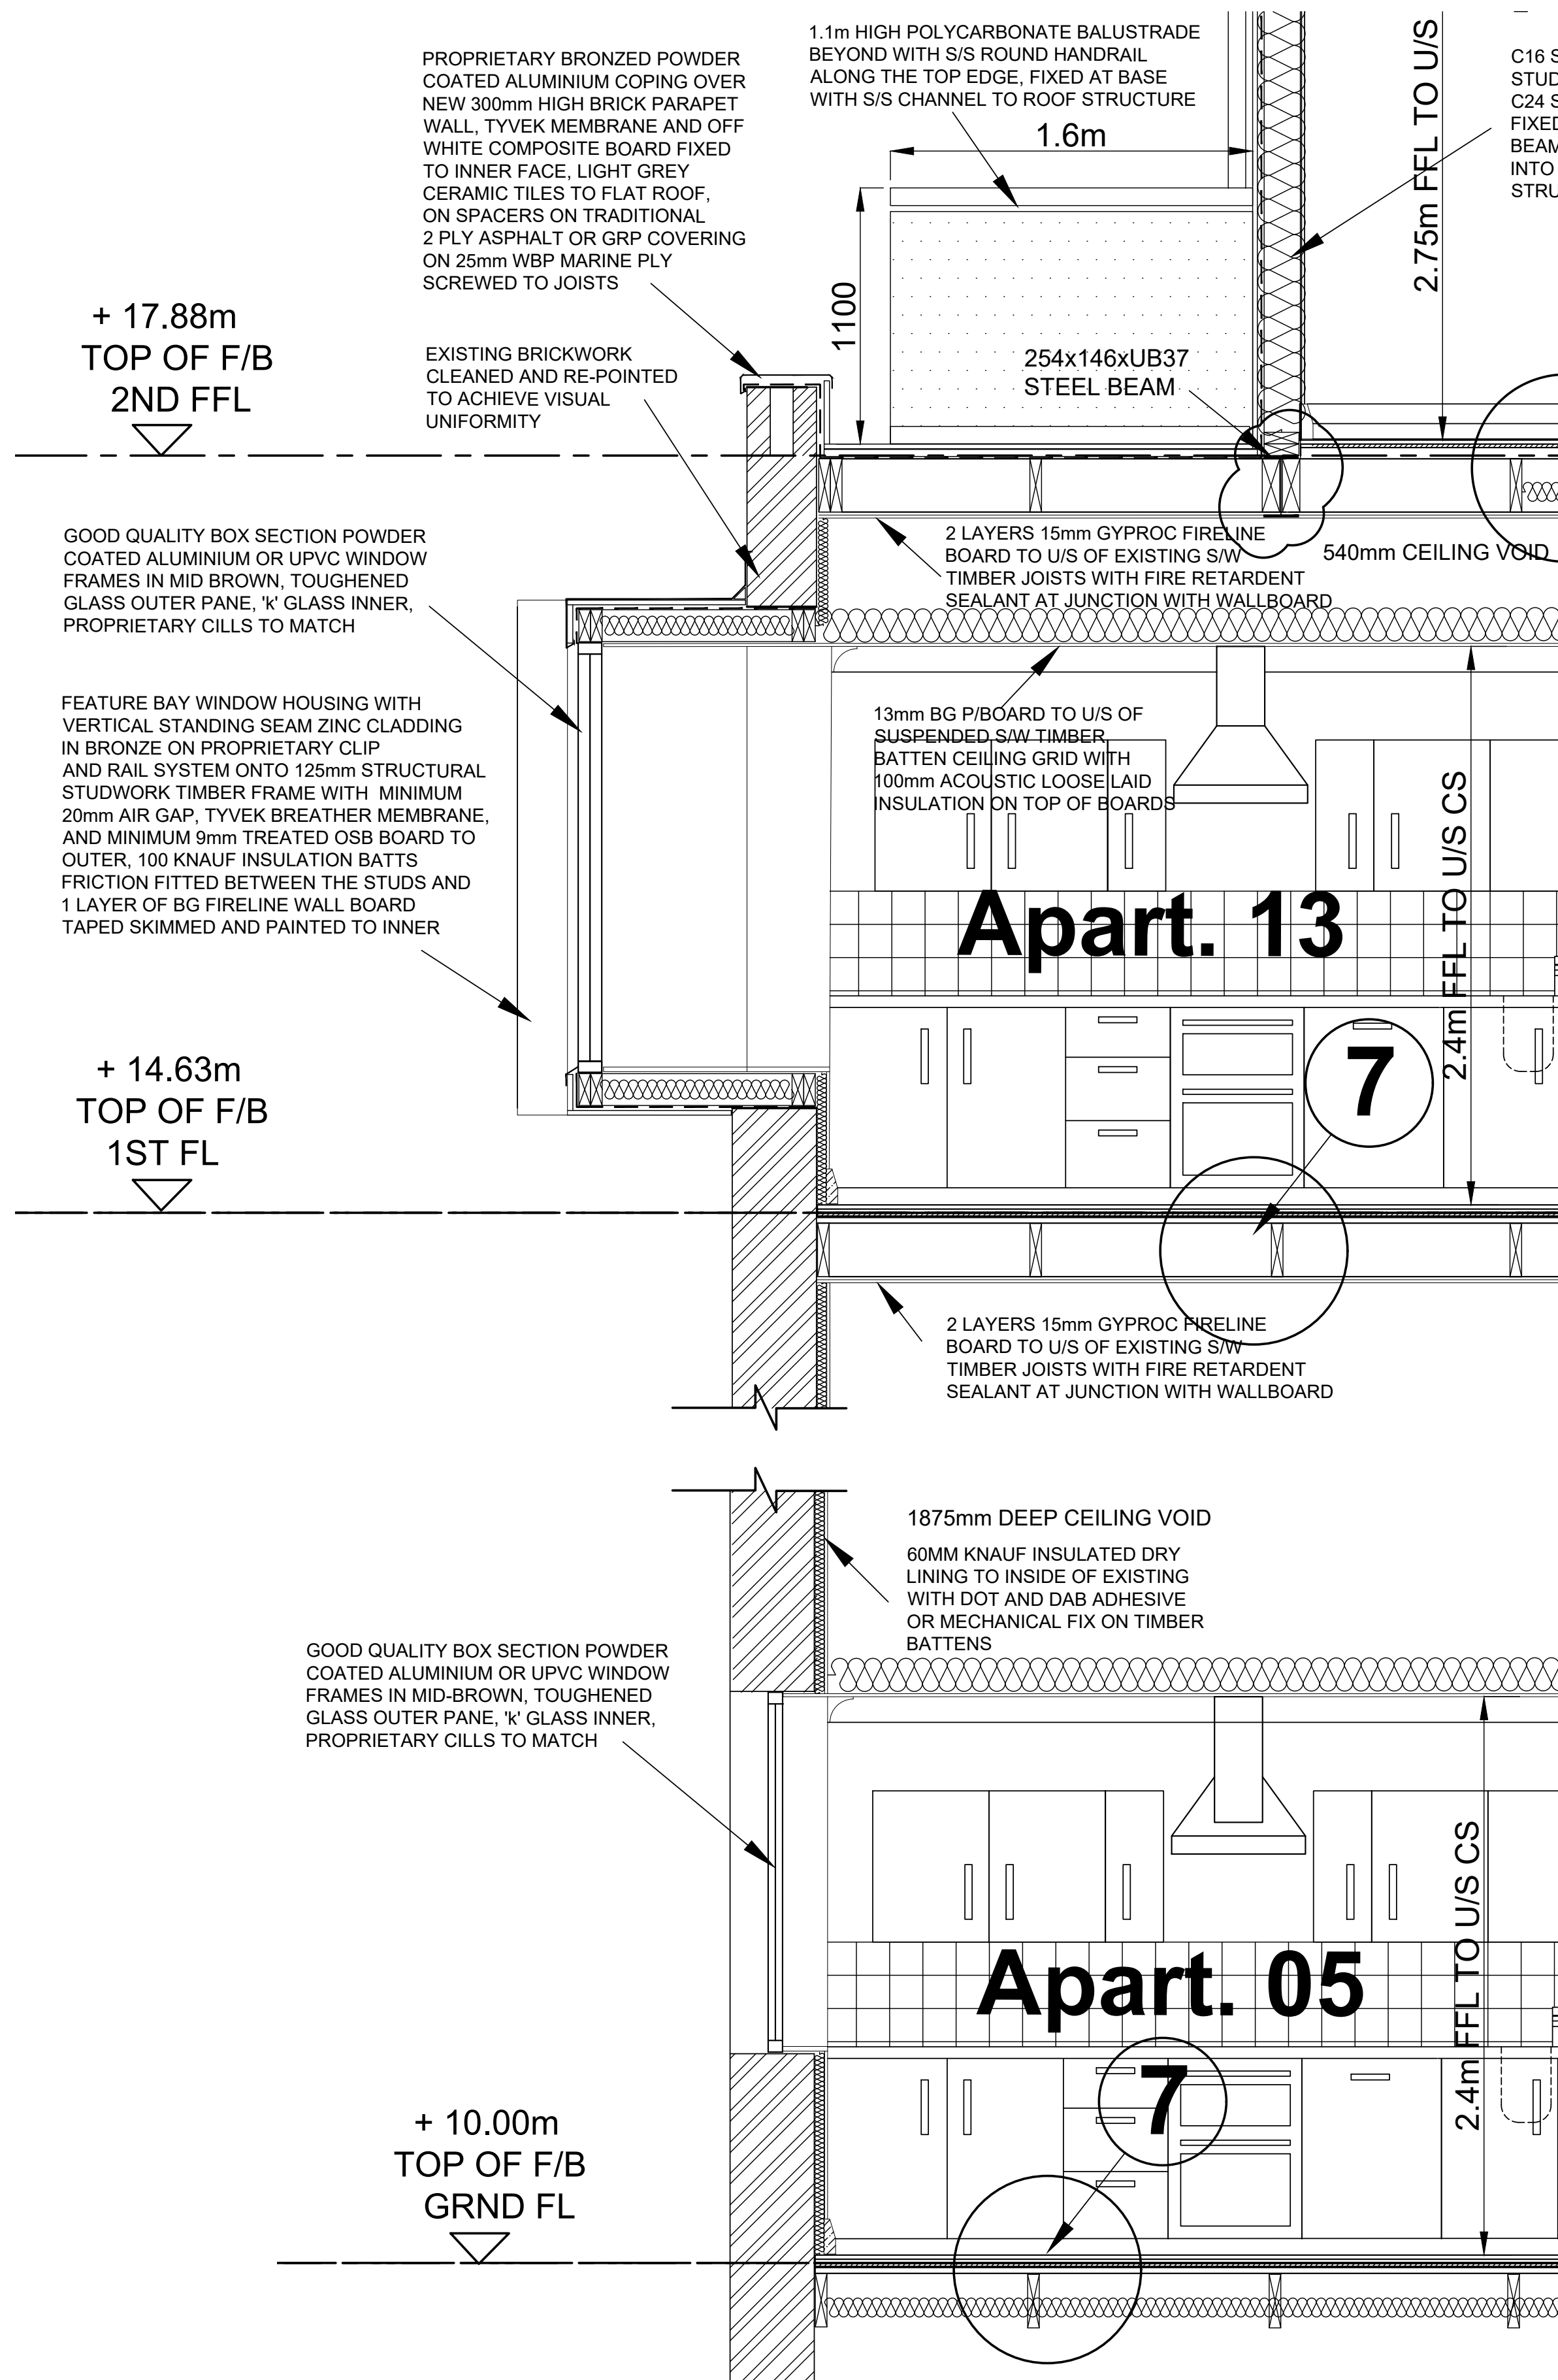


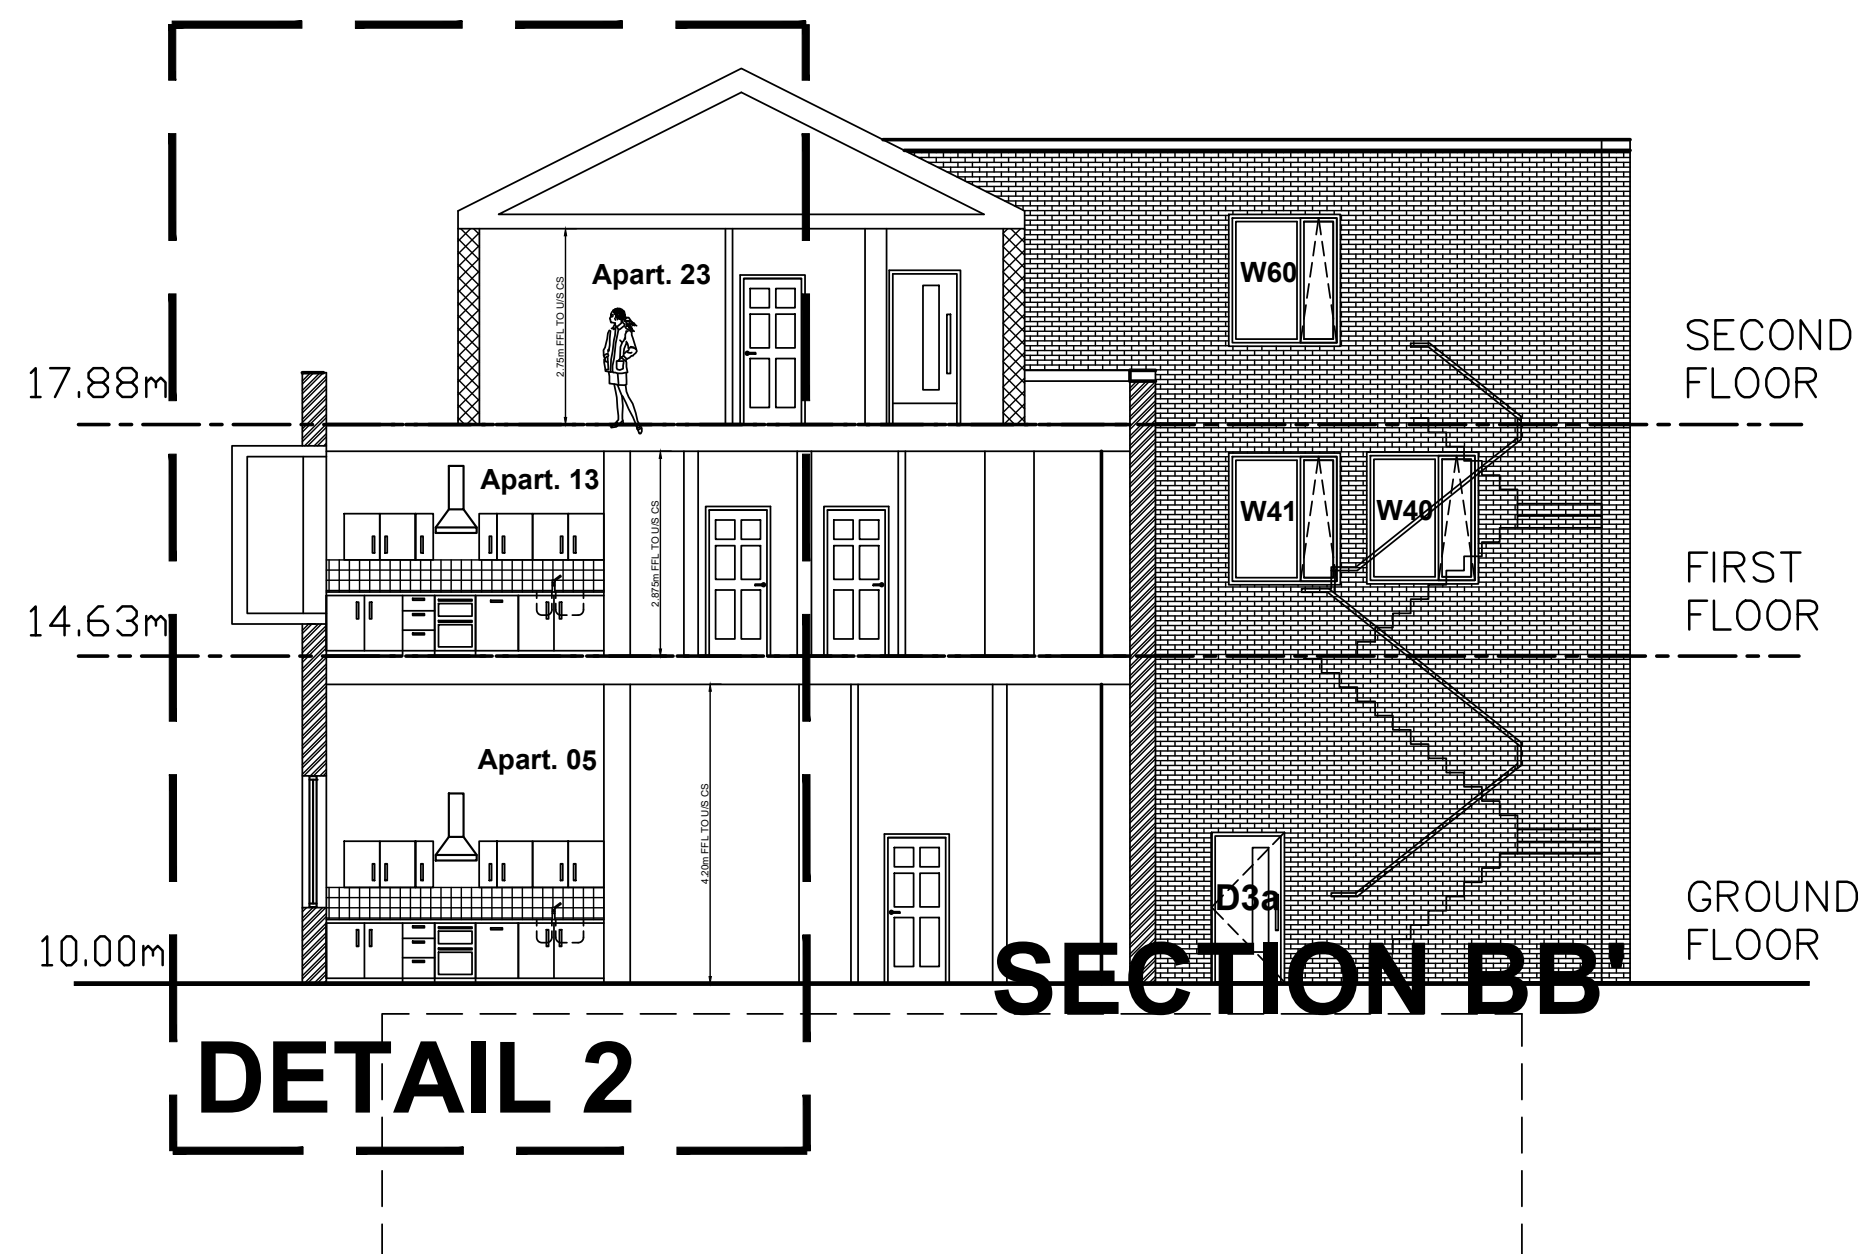

DETAIL SECTION 2

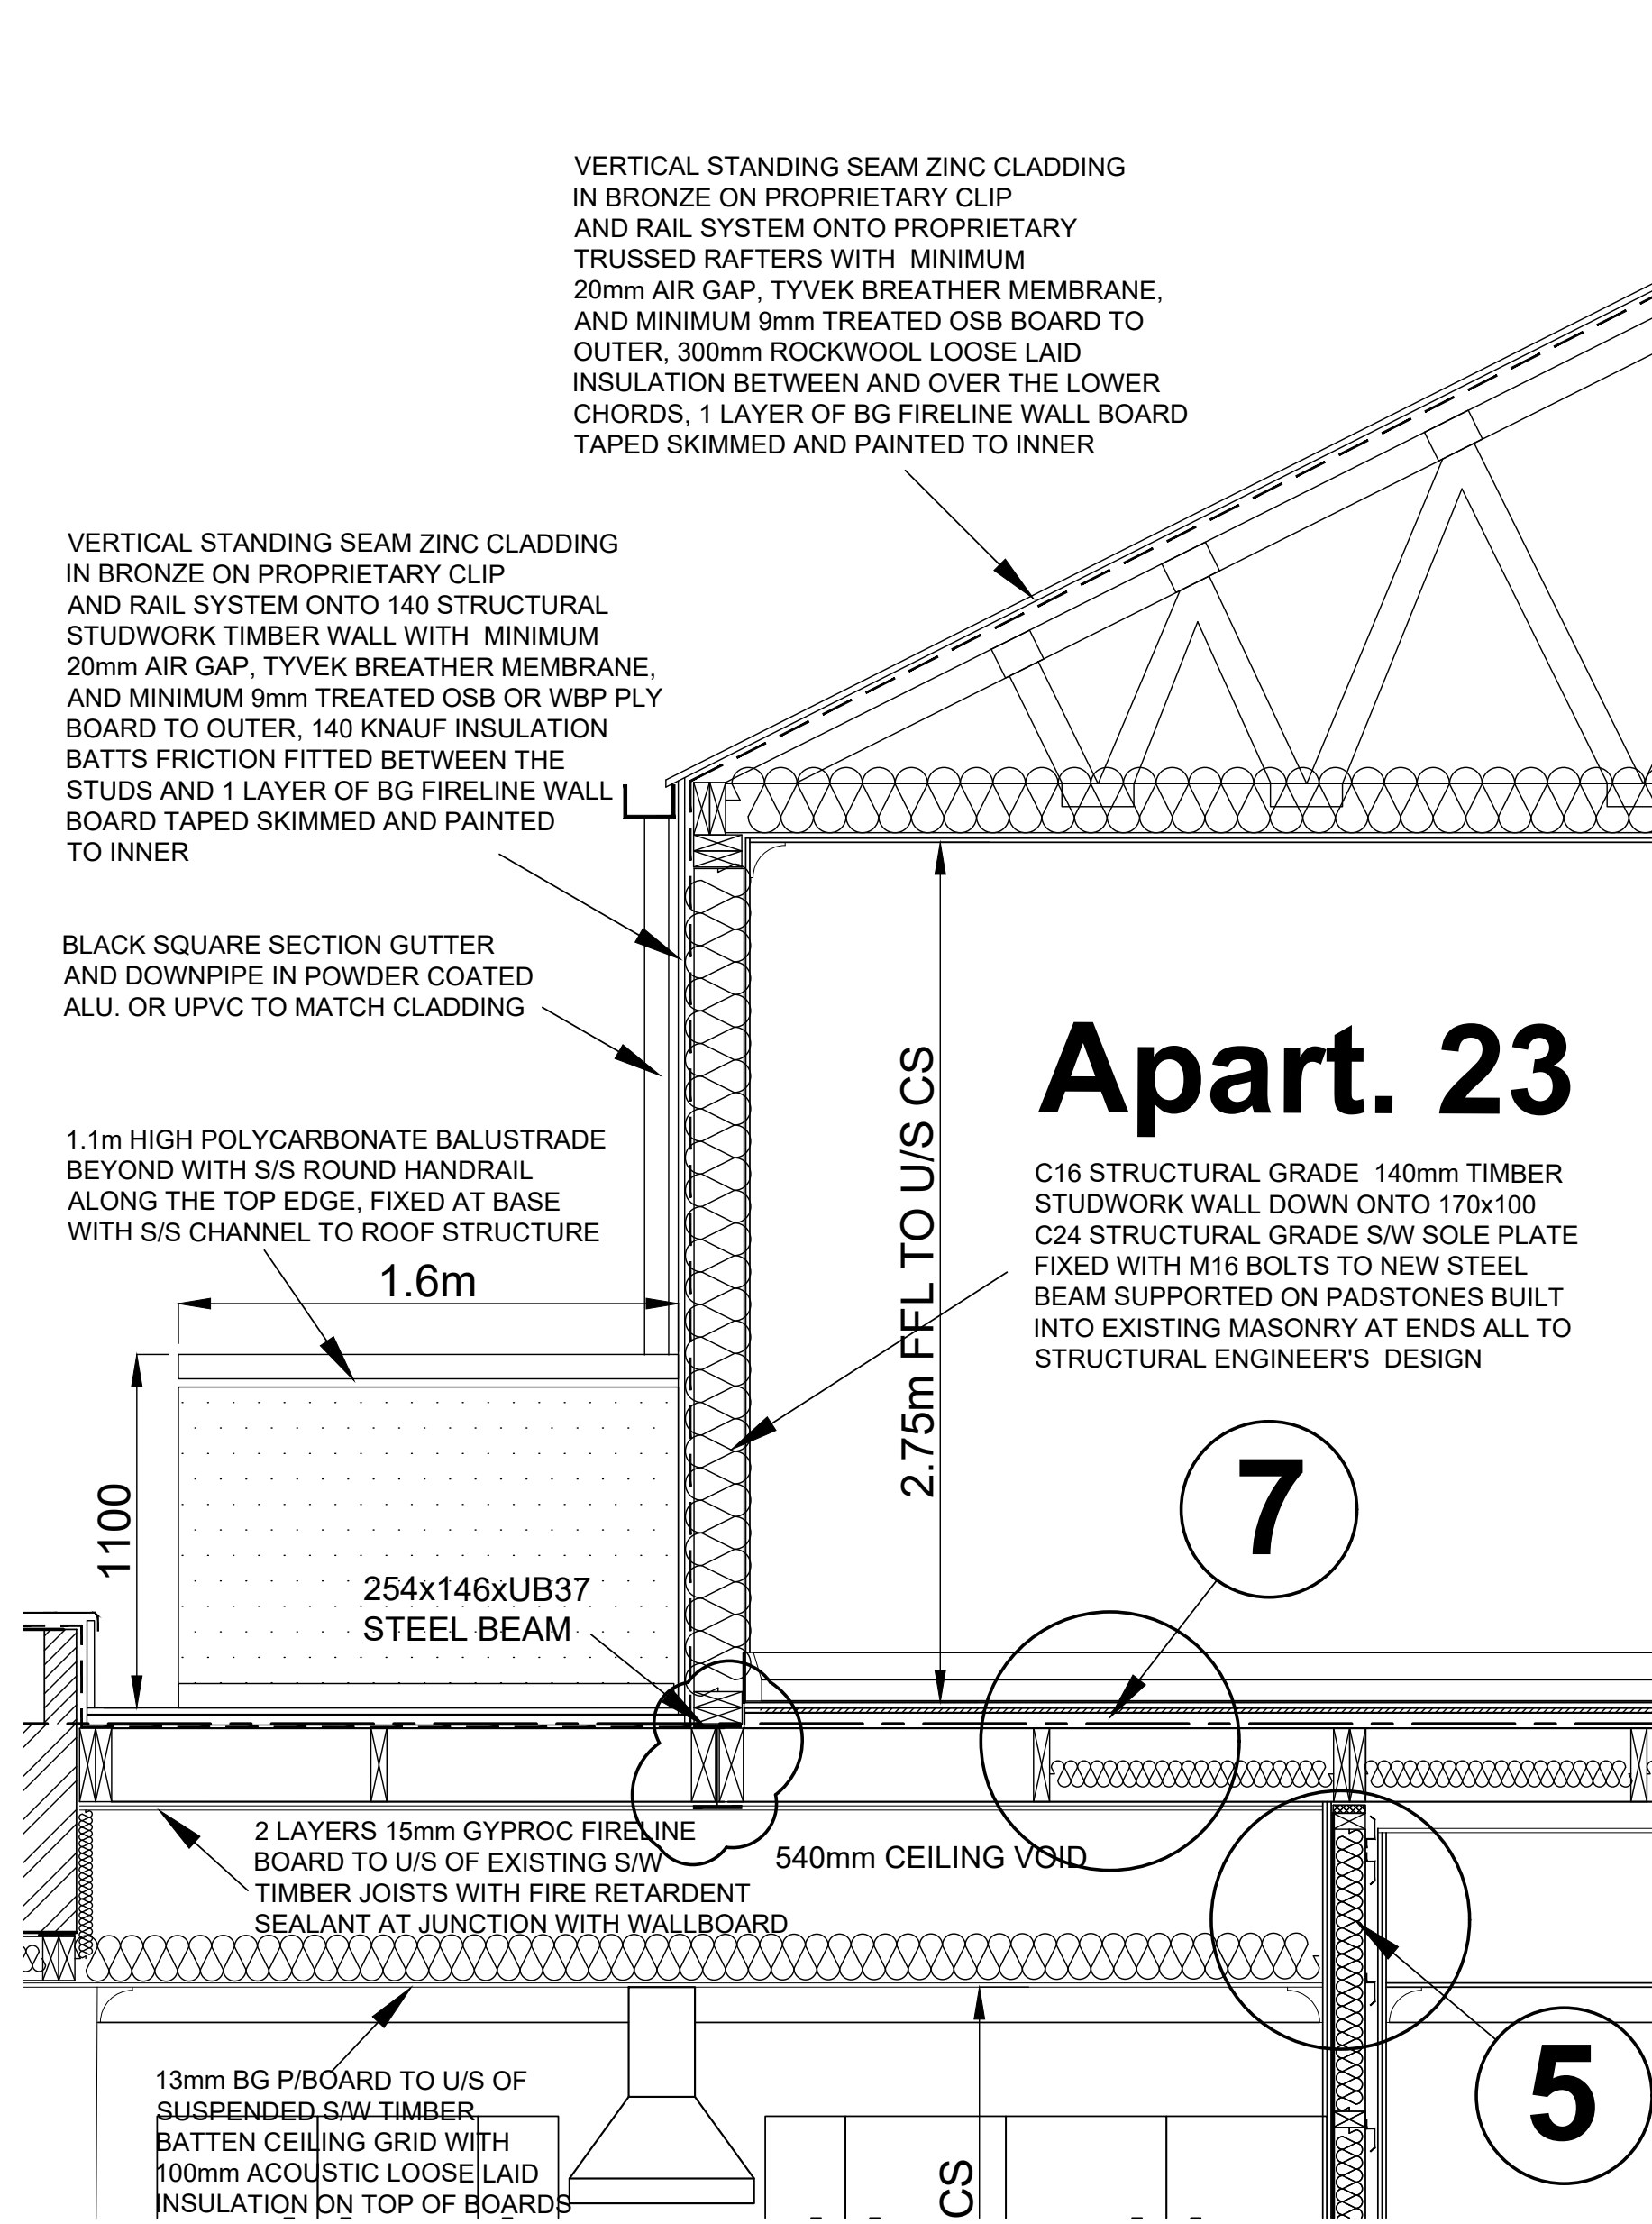

NEW COMPARTMENT WALLS BETWEEN APARTMENTS
200mm O/A WIDE WITH 70mm PROPRIETARY METAL C STUDS WITH 50mm SEMI-RIGID MINERAL WOOL ACOUSTIC INSULATION BETWEEN STUDS, GYPFRAME OR SIMILAR RESILIENT METAL BARS HORIZONTALLY BOTH SIDE @ 450mm CENTRES ALL TO MANUFACTURER'S RECOMMENDATIONS
FIXING AND SPACING, FOIL BACKED 2x 13mm BG SOUNDBLOC BOARD BOTH SIDES FIXED BACK TO RESILIENT BARS, ALL PARTITIONS TO BE FULL HEIGHT TO U/S OF STRUCTURAL SOFFIT ABOVE AND HORIZONTALLY TO FIRE COMPARTMENTS, MINIMUM 1 HOUR FIRE RESISTING, GYPFRAME FLOOR AND CEILING CHANNEL ON RESILIENT ACOUSTIC STRIPS ALONG LENGTH ONTO DOUBLED UP TIMBER JOIST TRIMMERS ALL TO STRUCTURAL ENGINEER'S DESIGNS

EXISTING MASONRY WALL UPGRADE WITH NEW DRY LINING
EXISTING BRICKWORK, GYPLINER STUD, 25mm CELOTEX FR5000 INSULATION, 13mm BG WALLBOARD TO INNER
U-VALUE= 0.25 W/m2K

NEW 100mm PROPRIETARY METAL C STUD WALL @ 400mm CCS WITH 1 LAYER 13mm BG WALLBOARD BOTH SIDES, ALL JOINTS TAPED AND SKIMMED PAINTED-COLOUR TO BE CONFIRMED, 50mm DFM ACOUSTIC INSULATION SLABS, 80kg/m3, TO BE TIGHTLY FITTED BETWEEN THE STUDS HARD UP AGAINST BACK OF OUTSIDE LAYER OF PLASTERBOARD.

REV: | DATE: | DETAILS:

BM ARCHITECTURAL DESIGNS
APARTMENT 8
224 GREAT CLOWES STREET
MANCHESTER M7 2ZS
TEL: 07415 493002

PROJECT: FORMER POUND WORLD,
44-46 YORKSHIRE STREET,
BAILLIE STREET AND THE BANK,
ROCHDALE OL16 1JW

CLIENT: CASSEL AND FLETCHER PROPERTY
MANAGEMENT LTD.

TITLE: SECTION BB', DETAIL SECTION 2

SCALE: 1:20 @ A1 DATE: 06/ 2023 DRAWN: BM

STATUS: BUILDING REGULATIONS

DRAWING NO: BM/0623/BAILLIE/ BR9 REV: