All dimensions are to be checked on site. Do note scale from this drawing

Proposals are subject to site survey and statutory approvals

Note : This drawing has been prepared from a survey drawing prepared by Silverstone BC and any areas or dimensions noted are based upon their drawing

Proposed

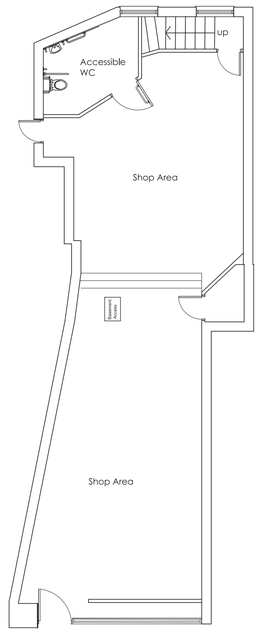

Ground Floor Plan

Scale 1:100 Gross Internal Area 100.50 sq.m

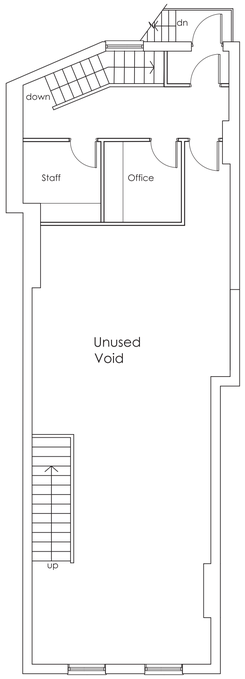

First Floor Plan

Scale 1:100 Gross Internal Area 114.20 sq.m

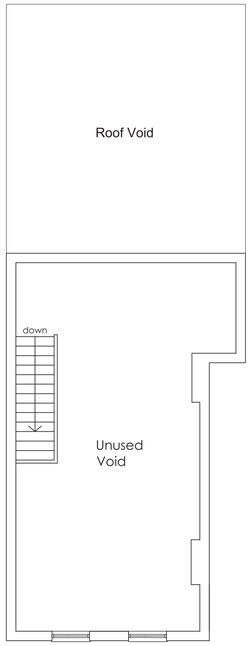

Second Floor Plan

Scale 1:100 Gross Internal Area 70.20 sq.m

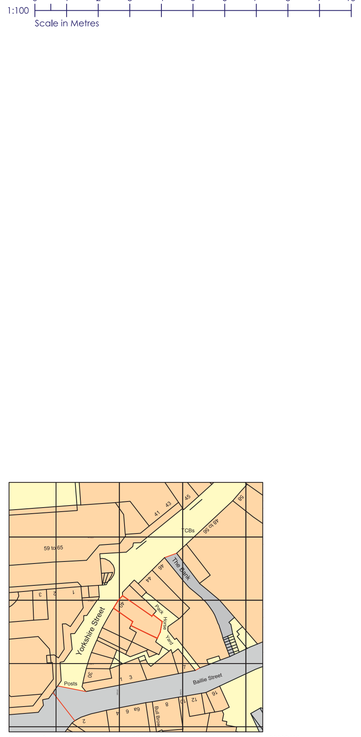

Ordnance Survey, (c) Crown Copyright 2020. All rights reserved. Licence number 100022432

Location Plan

Scale 1:1250

1:1250 0 10 20 30 40 50 60 70 80 90 100 110 120

Scale in Metres



Front Elevation

Scale 1:50

1:50 0 0.5 1 1.5 2 2.5 3 3.5 4 4.5 5

Scale in Metres



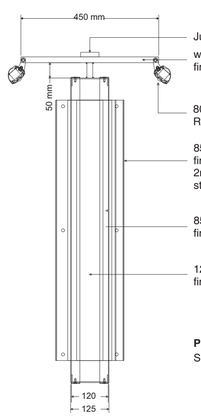

Junction Box finished RAL 5013 Blue.

welded 19mm aluminium box section brackets finished RAL 5013 Blue.

800mm Ecolux mini pelmet lights, RAL 5013 Blue to run to junction box.

850 x 222 x 100 x 3mm folded aluminium fixing bracket finished RAL 5013 Blue,
2no. vertical lengths 38 x 38 x 3mm aluminium RHS packers stitched inside folded aluminium fascia panel.

850 x 1000 x 100 x 2mm folded aluminium face panels finished RAL 5013 Blue, applied s/a vinyl graphics

120mm deep folded 3mm aluminium box finished RAL 5013 Blue.

Projection Sign
Scale 1:10 @ A1

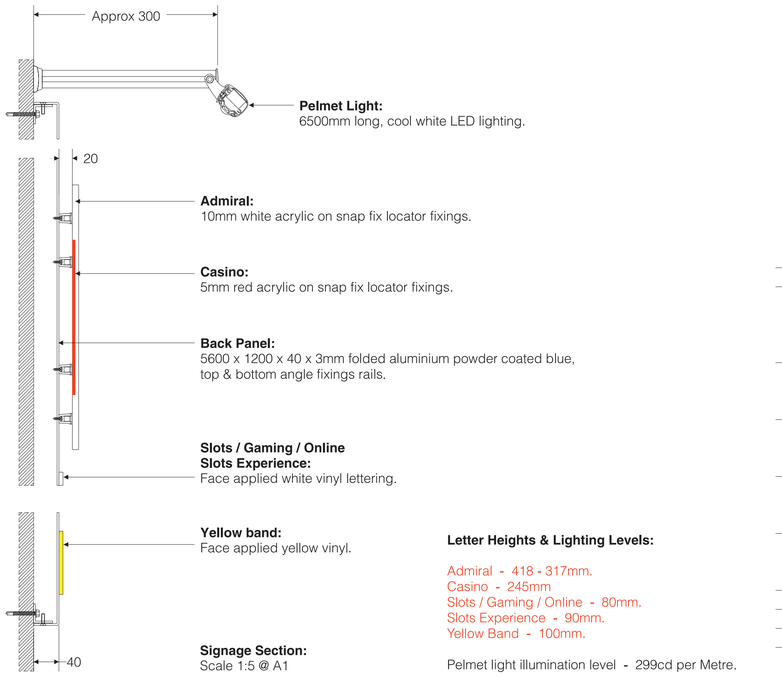

Pelmet Light:
6500mm long, cool white LED lighting.

Admiral:
10mm white acrylic on snap fix locator fixings.

Casino:
5mm red acrylic on snap fix locator fixings.

Back Panel:
5600 x 1200 x 40 x 3mm folded aluminium powder coated blue, top & bottom angle fixings rails.

Slots / Gaming / Online
Slots Experience:
Face applied white vinyl lettering.

Yellow band:
Face applied yellow vinyl.

Signage Section:
Scale 1:5 @ A1

Letter Heights & Lighting Levels:

Admiral - 418 - 317mm.
Casino - 245mm
Slots / Gaming / Online - 80mm.
Slots Experience - 90mm.
Yellow Band - 100mm.

Pelmet light illumination level - 299cd per Metre.

Rev	Description	Date
A1	First Issue	03.09.20

IBA ARCHITECTS

Keel Row 4 | The Watermark | Gateshead | NE11 9SZ
E: info@iba-architects.com T: 0191 461 1411
www.iba-architects.com

Project: 40 Yorkshire Street, Rochdale, OL16 1JN

Title: Proposed Floor Plans, Elevations and Location Plan

Client: 777 LUXURY LEISURE NOVOMATIC GROUP

Drawn:	AM	Scale:	Various @A1
Checked:	PW	Date:	02.09.20

APPROVAL

1515 (0)03 A1

THIS DRAWING IS COPYRIGHT