




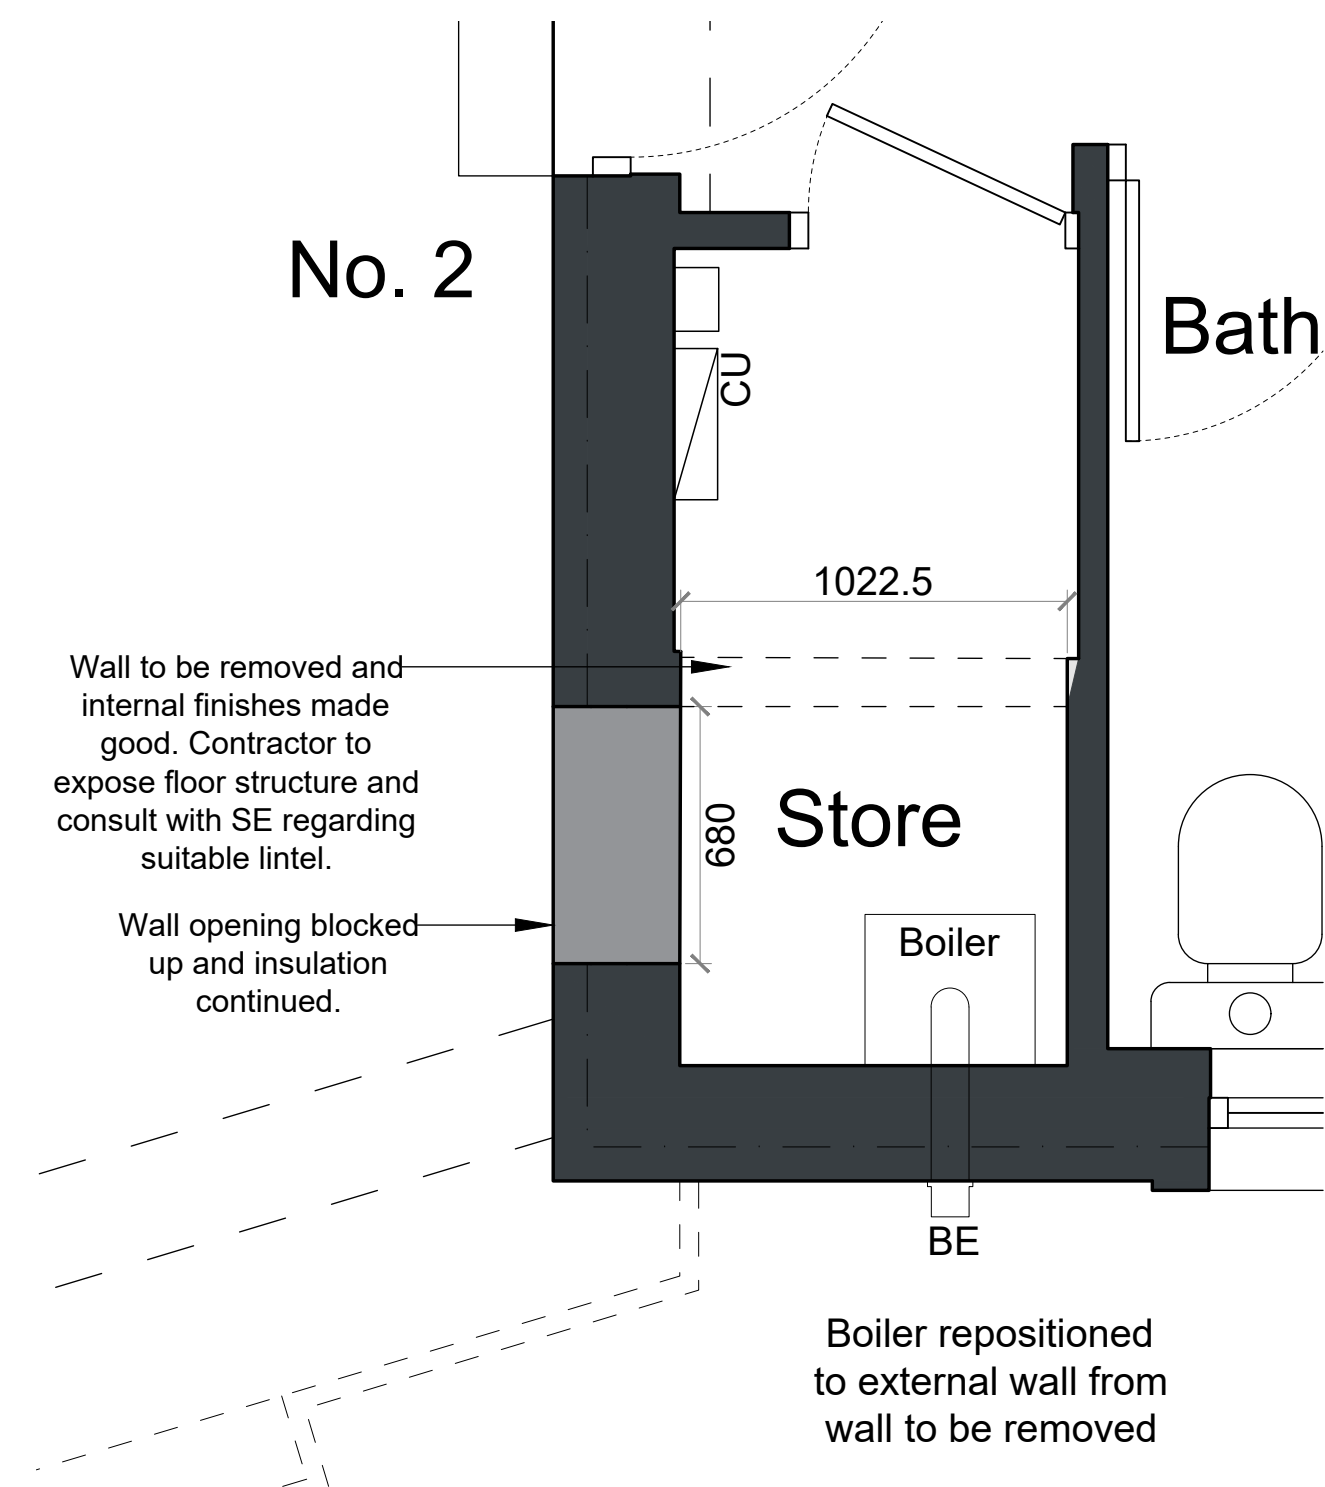


01 House Type A
26 Scale 1:20 @ A1

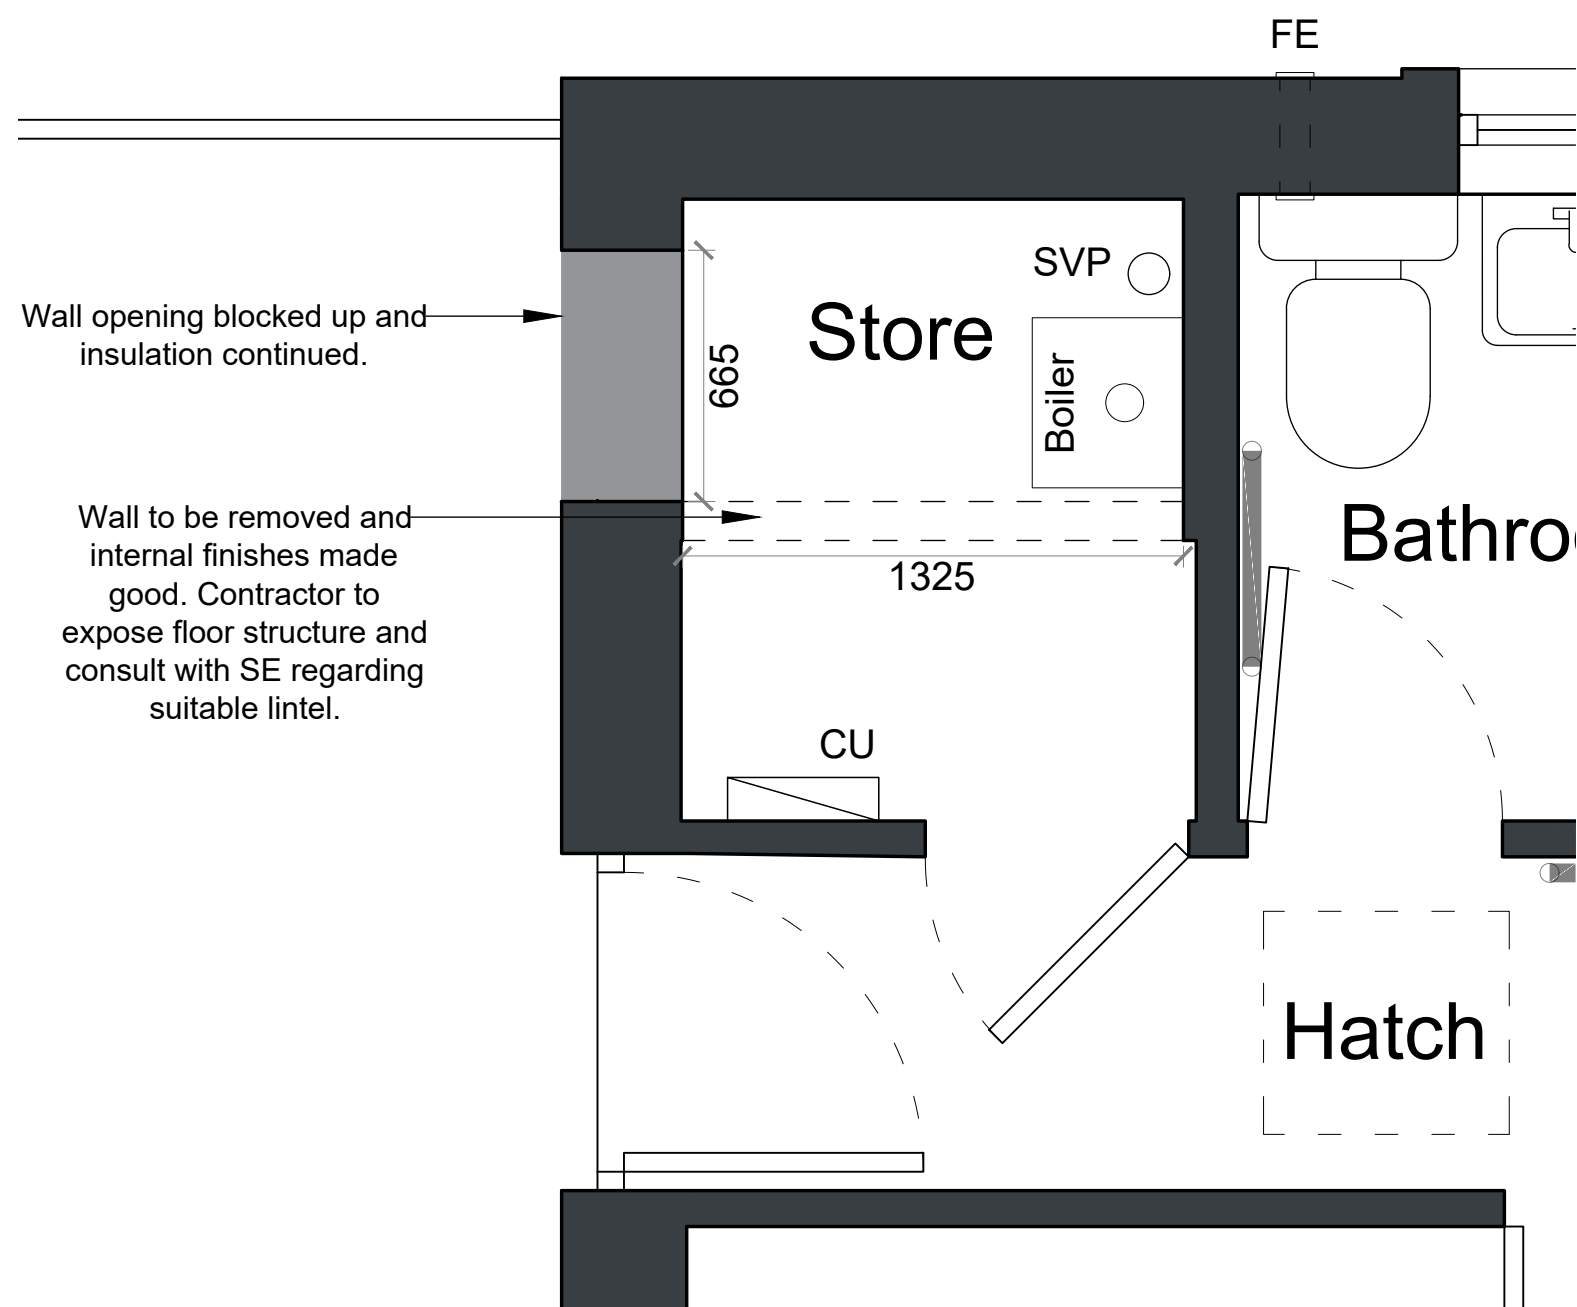

02 House Type B
26 Scale 1:20 @ A1

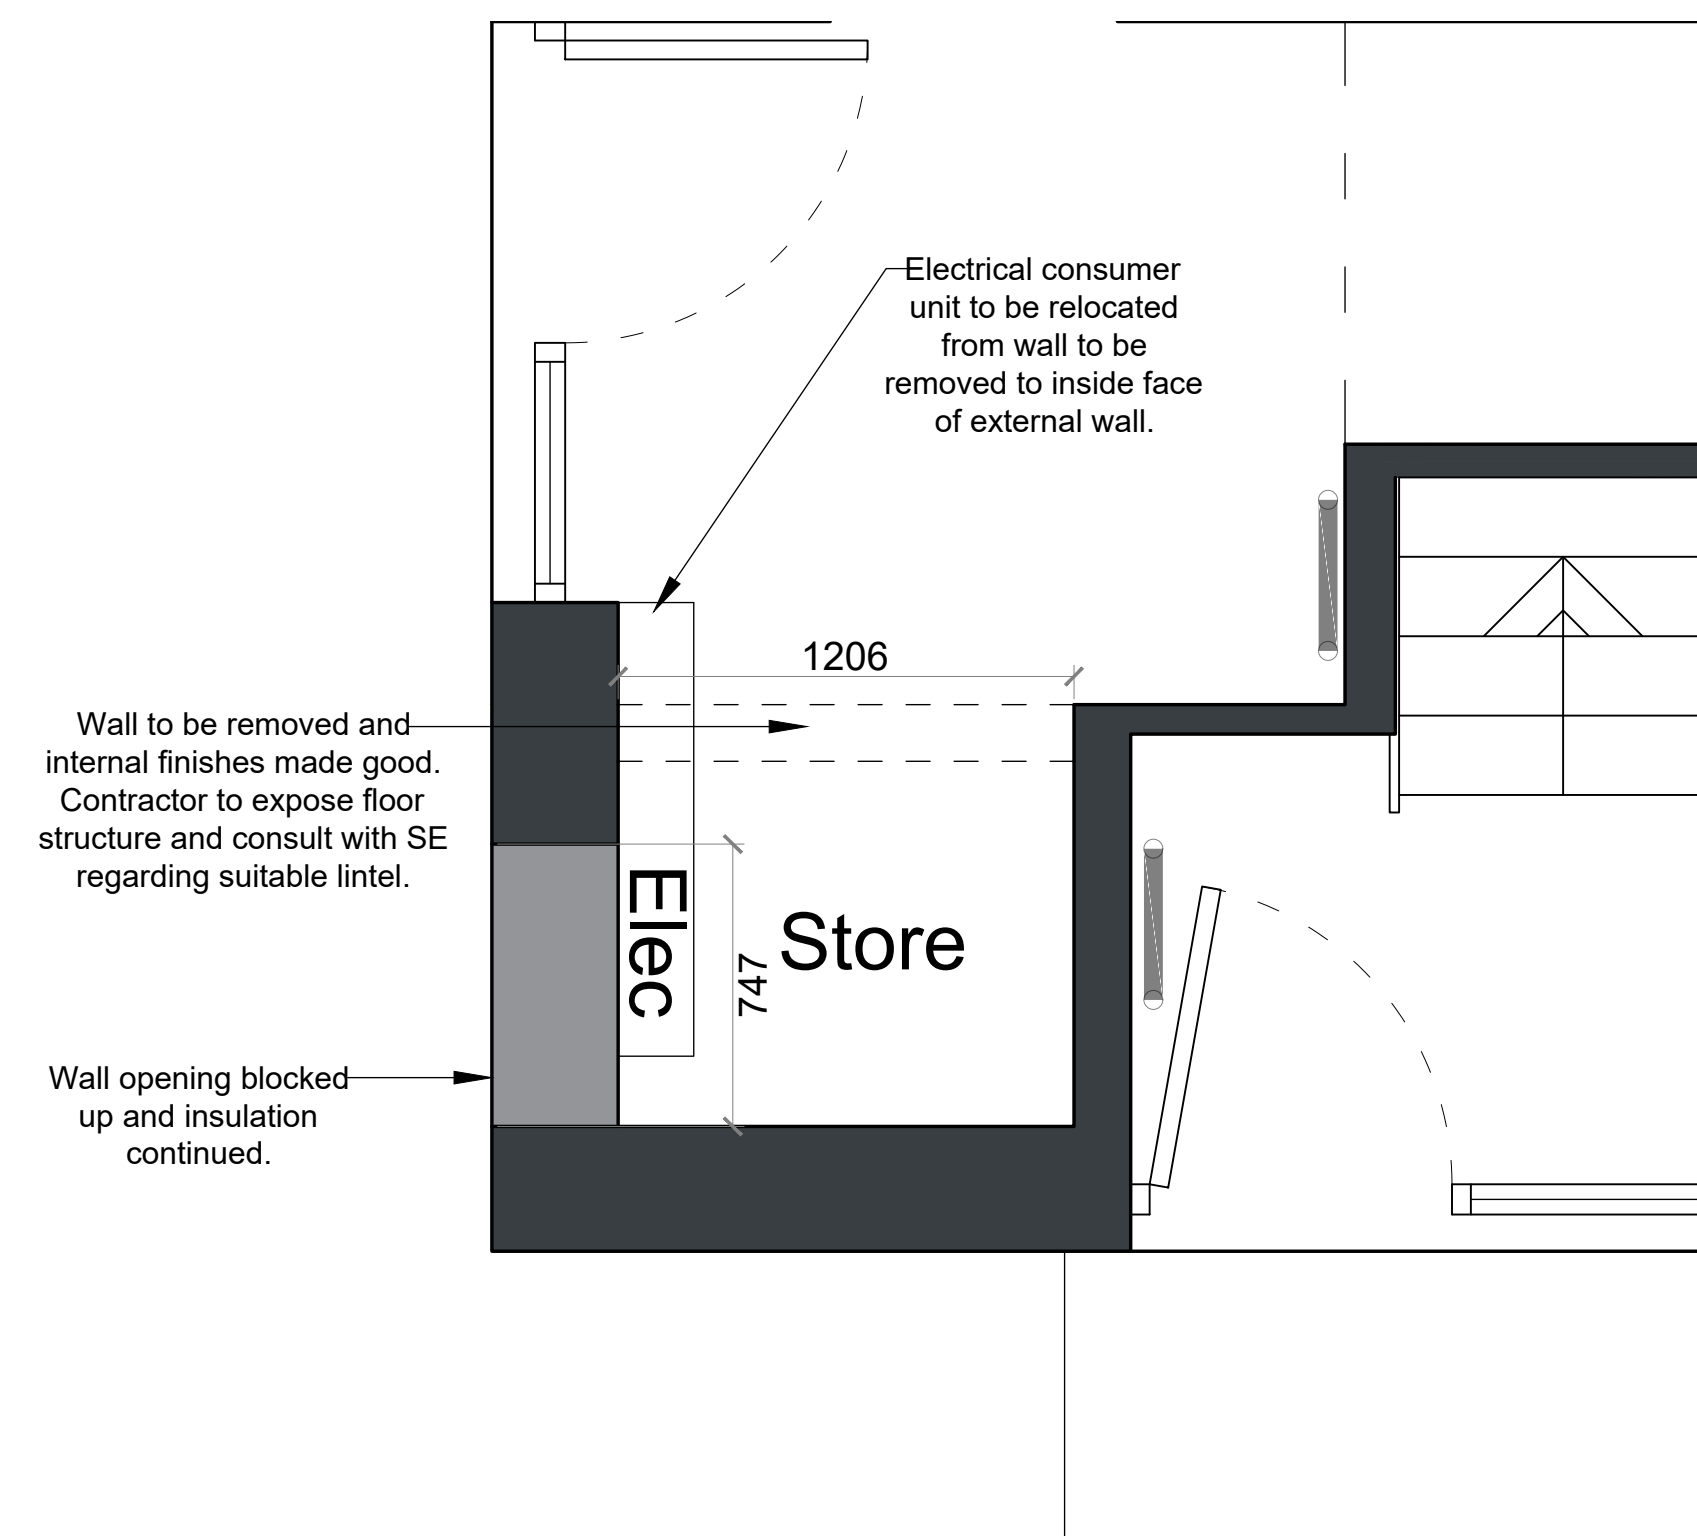

03 House Type C
26 Scale 1:20 @ A1

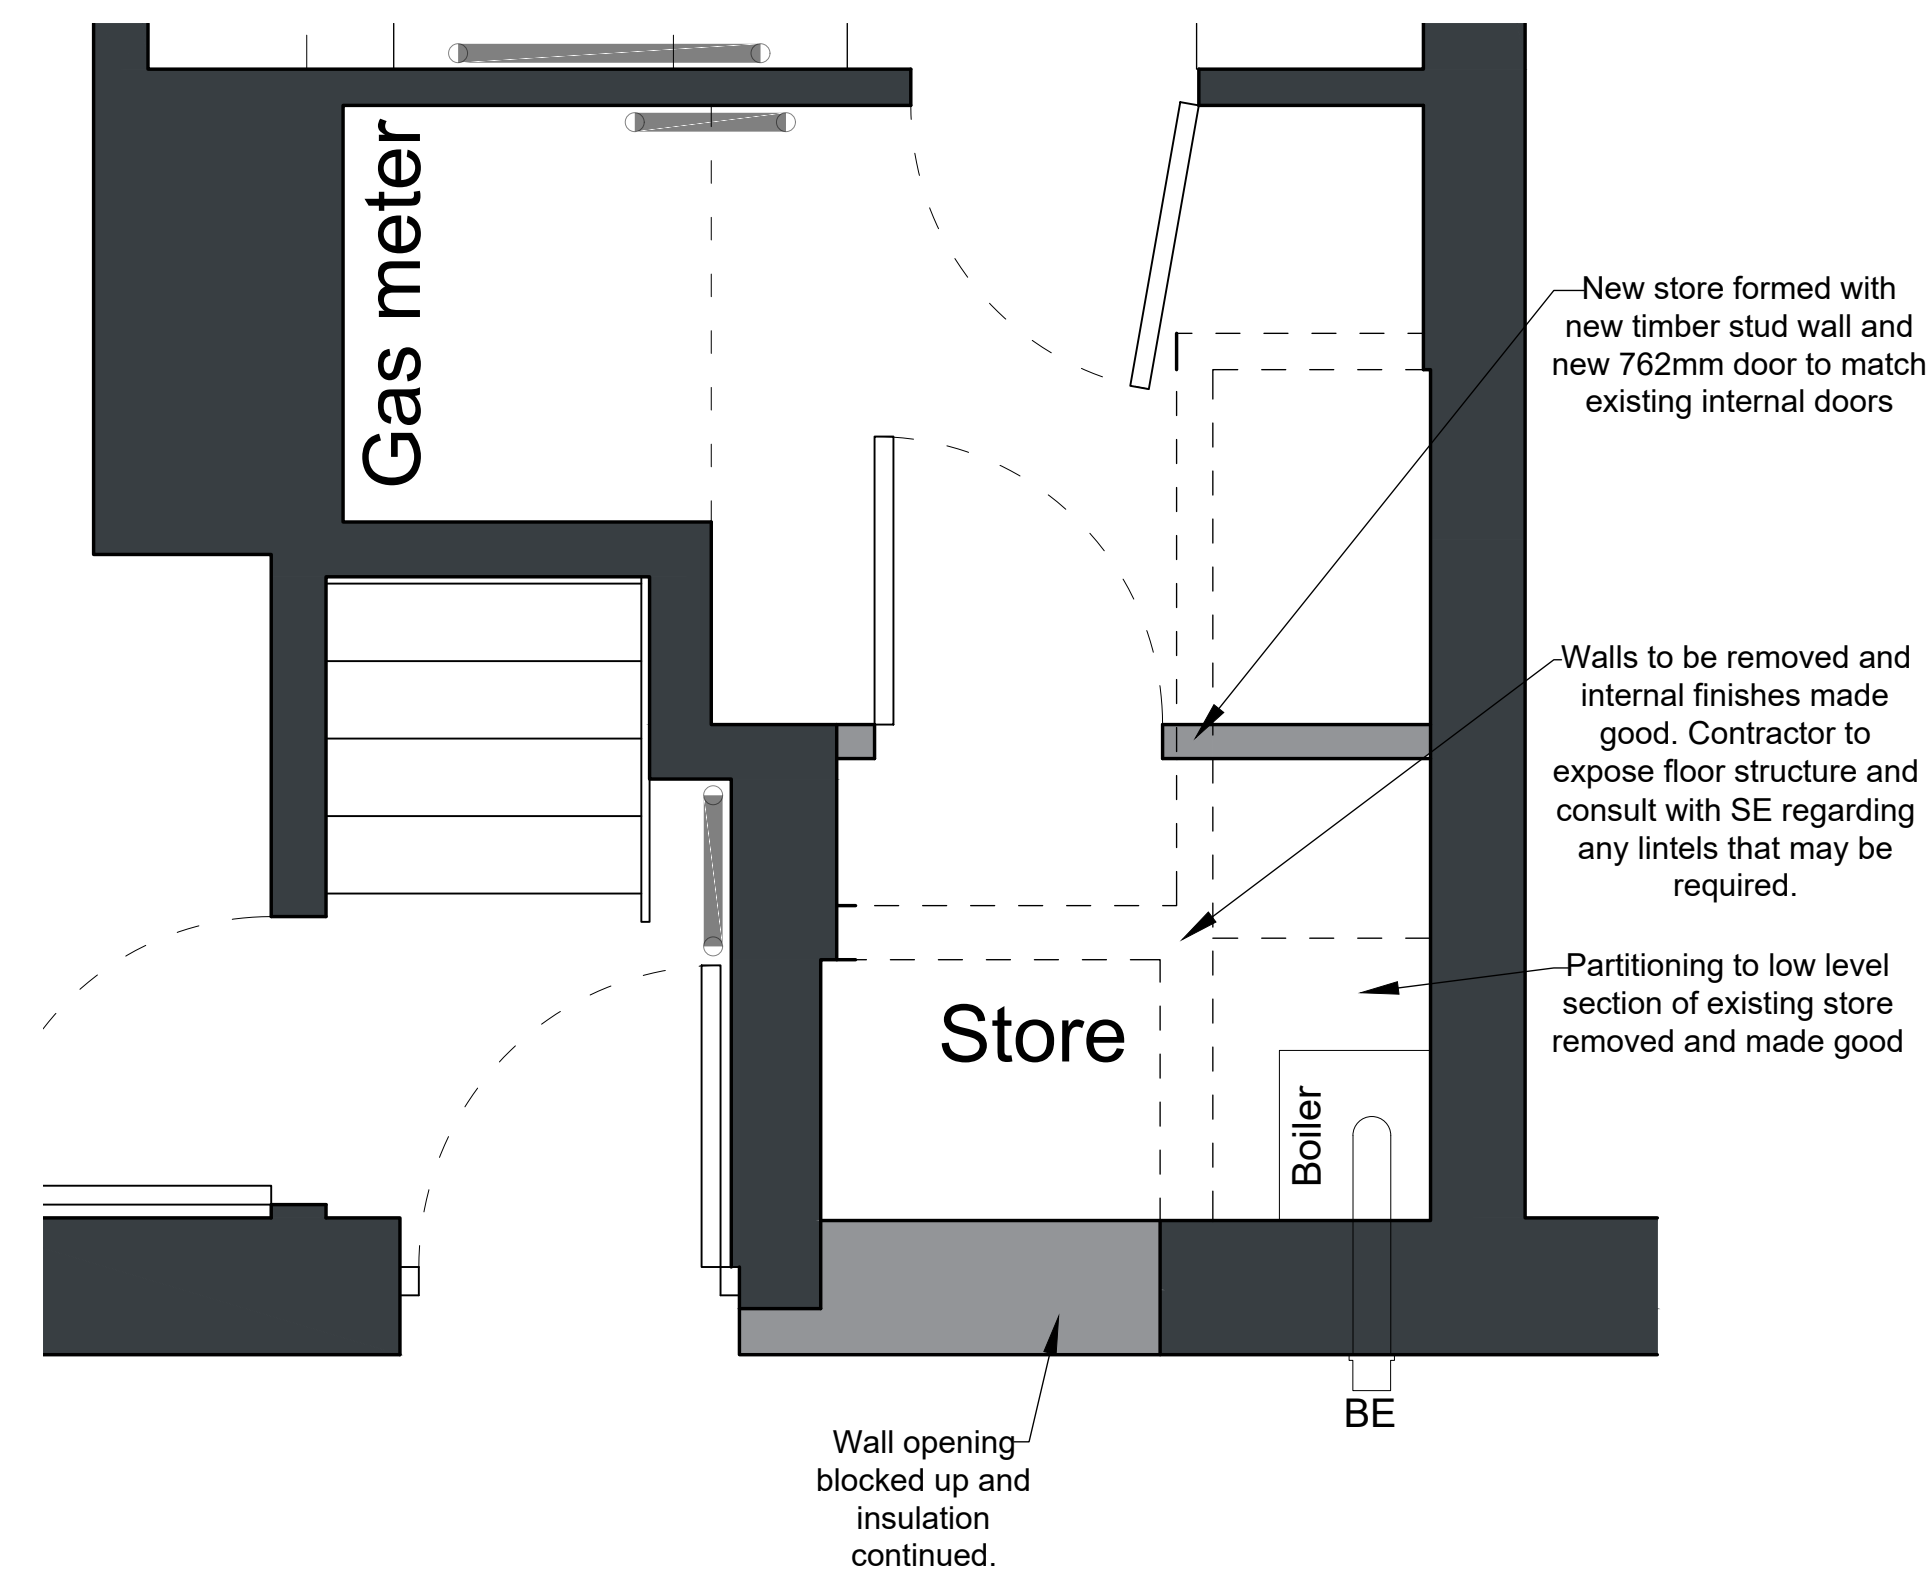

06 House Type F
26 Scale 1:20 @ A1

Please refer to drawing number 021289 23

Note, assumed House Type E follows similar layout to Type C, tbc on site once access available

04 House Type D
26 Scale 1:20 @ A1

05 House Type E
26 Scale 1:20 @ A1

General Notes

01: Dimensions must not be scaled from this drawing. If in doubt, please ask.
02: All dimensions are in millimetres unless noted otherwise.
03: All dimensions should be verified on site before proceeding with the work.
04: TADW Architects shall be notified in writing of any discrepancies.
05: © TADW Limited (UK) 2015

Legend

Note

All M&E services and equipment affected by removal of internal walls to be maintained live to residential properties as far as practicable and relocated to retained walls where necessary.

C2	Refer to drawing 23 for House Type D configuration	31.10.22	AM	
C1	For Construction	26.09.22	AM	
Issue	Description	Date	Drawn	Checked
Drawing Status P - Planning T - Tender C - Construction R - As Record				
For Construction				
tadw architects 				
Six St. Petersgate Stockport Cheshire SK1 1HD Ph 0161 477 6158 Fx 0161 480 8342 mail@tadw.co.uk www.tadw.co.uk				
Client	Rochdale Boroughwide Housing			
Job	RBH Estate Improvements			
Title	Reconfiguration of storage cupboards			
Scale	1:20 @ A1			
Note - Prints from PDF files may not be to scale, check accuracy against scale				
				
Job Number	Drawing Number	Issue		
021289	26	C2		