


NOTES

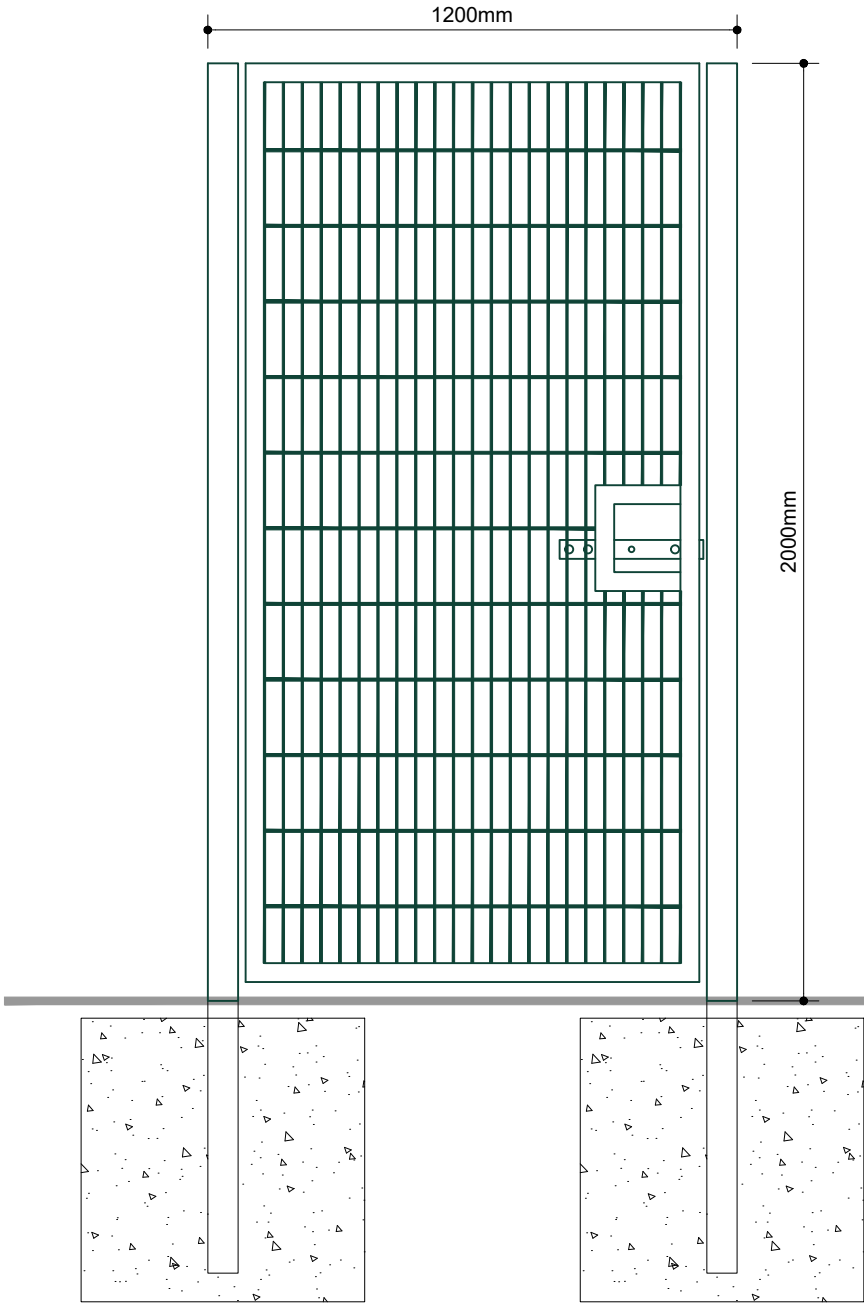

Rev	Date	Comments	By

STATUS
PLANNING ISSUE

Client
**The Board of Governors
St Cuthbert's RC High School,
Rochdale**

Project Title
Inclusion Unit

Drawing Title
**Proposed External Gate
Elevation**

Scale NTS@A4	Drawn by MAB	Date March 2023
Job no. 2212/16	Drawing no. P07	Revision no. N/A



Lancaster Maloney Martin

Registered Office:
Equitas House Unit 6 Station View Rhino Court Stockport SK7 5ER
Tel: 0161 477 3500
E-mail: administration@lmm-ltd.co.uk | Website: www.lmm-ltd.co.uk
Registered in England No 4846621