


Dimensioning

Figured dimensions only to be taken from these designs and drawings. Work to annotated dimensions only. All dimensions to be checked on site. Architectural designers to be informed immediately of any discrepancies before work proceeds. Drawings are to be read in conjunction with relevant specifications, structural engineers and service engineers' drawings.

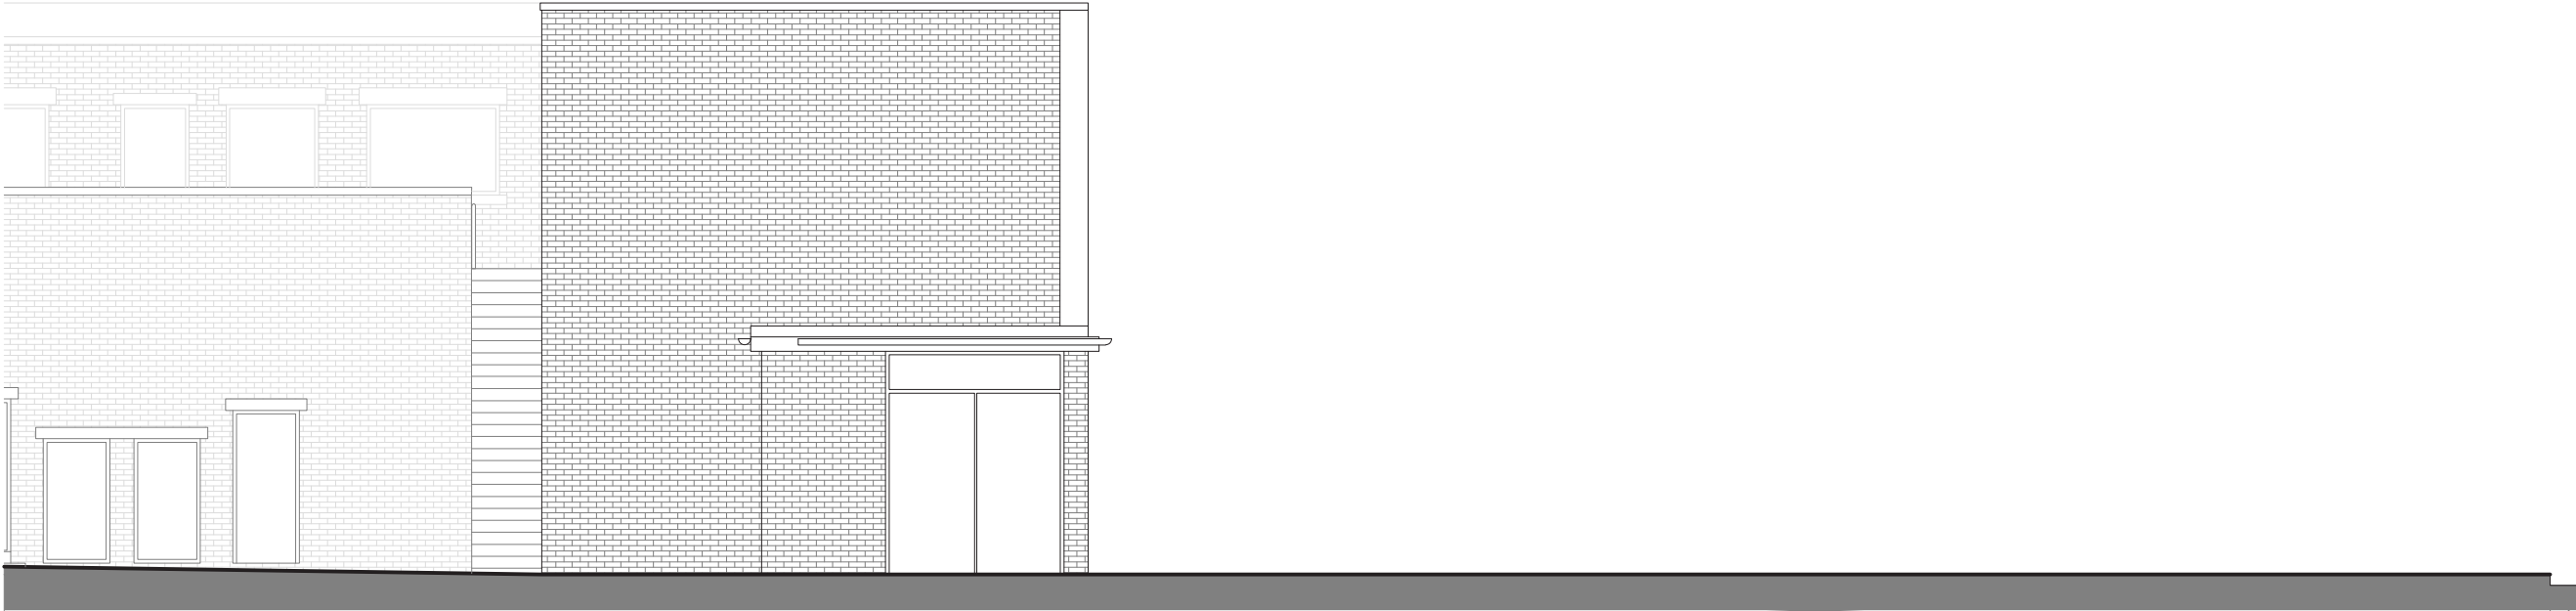

EXISTING REAR STREET ELEVATION
1:150 @ A3



Rev	Description	Date
A	Issued for Planning	01/09/23



S A L E E M
A R C H I T E C T S

Client
Mr Farazan Karim

Address
*Land at Wood Street,
Heywood,
M24 4DH*

Title
Existing Elevations

Scale
1:100 @ A3

Date
July 2023

Drawing No. :
Sheet 4