



THIS DRAWING IS FOR PLANNING APPROVAL ONLY AND IS INDICATIVE OF THE WORKS ONLY.
All dimensions are in millimeters.
DO NOT SCALE FROM THIS DRAWING.

All dimensions are to be checked on site prior to construction, manufacture of any components and ordering of materials and equipment.

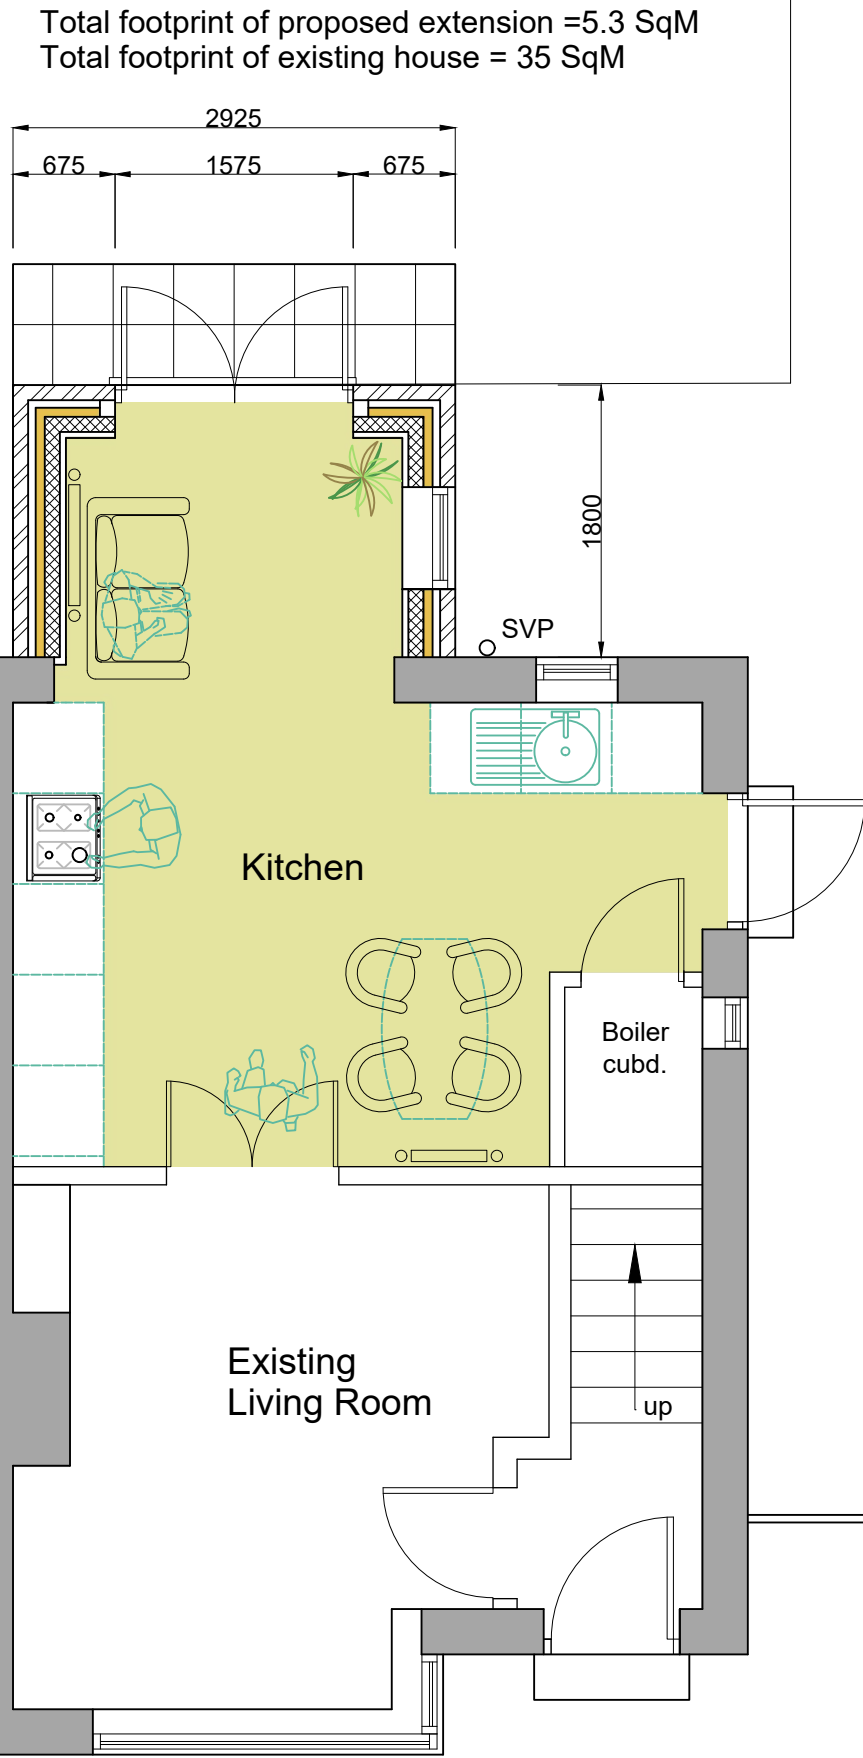

Ground Floor 1:50

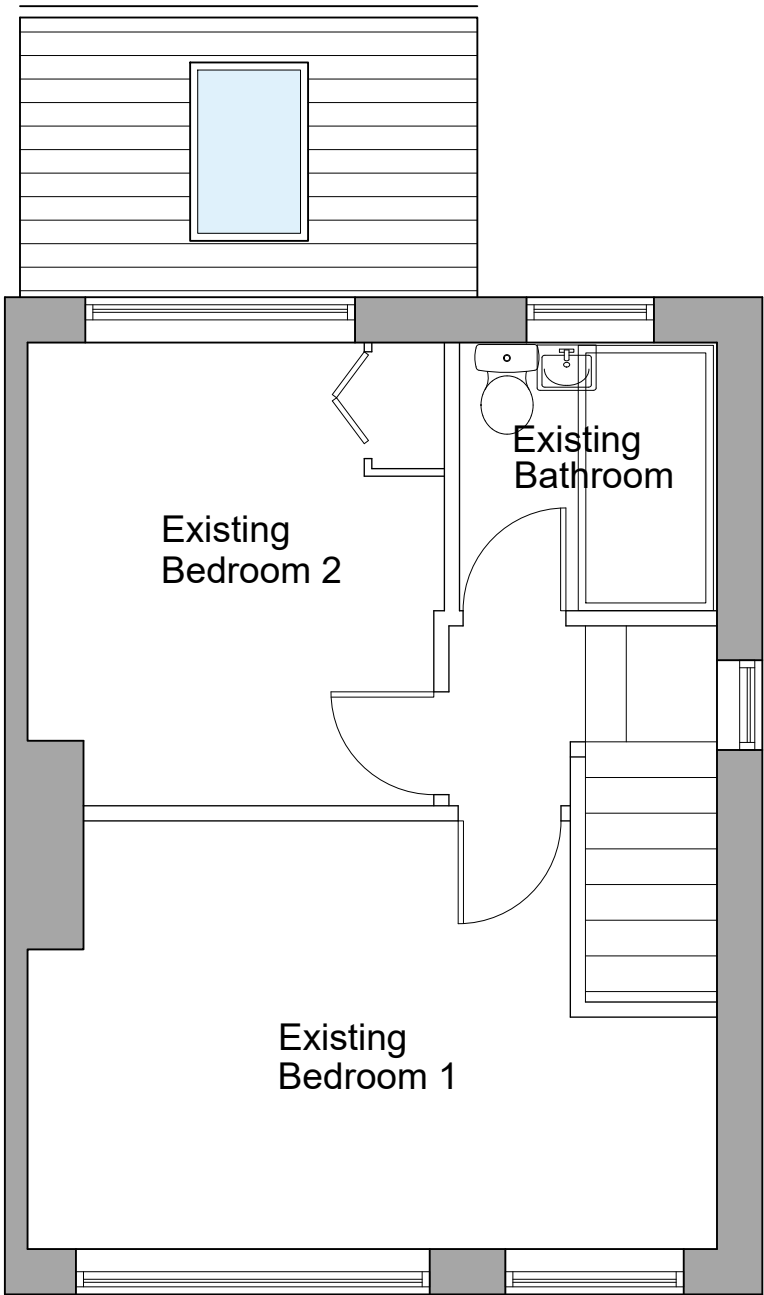

First Floor 1:50

Client:

K J Brock

Project:

Proposed Extension
57 Farmway
Manchester M24 1DL

Drawing:

Proposed Plans

Drawing Number:

P-02

Date:

02/2023

Drawing Scale:

1:50 & 1:500 @A2

Revision: