

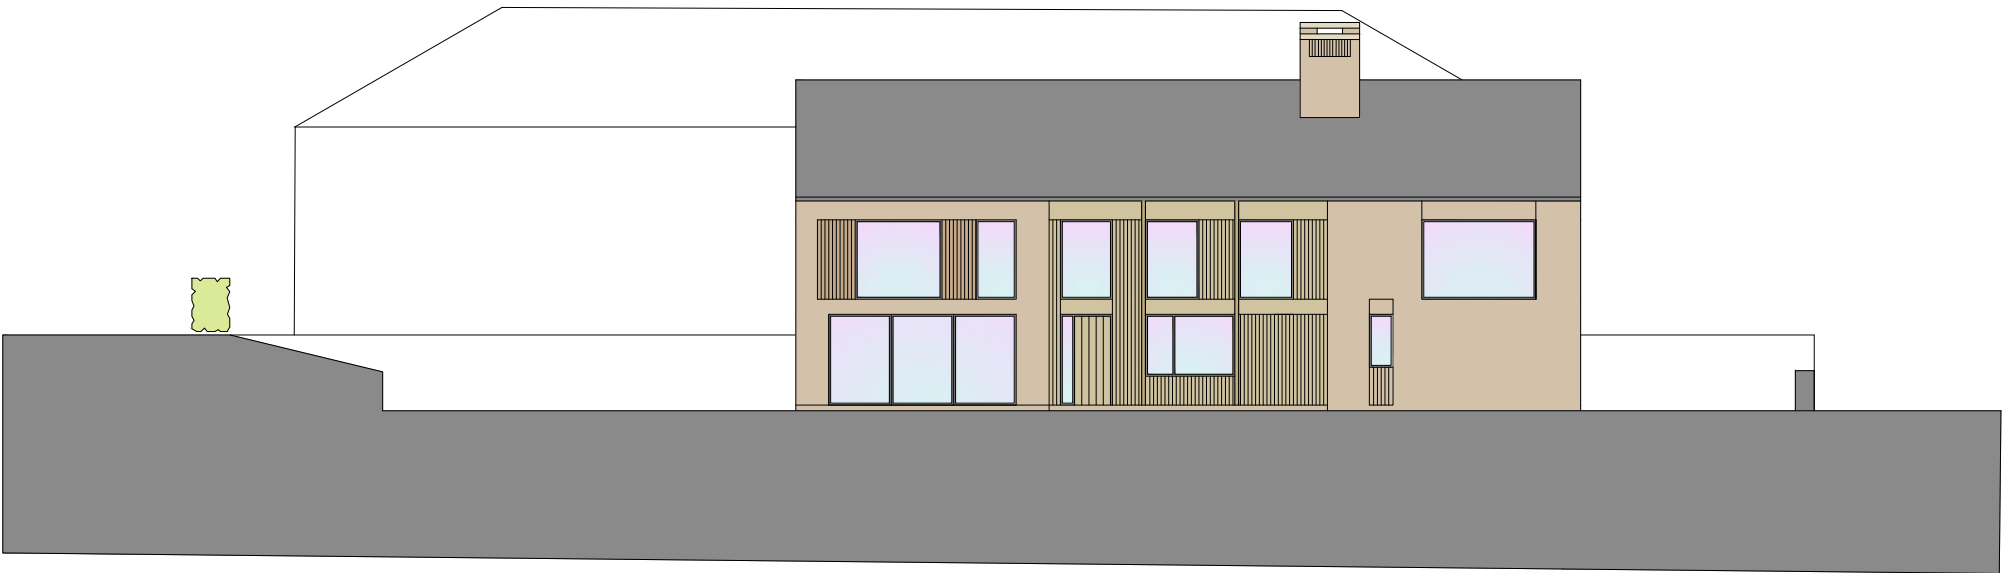


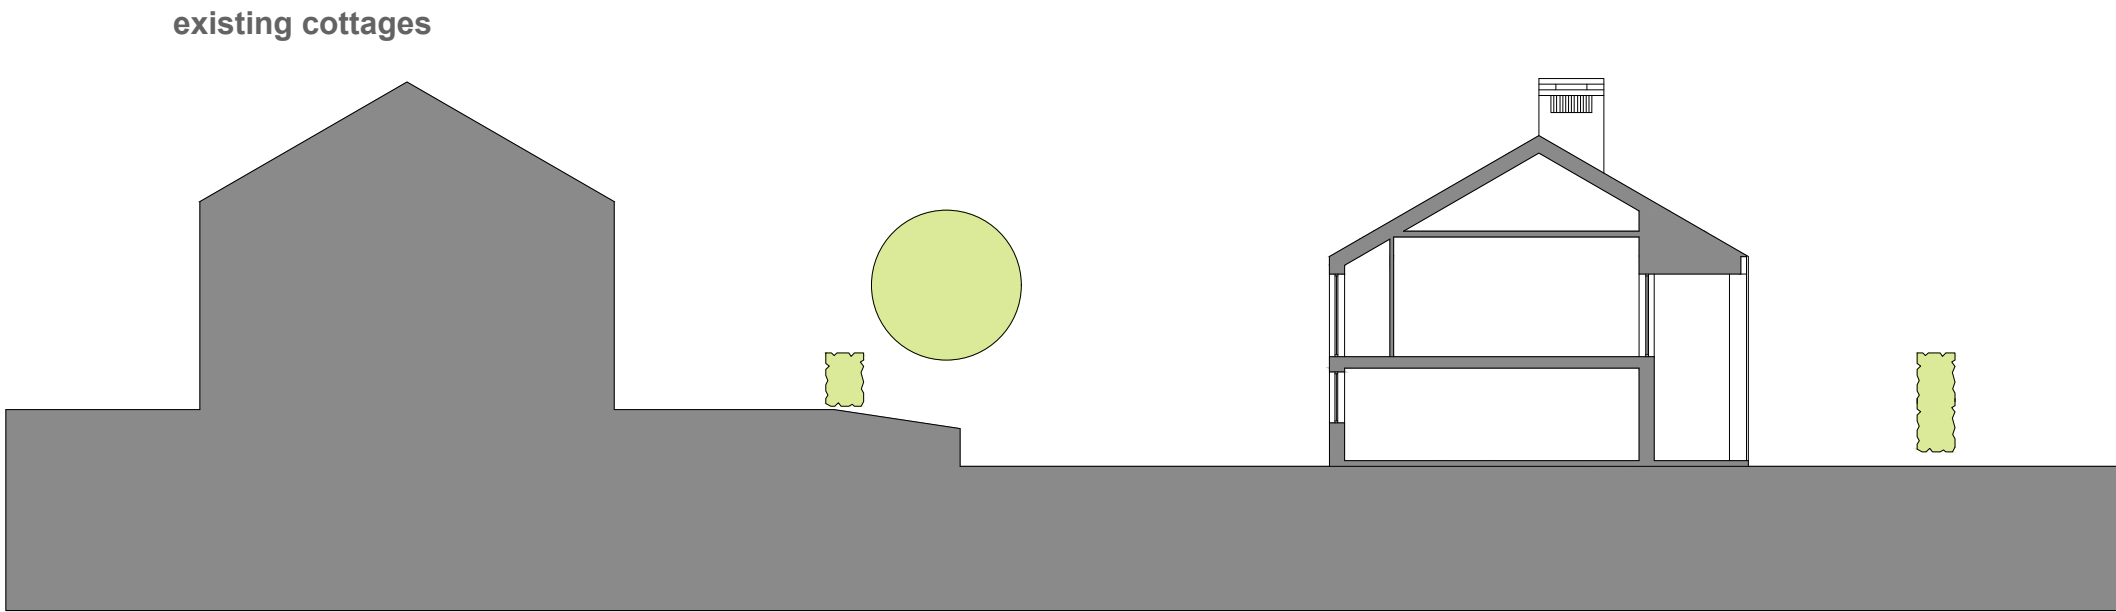

site section A-A (with elevation)

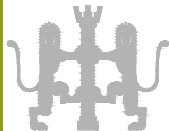

site section B-B (with elevation)

Helen Jackson Land adjacent to 962 Edenfield Road Norden Rochdale	Site sections as Proposed	contract no	drawing no	revision	Planning Revisions: A. Dimensions adjacent to boundaries added.PDC,February 2024 B. Elevations up-dated.PDC,February 2024 C. Sections up-dated tofor new site positioning of the dwelling.PDC, May 2024	Blue Pit Mill Queensway Castleton Rochdale OL11 2PG +44 (0)1706 631347 info@cjpartnership.com www.cjpartnership.com	CJPARTNERSHIP ENVIRONMENTAL ARCHITECTS 
	work to figured dimensions	3633	13	C			
	© CJ Partnership owns the copyright of this design / drawing which must not be reproduced in whole or in part without the written permission of CJ Partnership	drawn by	date December 2023	scale @ A3 1:200			