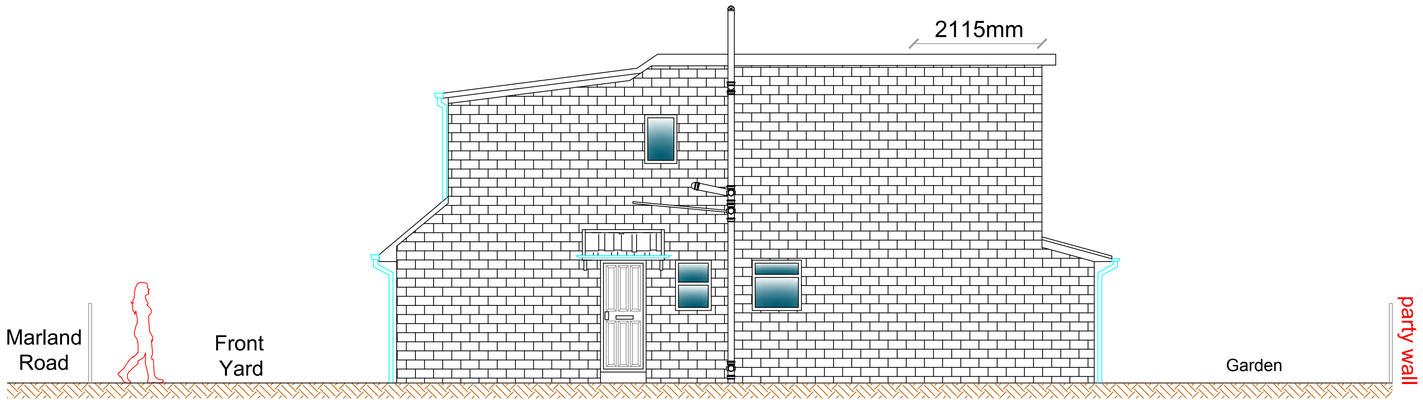

PROPOSED SIDE ELEVATION
1:50 @ A1

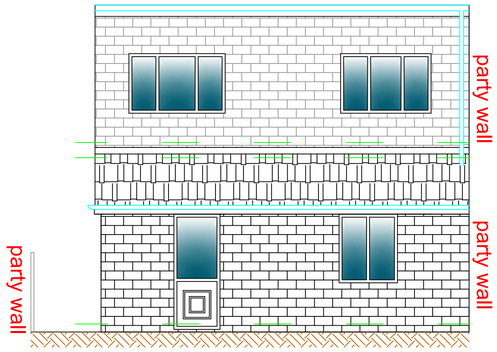

PROPOSED REAR ELEVATION
1:50 @ A1

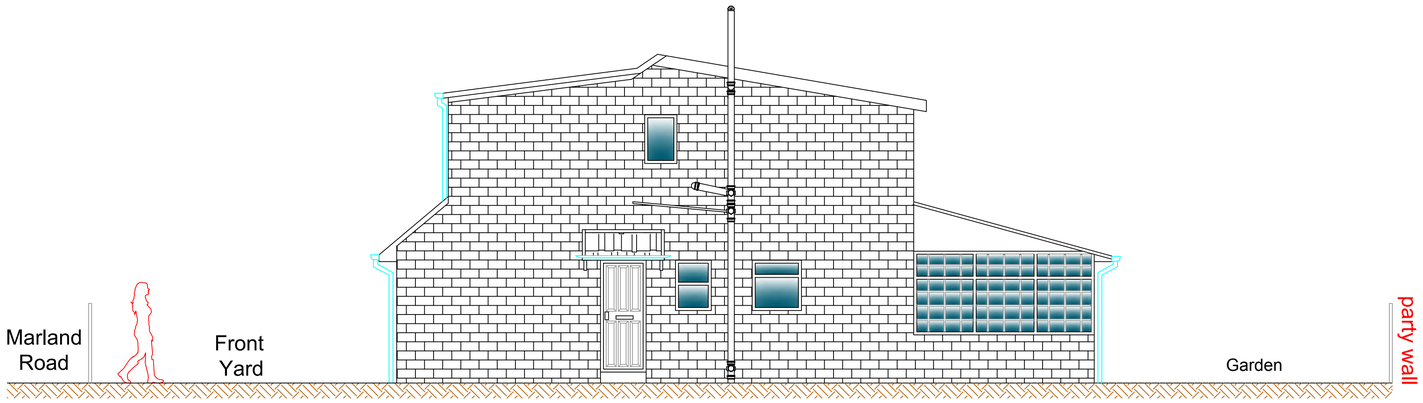

EXISTING SIDE ELEVATION
1:50 @ A1

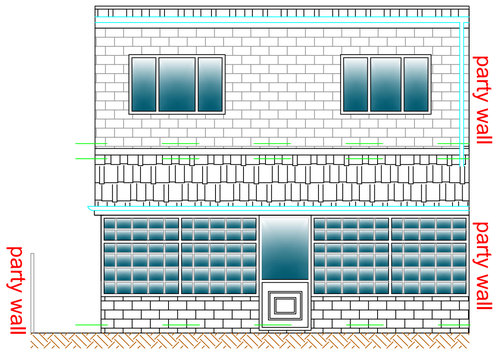

EXISTING REAR ELEVATION
1:50 @ A1

mirajdesign.con

NOTE TO CONTRACTOR: DO NOT SCALE FROM THIS DRAW

Client
36 MARLAND HILL ROAD

Project
1ST FLOOR REAR EXTENSION.

Title
EXISTING & PROPOSED SIDE & REAR ELEVATIONS

Date	Purpose of issue	Scale
April	Planning	**1:50 @ A1**
Date	Drawing No.	
	BUILDING/26158192-D	

Rev.	Revision details	D