




PROPOSED MELLOR STREET ELEVATION
1@200 @ A1

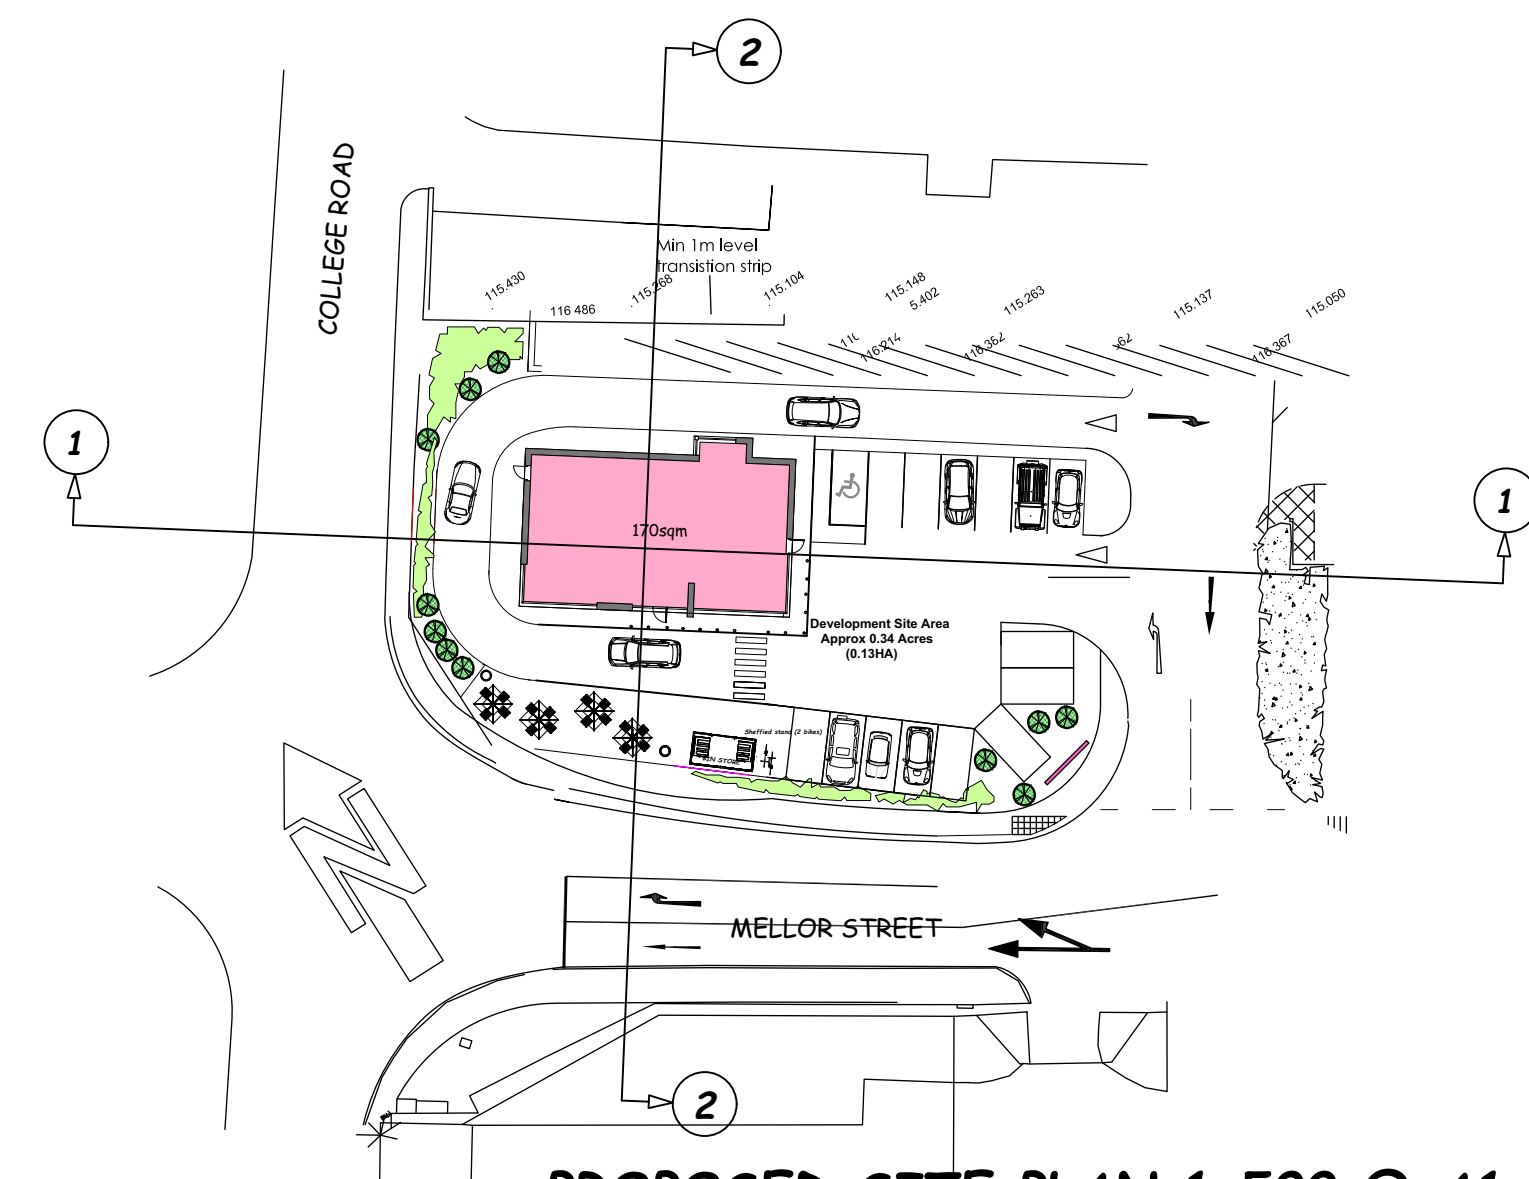


PROPOSED SITE PLAN 1:500 @ A1

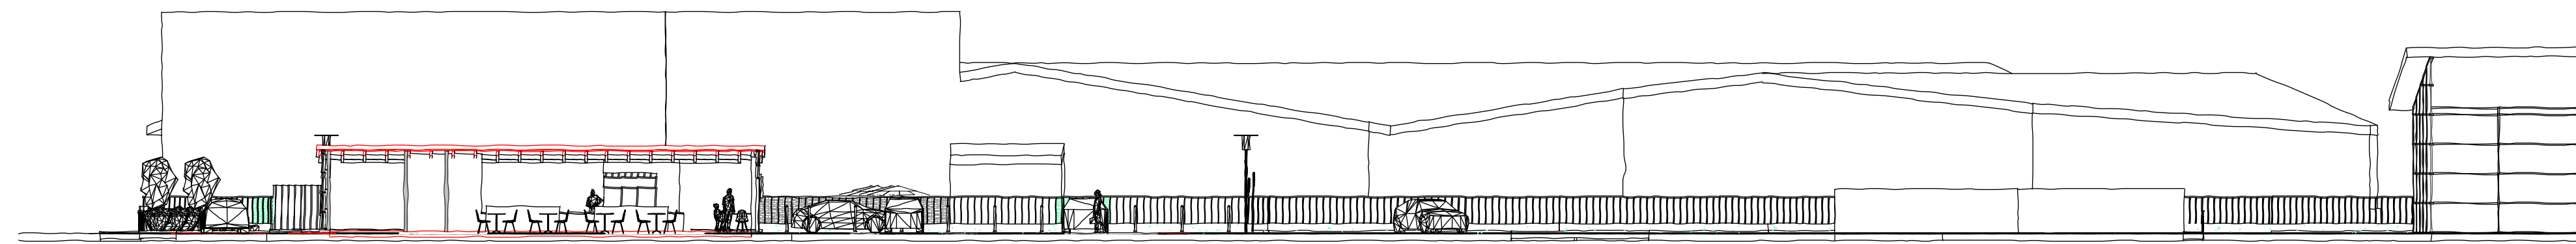

PROPOSED SECTION 1
1@200 @ A1

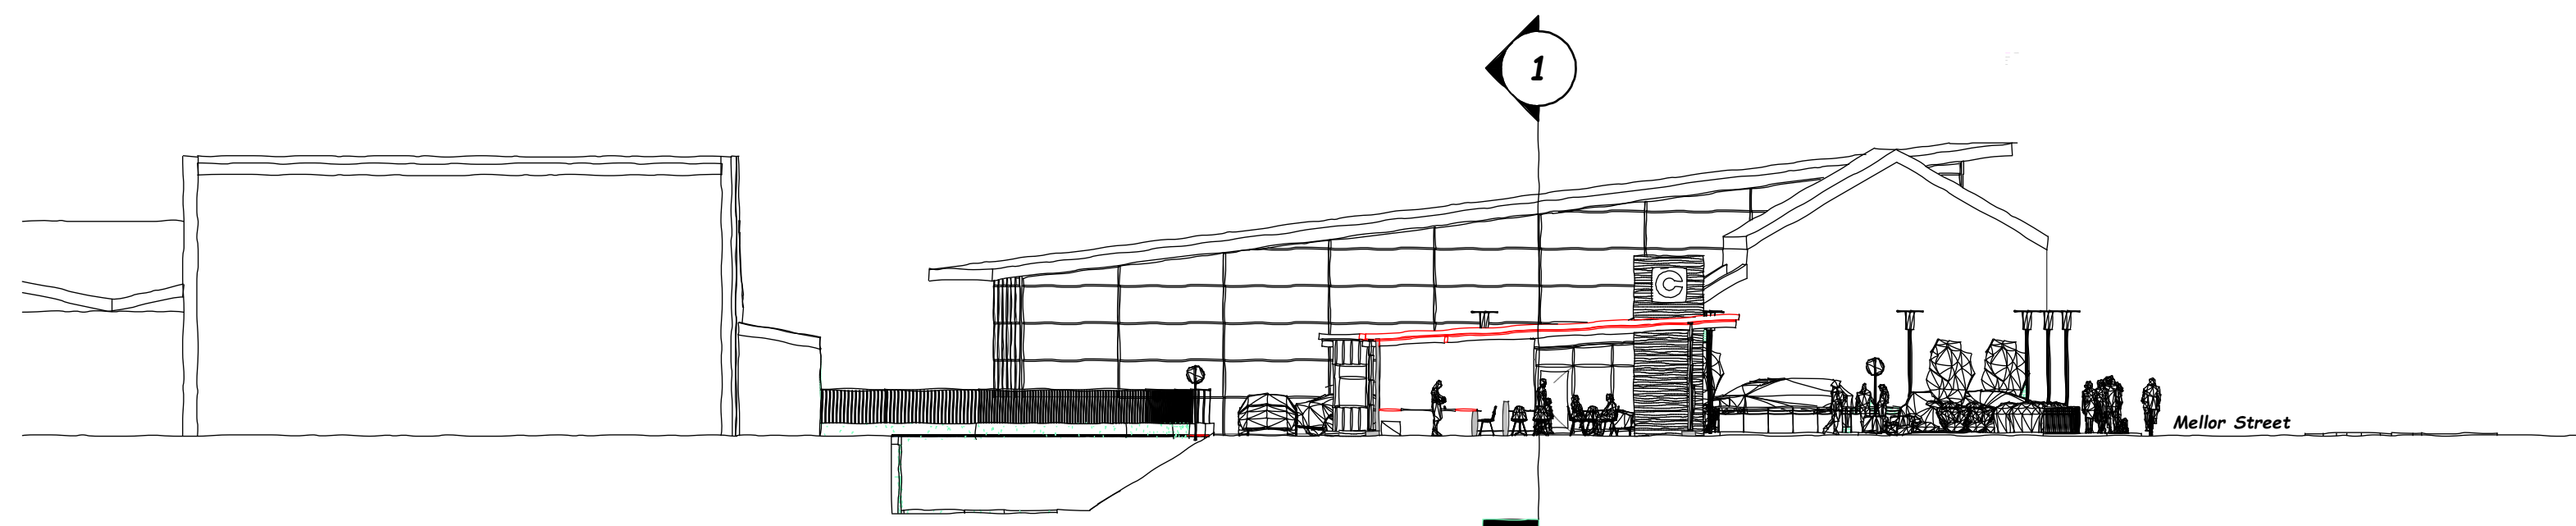


PROPOSED SECTION 2
1@200 @ A1

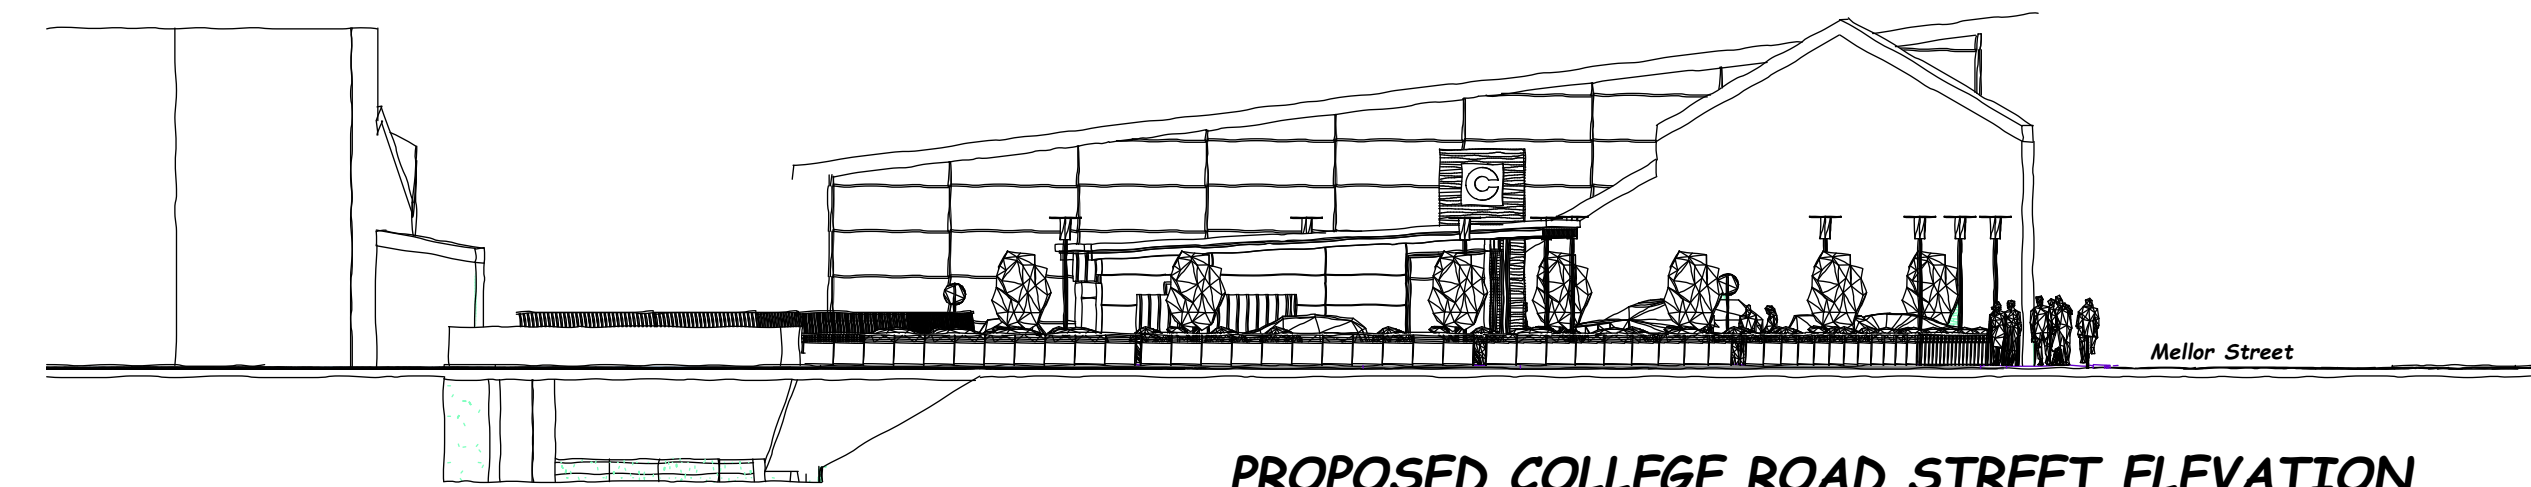

PROPOSED COLLEGE ROAD STREET ELEVATION
1@200 @ A1




EXISTING SITE PLAN 1:500 @ A1

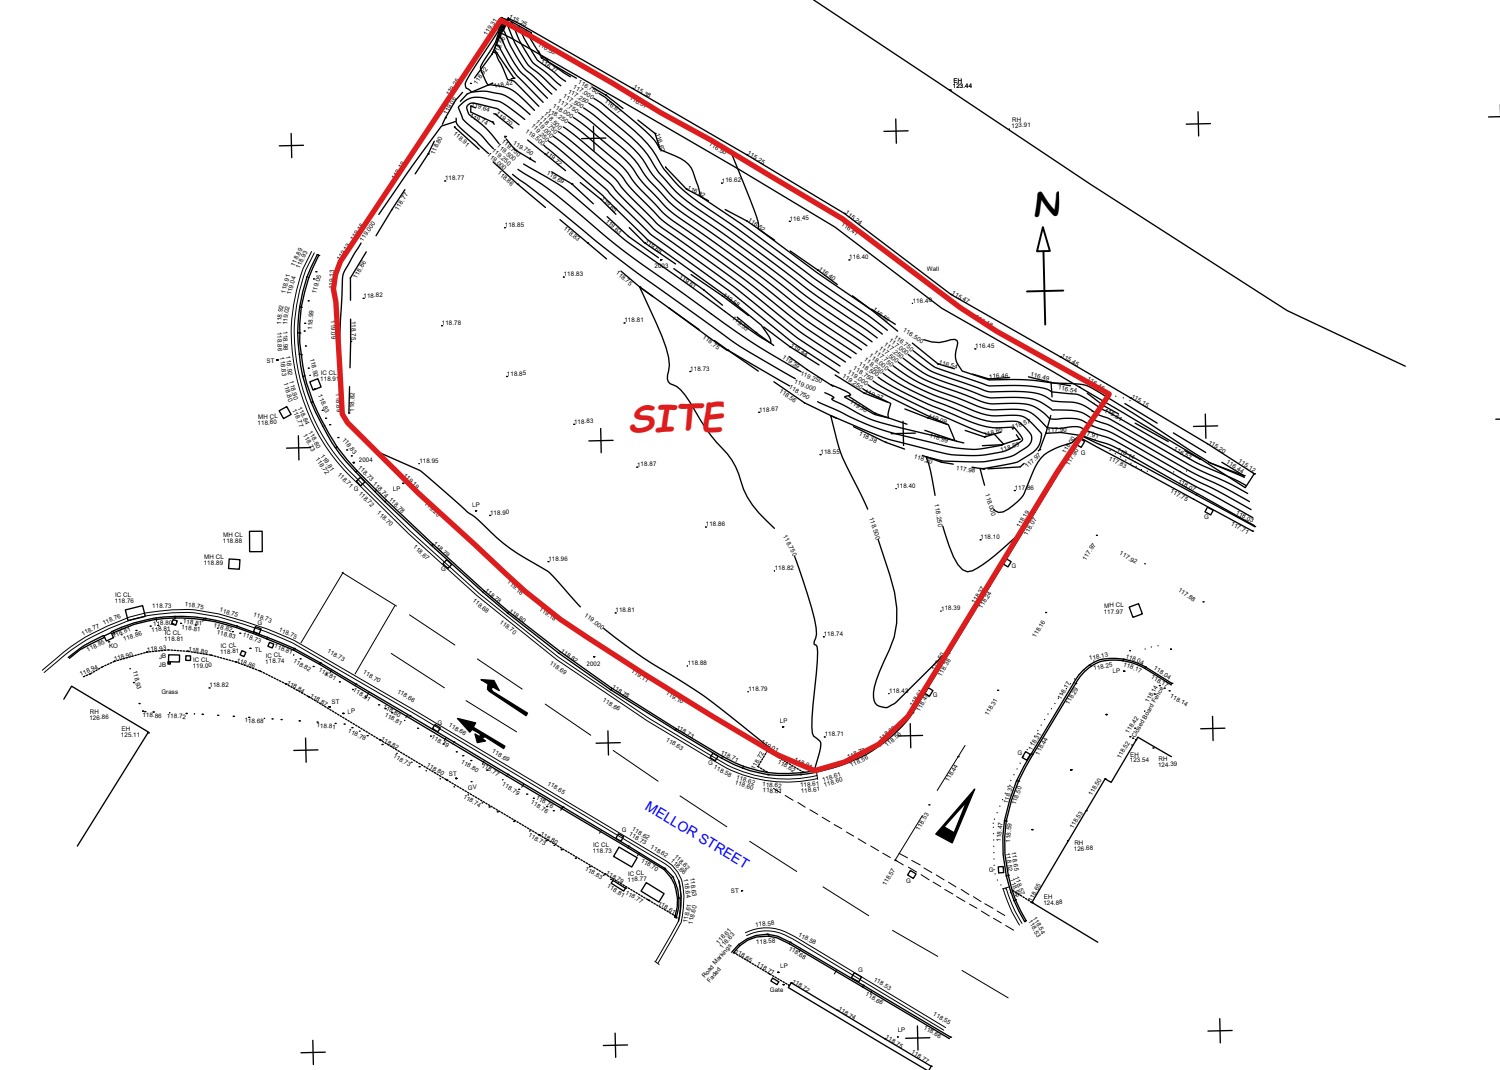

EXISTING SITE PLAN 1:500 @ A1



BIN STORE PLAN 1:20 @ A1

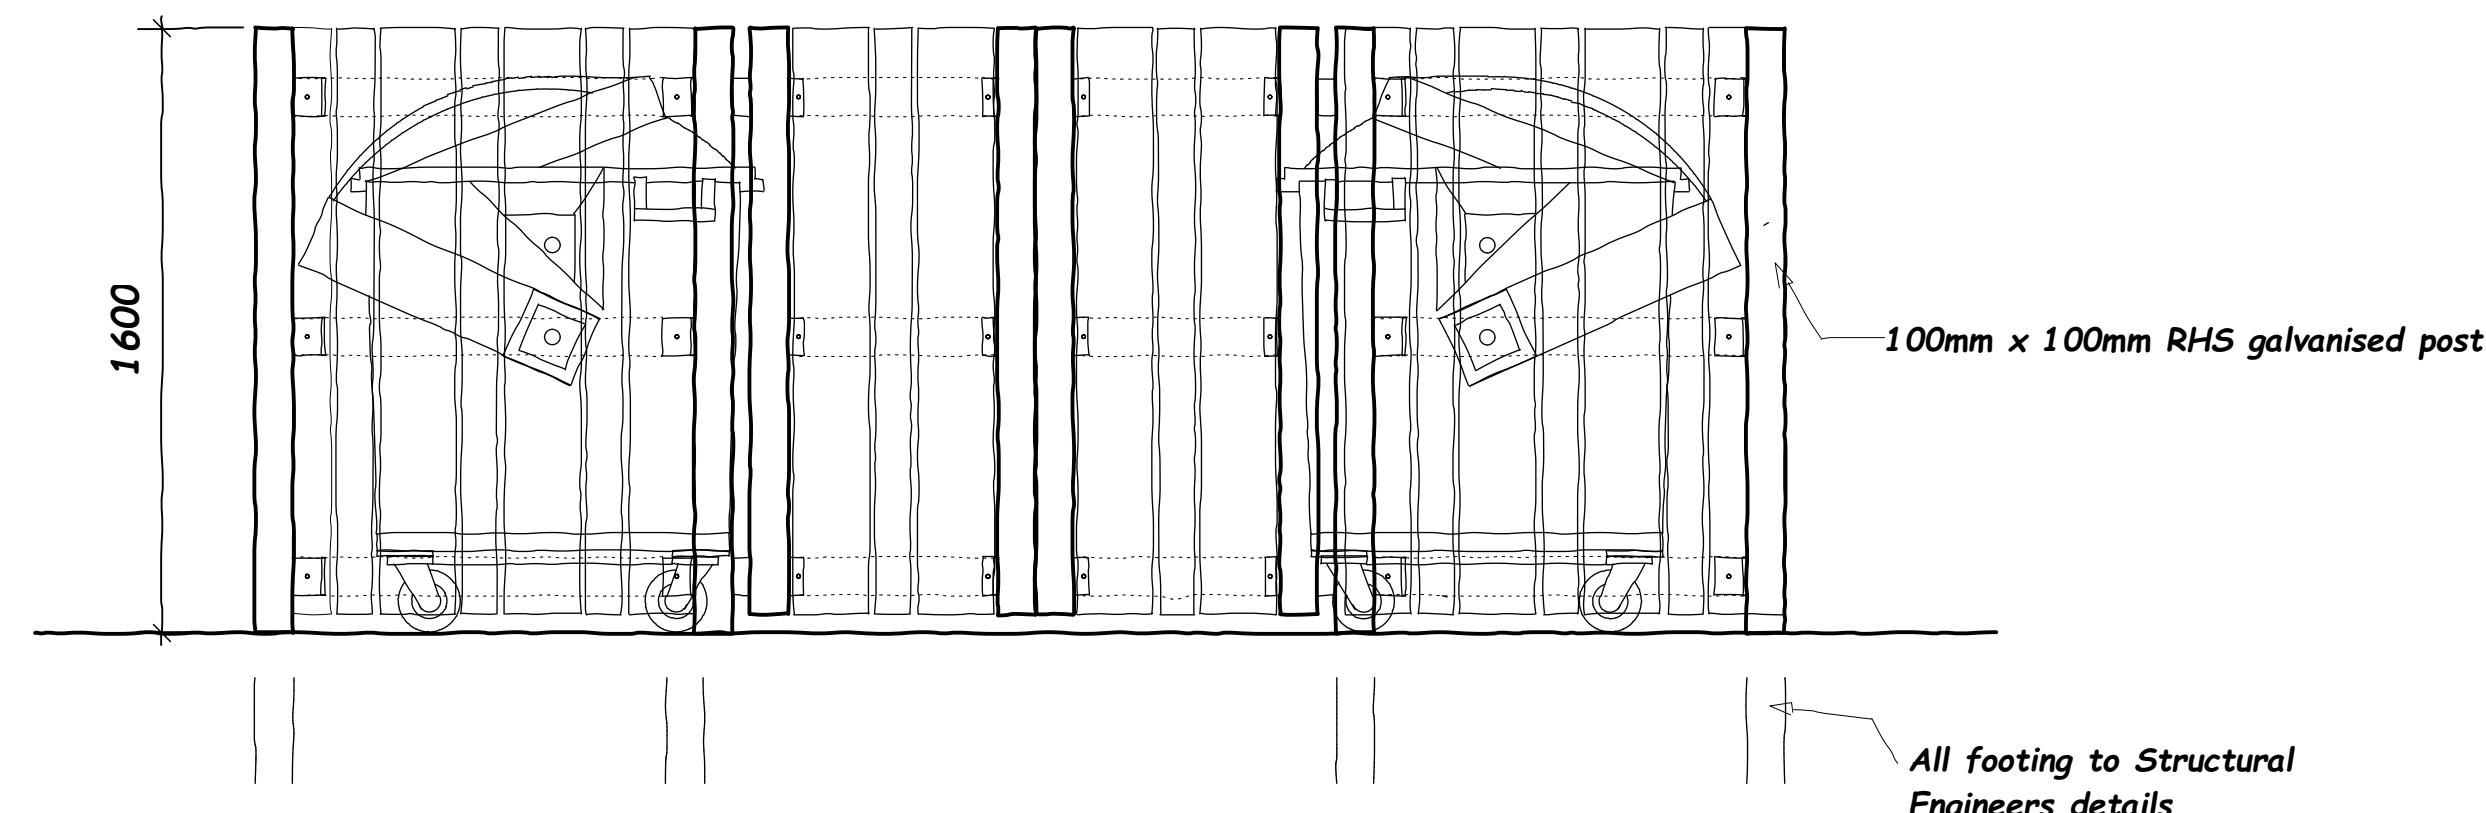

BIN STORE FRONT ELEVATION 1:20 @ A1



IMPORTANT

THE CONTRACTOR WILL BE RESPONSIBLE FOR SETTING OUT THE WORK.
ALL DIMENSIONS MUST BE OBTAINED FROM OR CHECKED ON SITE. FIGURED
DIMENSIONS TO BE USED IN PREFERENCE TO SCALE.

REVISIONS

IW DESIGN

Architectural Design • Surveying Services

Tel:- 0161 - 903 - 9423

Mo:- 07786240766

iwdesignservices@virginmedia.com

Project
PROPOSED DRIVE - THRU
LAND AT THE CORNER OF
MELLOR STREET & COLLEGE ROAD
ROCHDALE

Title
PROPOSED STREET SCENES,
BIN STORE DETAILS

Drawn
IAW

Scale
1:500 & 1:200 1:20 @ A1

Date
May 2022

Dwg.
No.
MS/R/006