

OLDHAM ROAD

FRONT ELEVATION from Oldham Road
as proposed
scale 1:150@A1

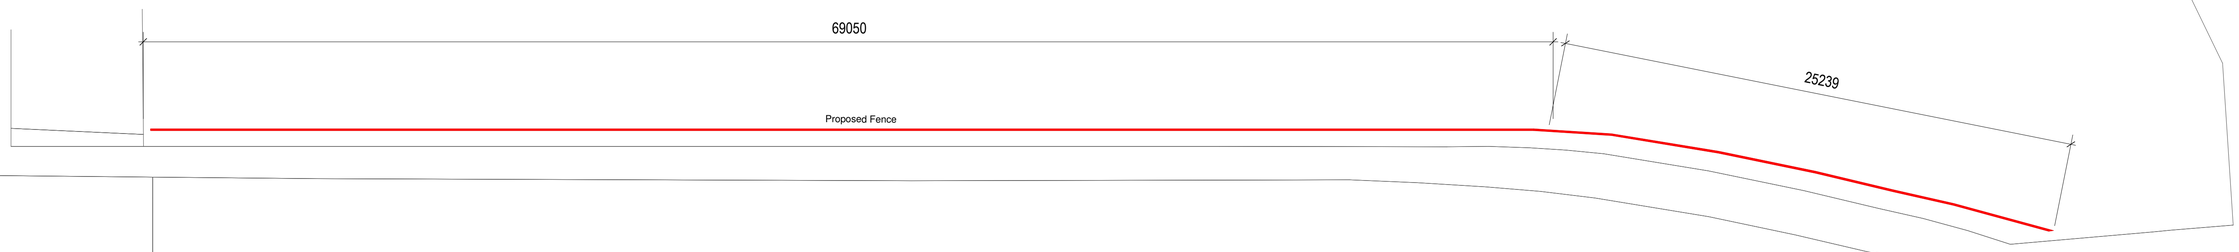

PLAN
as proposed
scale 1:150@A1

OLDHAM ROAD

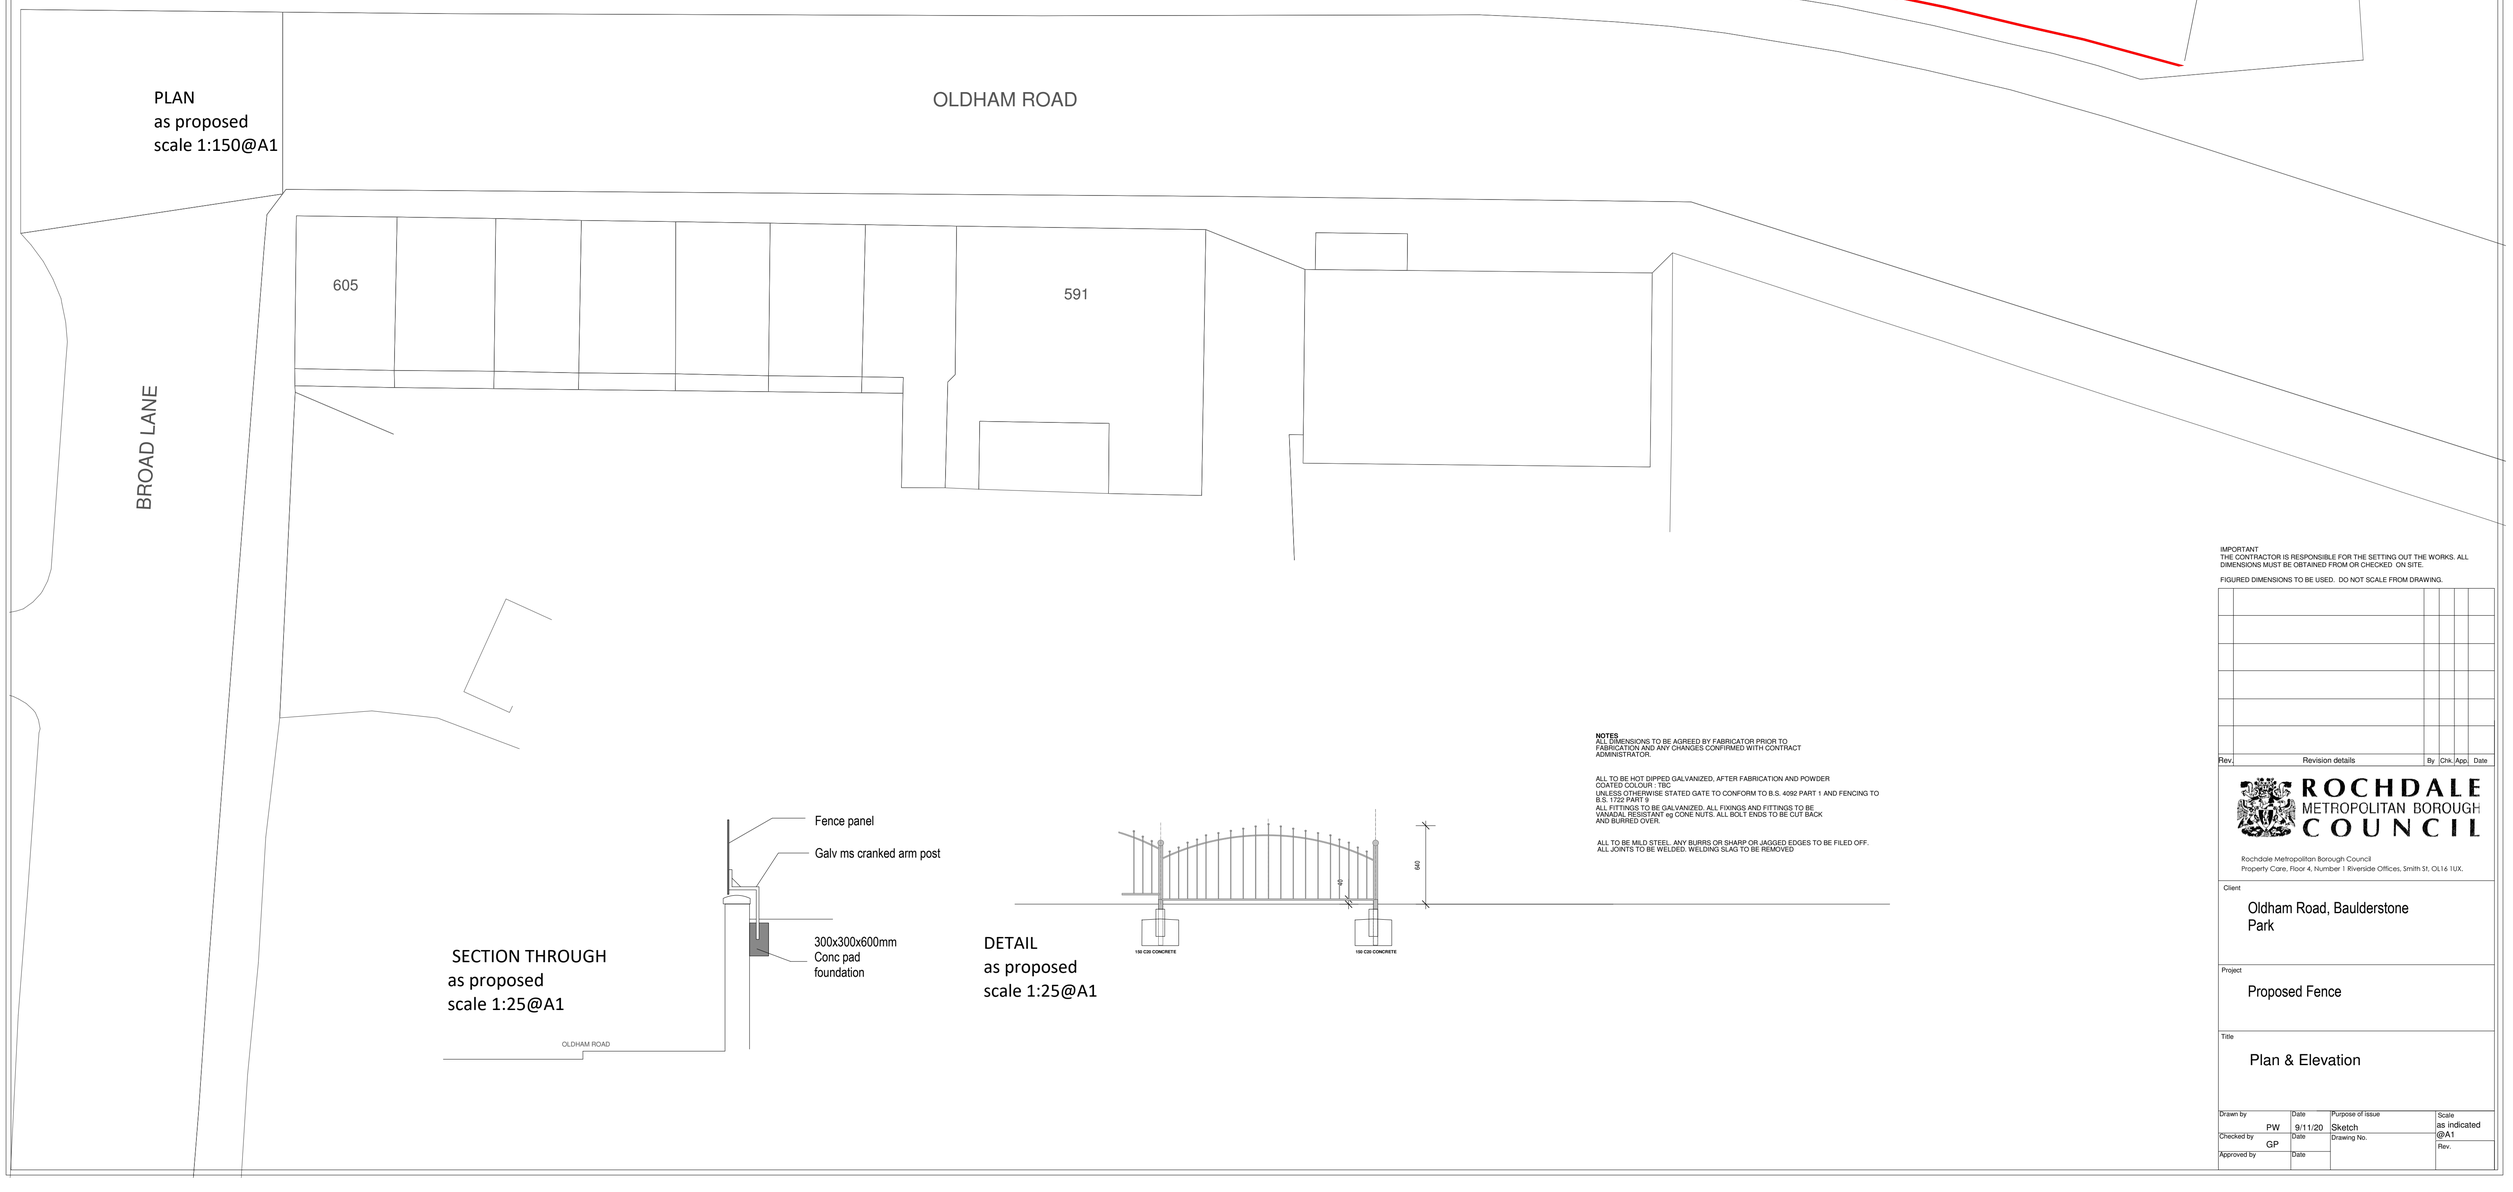

SECTION THROUGH
as proposed
scale 1:25@A1

DETAIL
as proposed
scale 1:25@A1

NOTES
ALL DIMENSIONS TO BE AGREED BY FABRICATOR PRIOR TO FABRICATION AND ANY CHANGES CONFIRMED WITH CONTRACT ADMINISTRATOR.

ALL TO BE HOT DIPPED GALVANIZED, AFTER FABRICATION AND POWDER COATED COLOUR - TBC
UNLESS OTHERWISE STATED GATE TO CONFORM TO B.S. 4092 PART 1 AND FENCING TO B.S. 1722 PART 9
ALL FITTINGS TO BE GALVANIZED. ALL FIXINGS AND FITTINGS TO BE VANADAL RESISTANT eg CONE NUTS. ALL BOLT ENDS TO BE CUT BACK AND BURRED OVER.

ALL TO BE MILD STEEL. ANY BURRS OR SHARP OR JAGGED EDGES TO BE FILED OFF.
ALL JOINTS TO BE WELDED. WELDING SLAG TO BE REMOVED

IMPORTANT
THE CONTRACTOR IS RESPONSIBLE FOR THE SETTING OUT THE WORKS. ALL DIMENSIONS MUST BE OBTAINED FROM OR CHECKED ON SITE.

FIGURED DIMENSIONS TO BE USED. DO NOT SCALE FROM DRAWING.

Rev.	Revision details	By	Chk.	App.	Date

ROCHDALE METROPOLITAN BOROUGH COUNCIL

Rochdale Metropolitan Borough Council
Property Care, Floor 4, Number 1 Riverside Offices, Smith St, OL16 1UX.

Client
Oldham Road, Baulderstone Park

Project
Proposed Fence

Title
Plan & Elevation

Drawn by	Date	Purpose of issue	Scale
PW	9/11/20	Sketch	as indicated @A1
Checked by GP	Date	Drawing No.	Rev.
Approved by	Date		