



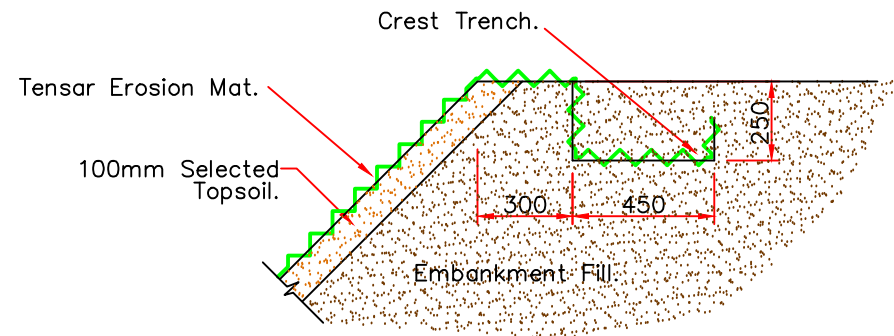


TENSAR MAT CREST ANCHORAGE

Scale 1:25

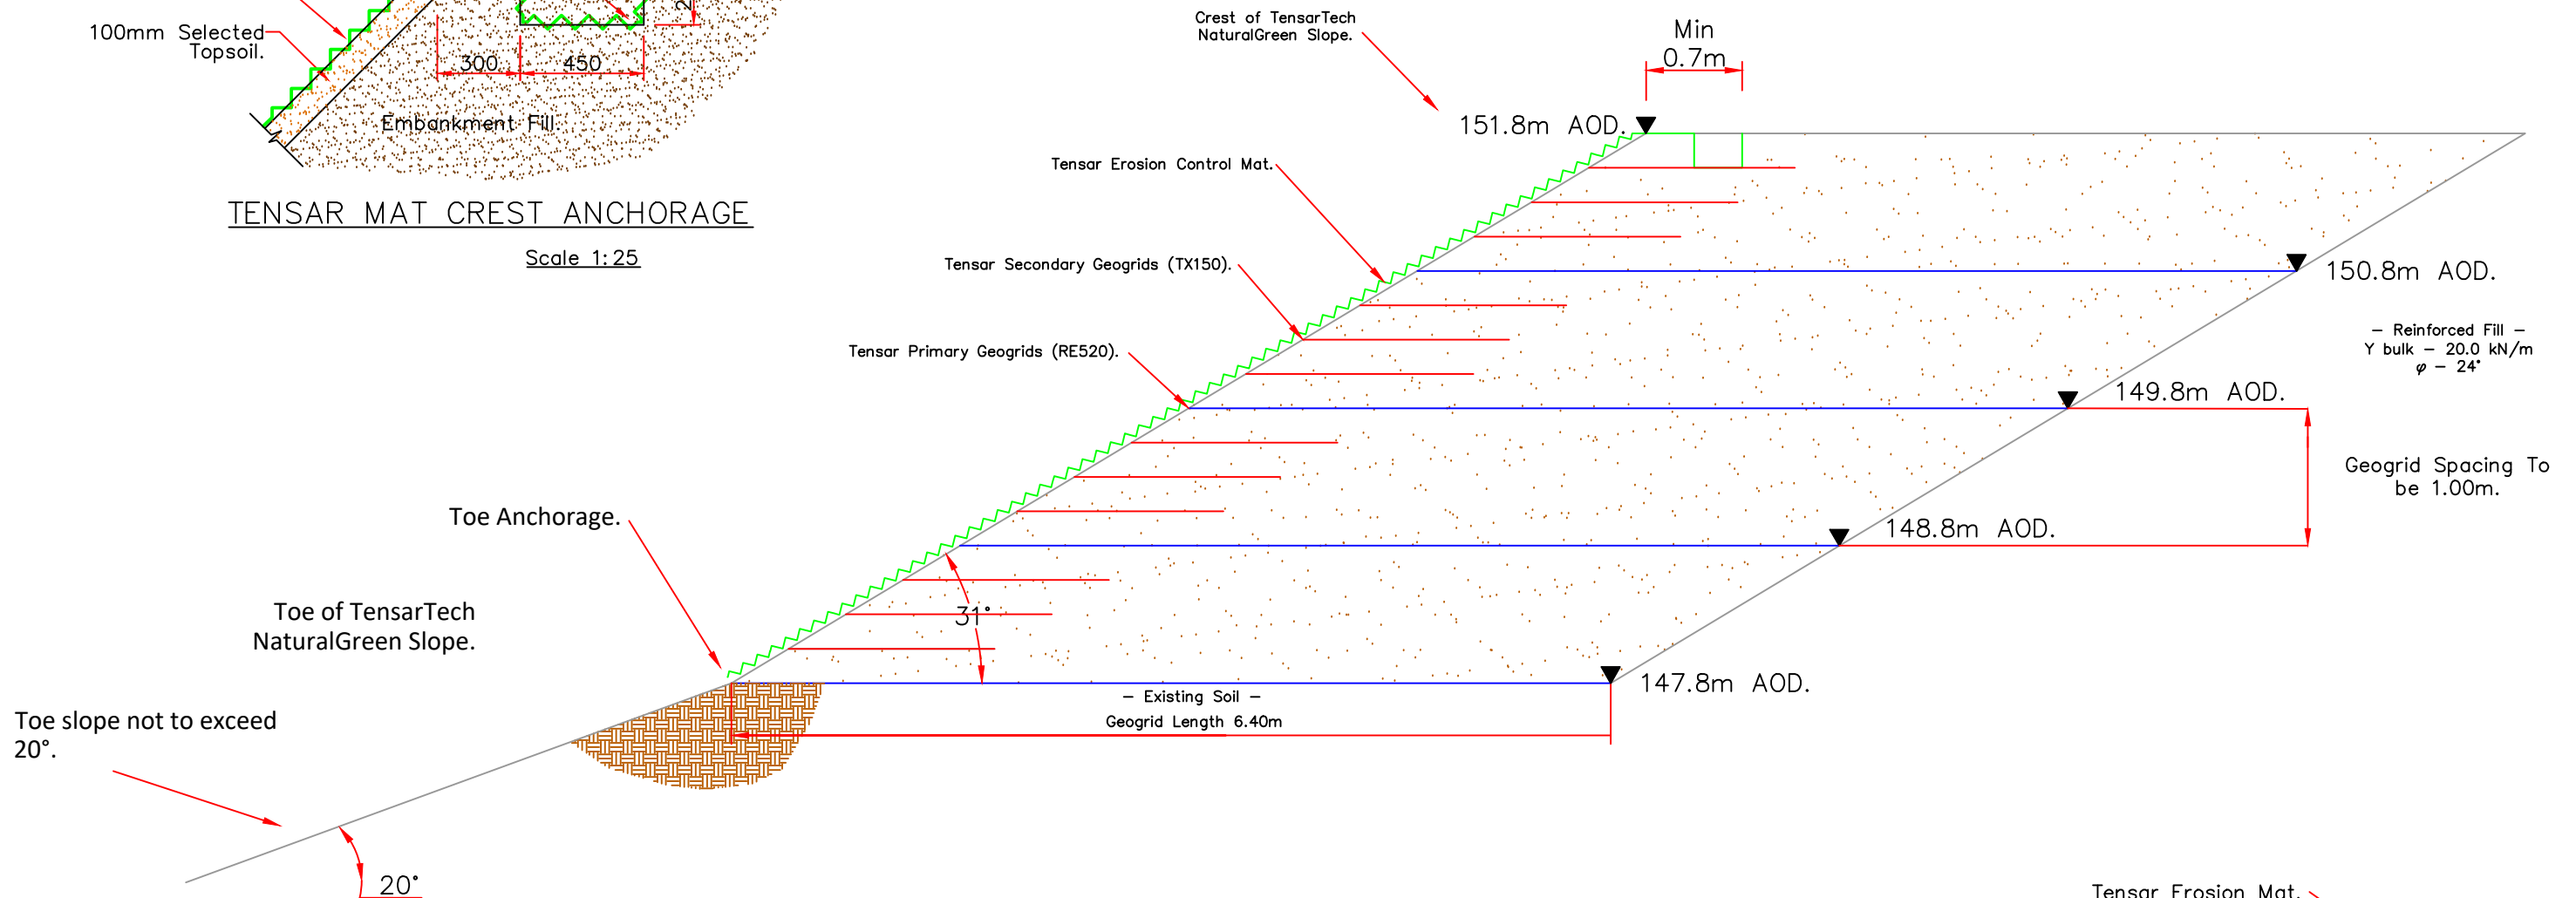

Section of TensarTech
NaturalGreen System Through Section G-G

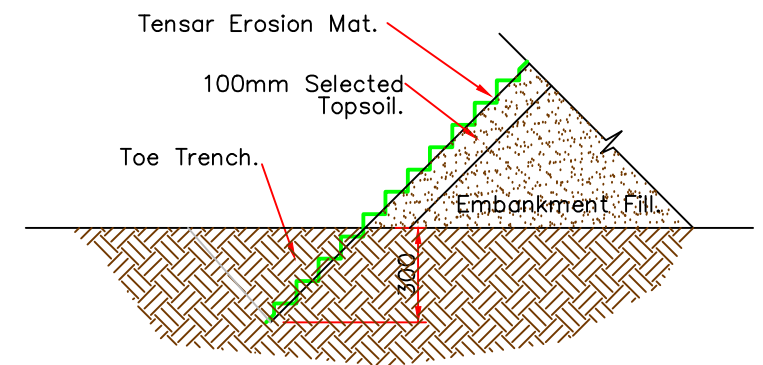

TENSAR MAT TOE ANCHORAGE

Scale 1:25

GROUNDTECH
CONSULTING



CLIENT	COUNTRYSIDE HOMES
PROJECT TITLE	HOLLINGWORTH GATE, LITTLEBOROUGH
PLAN TITLE	TENSARTECH NATURAL GREEN PROFILE PLAN - SECTION G

DATE	JUNE 2023
SCALE	NTS
PLAN NUMBER	GRO-23131-P03G

Rev.	Details	Date
------	---------	------

Status	
Preliminary	
Draft	
Issued	●
For Comment	
Approved	

Notes

