
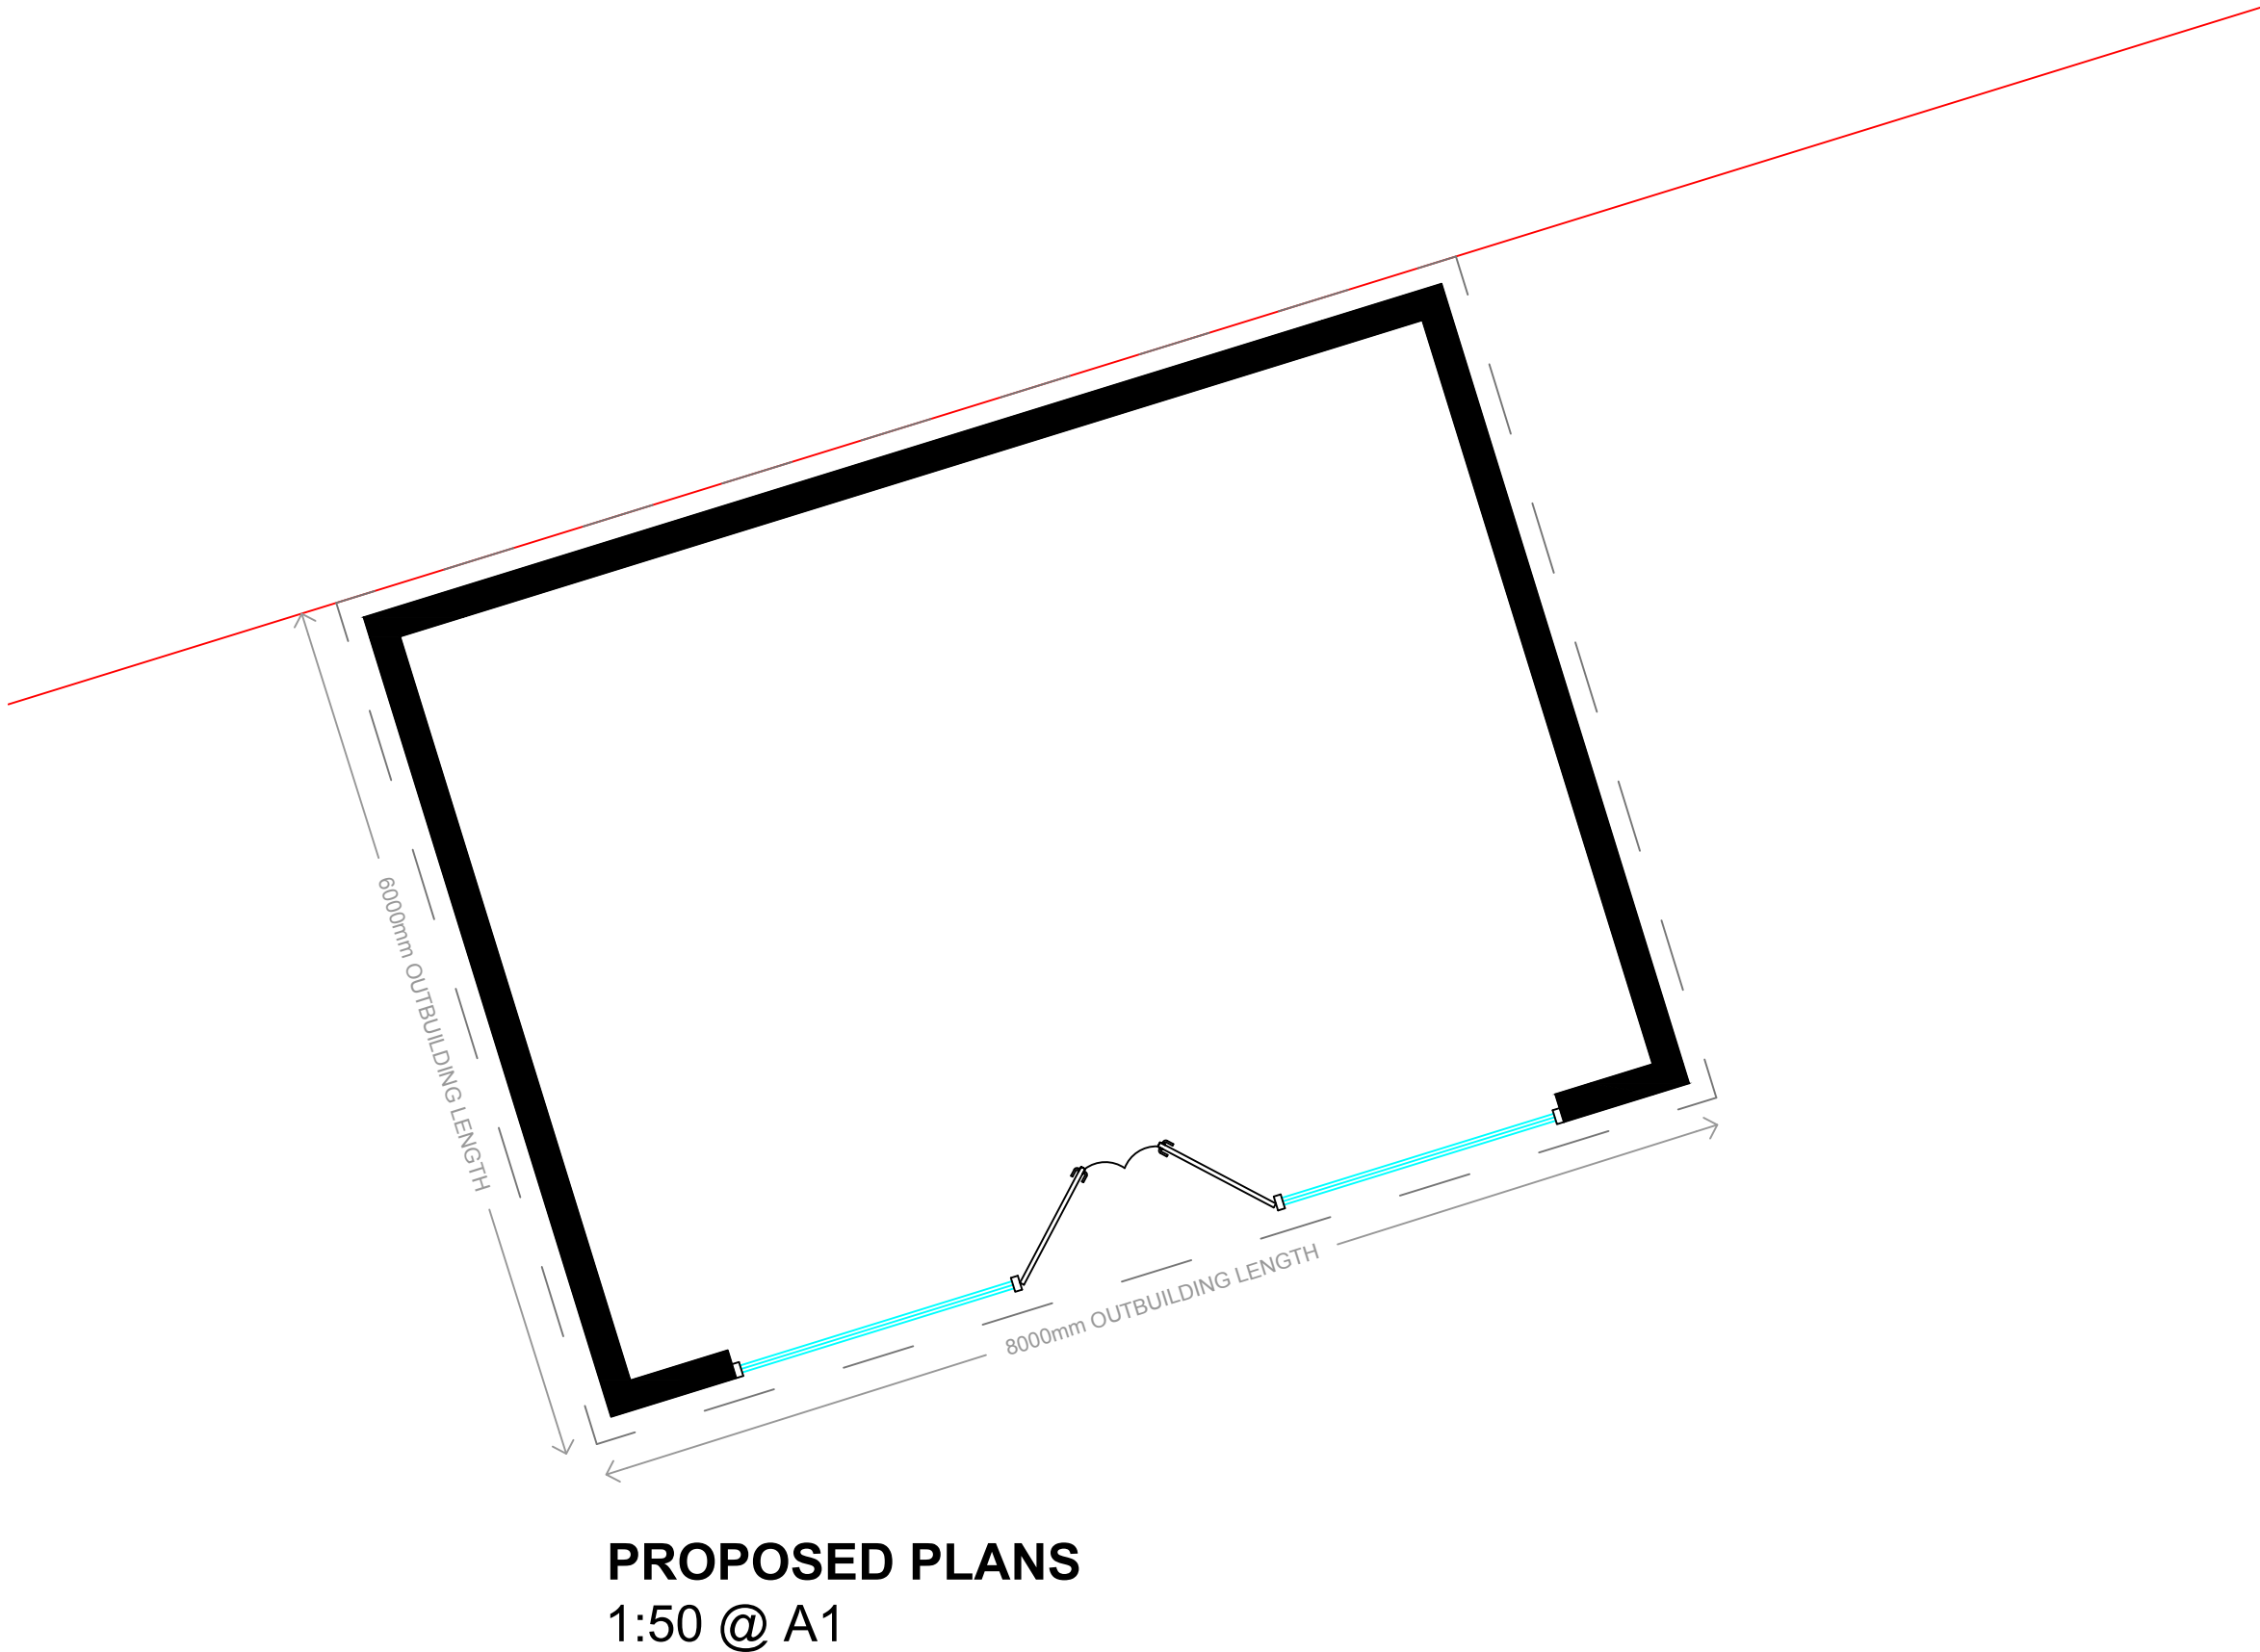
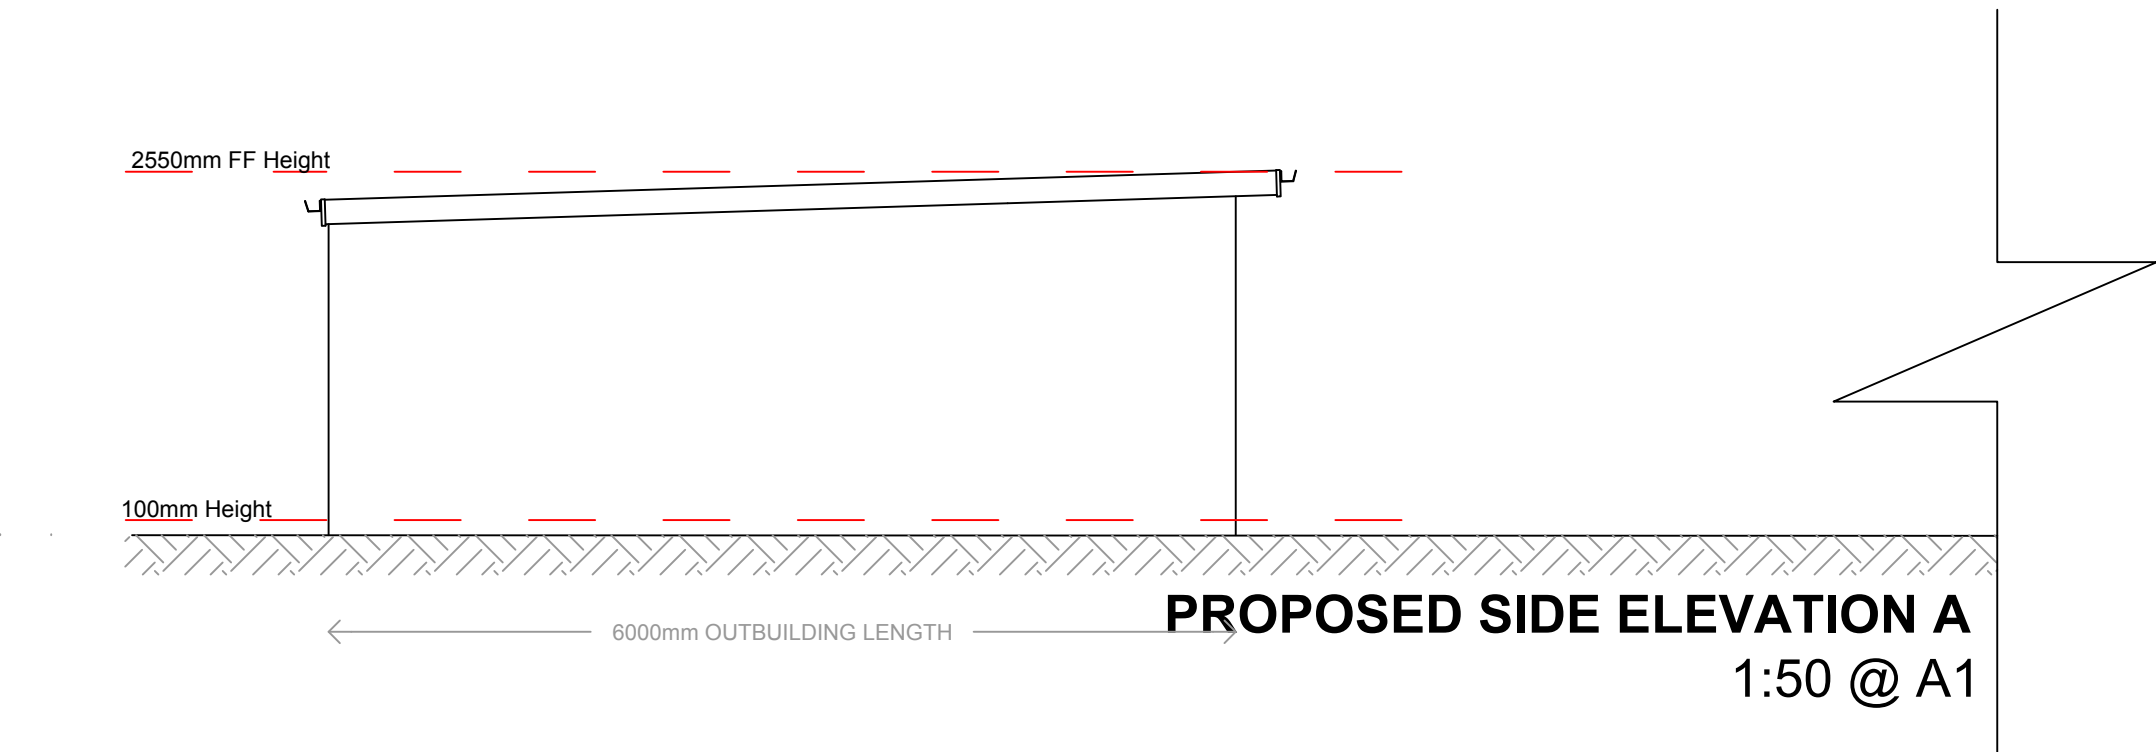
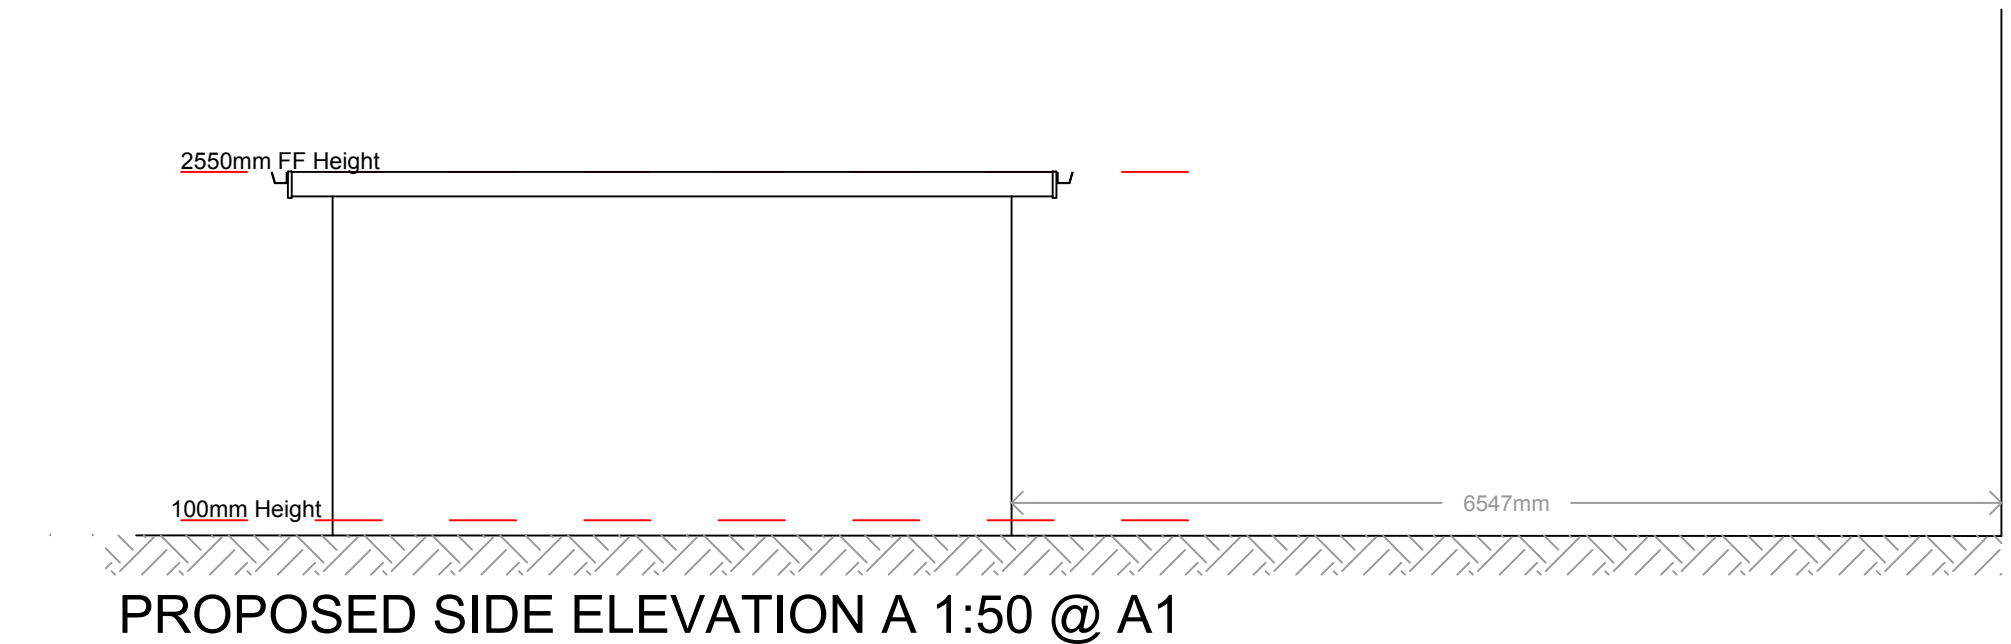
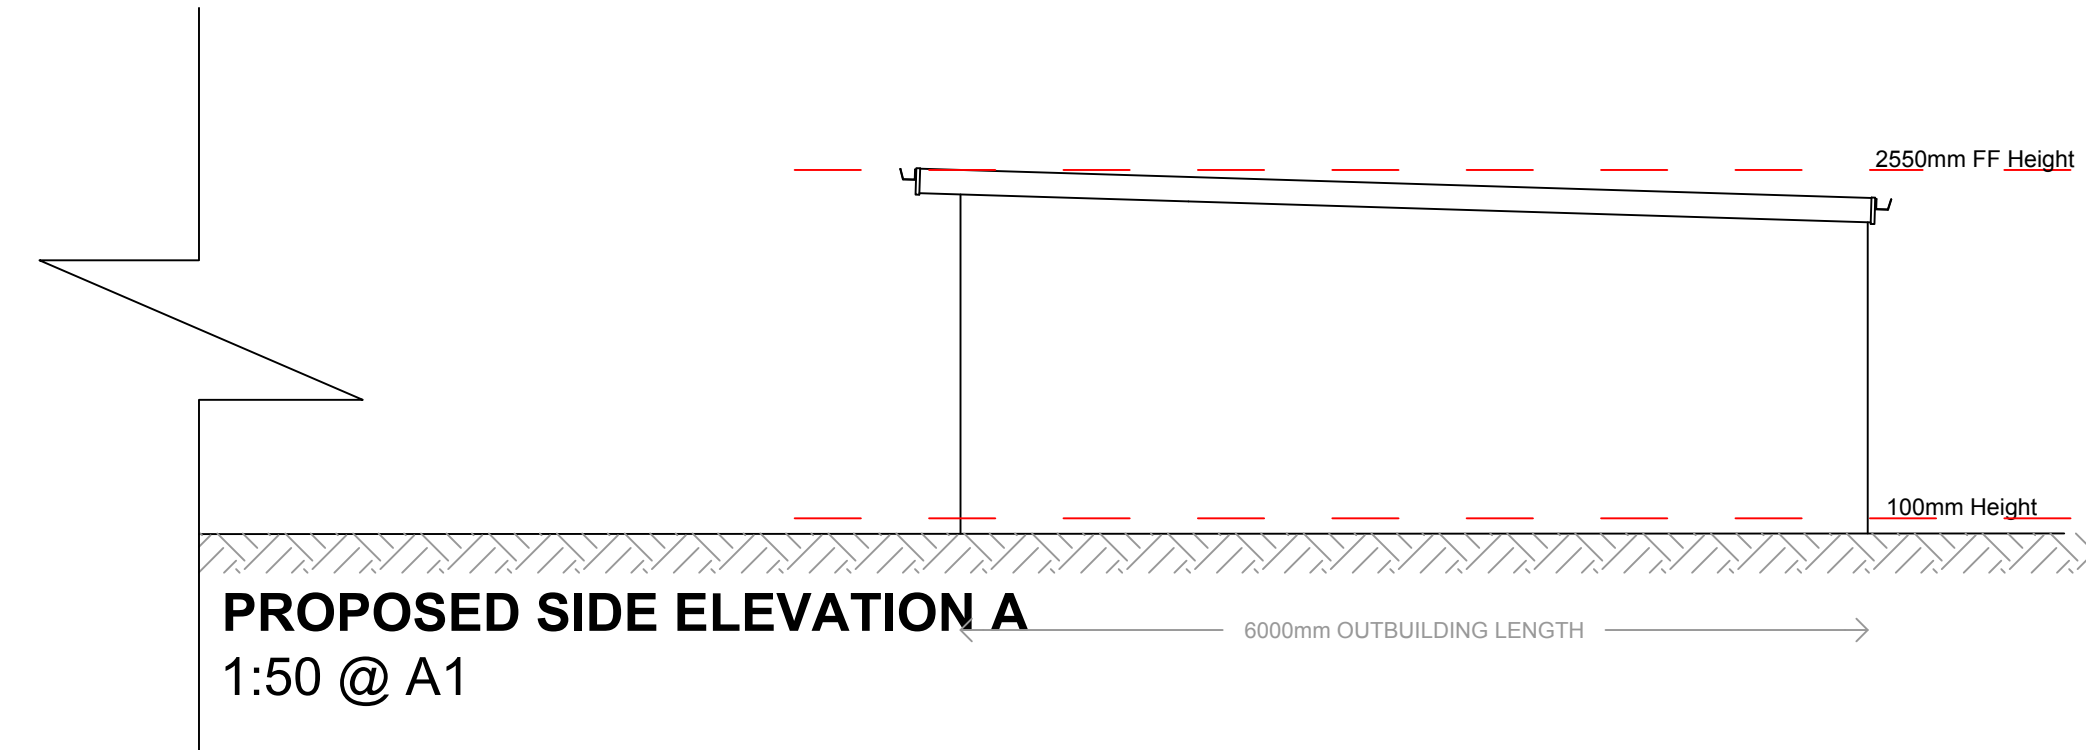
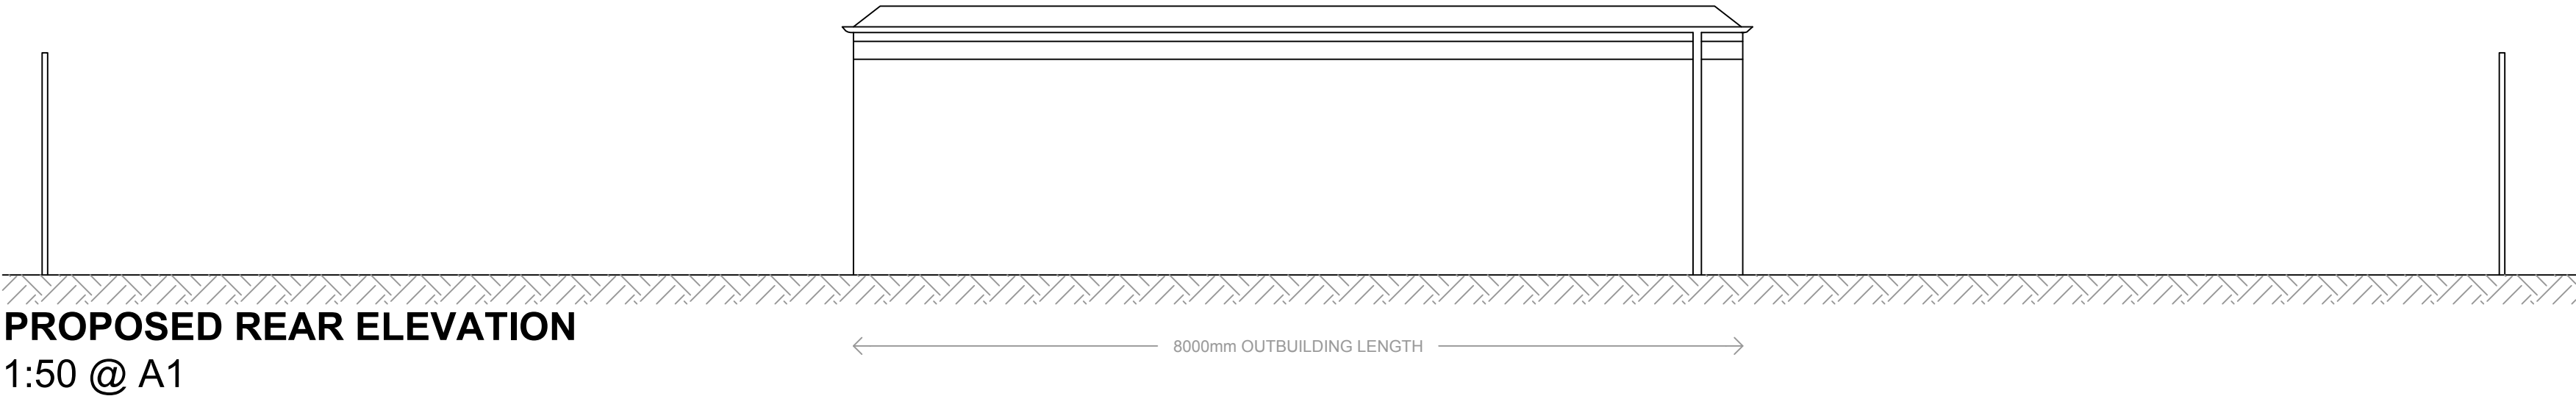


NOTE TO ALL CONTRACTORS: DO NOT SCALE FROM THIS DRAWING

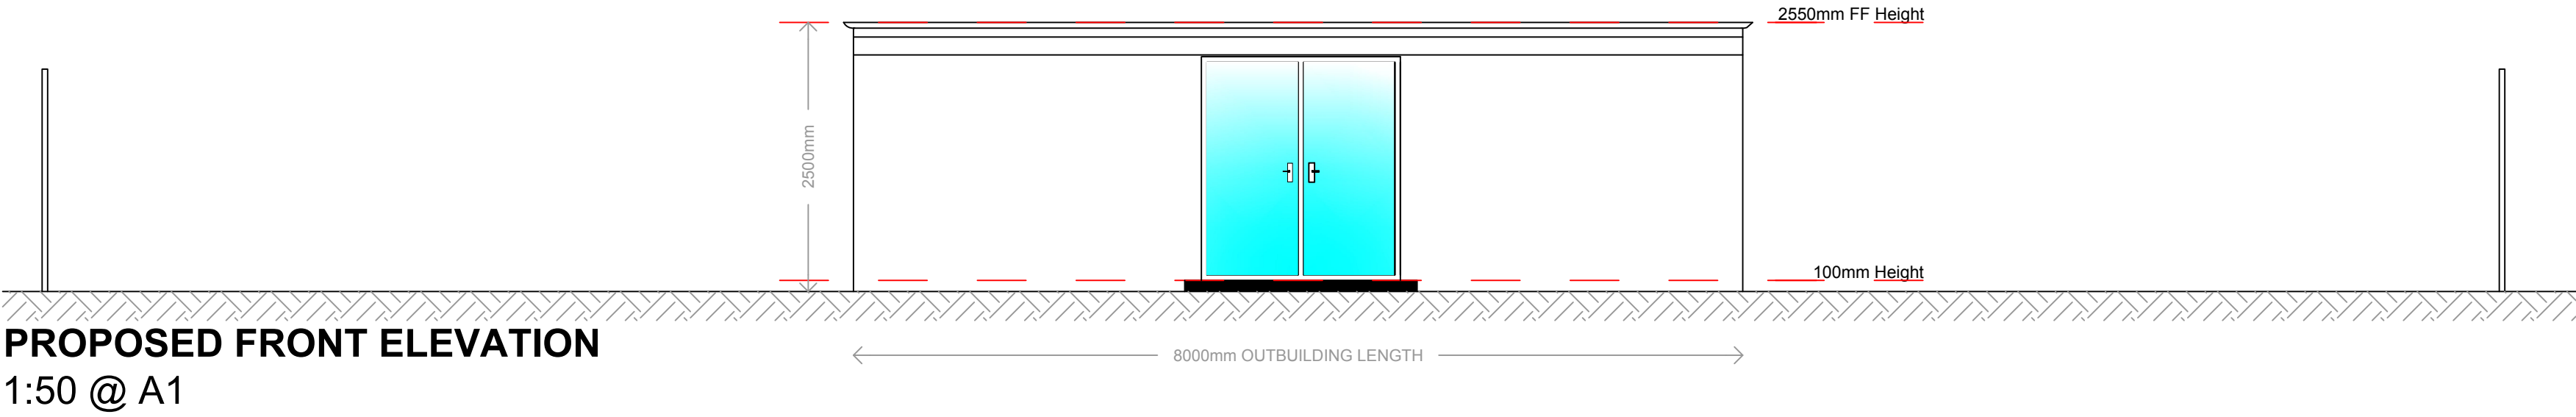

RIBA STAGE 2	☐	RIBA STAGE 3	☐	RIBA STAGE 4	☐
ADDRESS					
14 greenview drive, rochdale					
PROJECT					
floor plans.					
REV.	REVISION DETAILS				