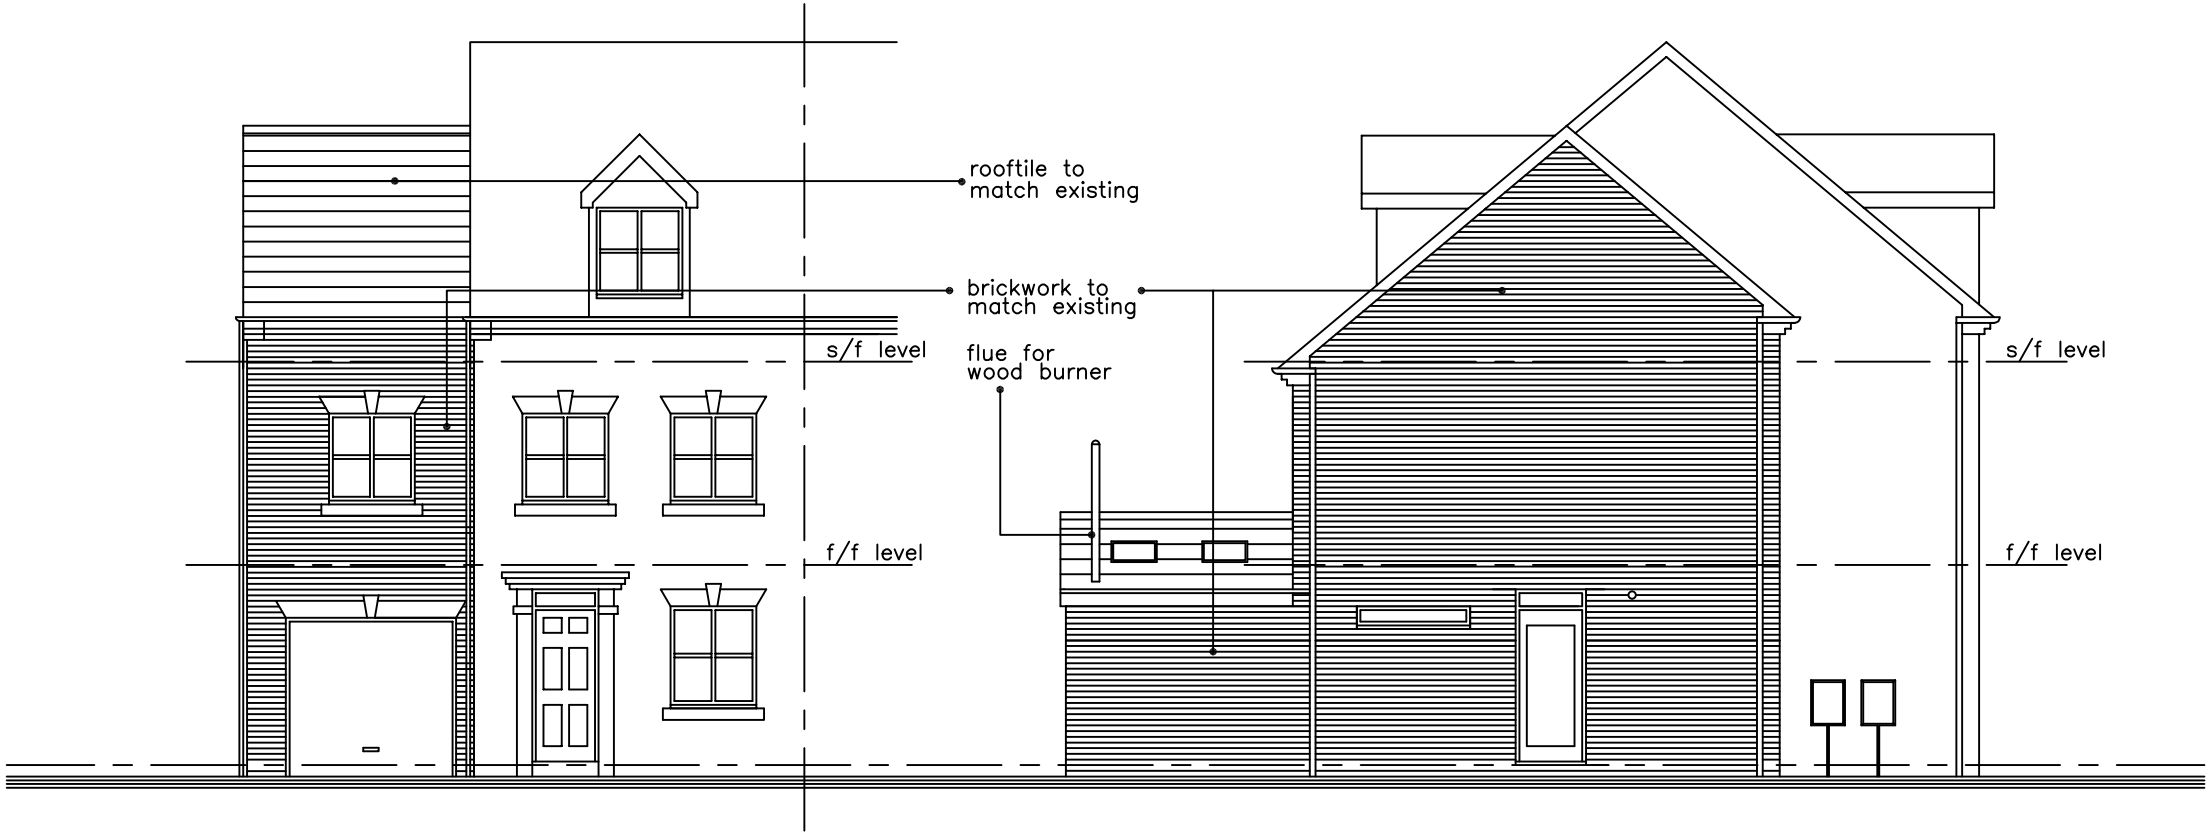


FRONT ELEVATION

SIDE ELEVATION

PROPOSED ELEVATIONS
SCALE 1:100
DWG NO - 04