


Location Plan 1:250

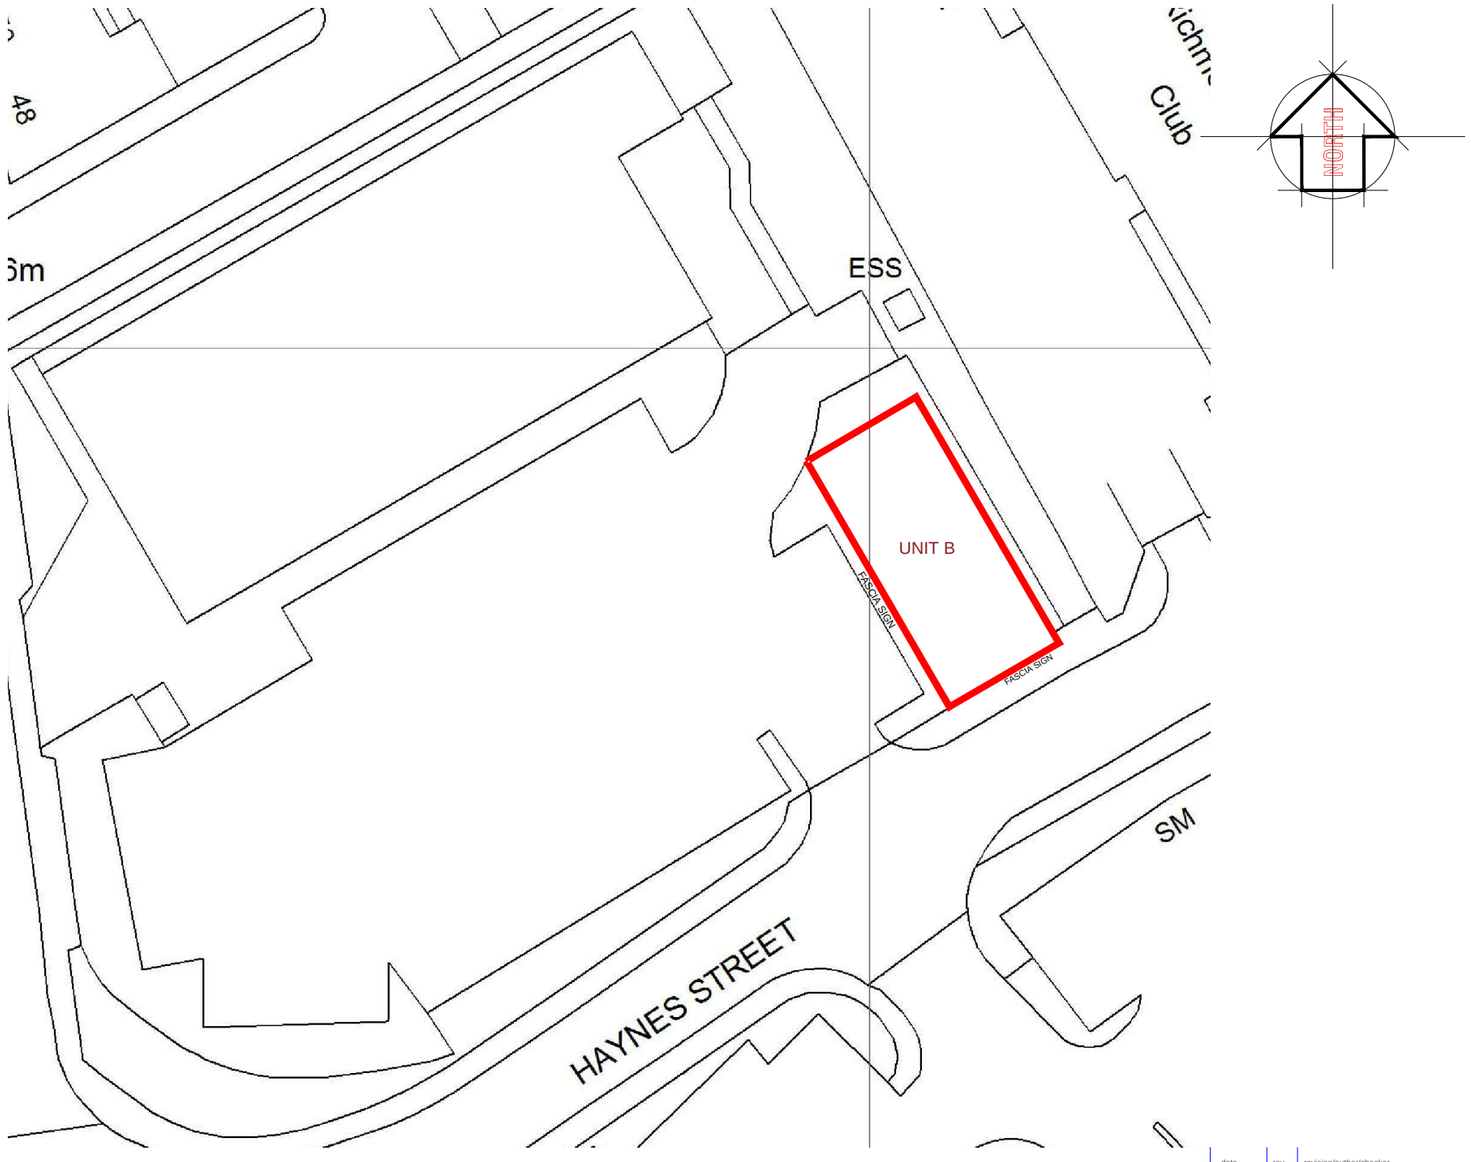

Site Plan 1:500

date	rev.	revision/author/checker
purpose of issue: **PLANNING**		
project: **UNIT B - HAYNES STREET - ROCHDALE OL12 0UW**		
drawing: **SITE & LOCATION PLAN**		
drawing no.: **2018-0224-003**		rev.
drawn: **GS**	checked	
scale: **1:1250&500@A3**	date: **02.05.2019**	

architecture and interior design
17 COLESHILL ROAD BIRMINGHAM B36 8DT