**GENERAL VIEW** | Sheet Size A3

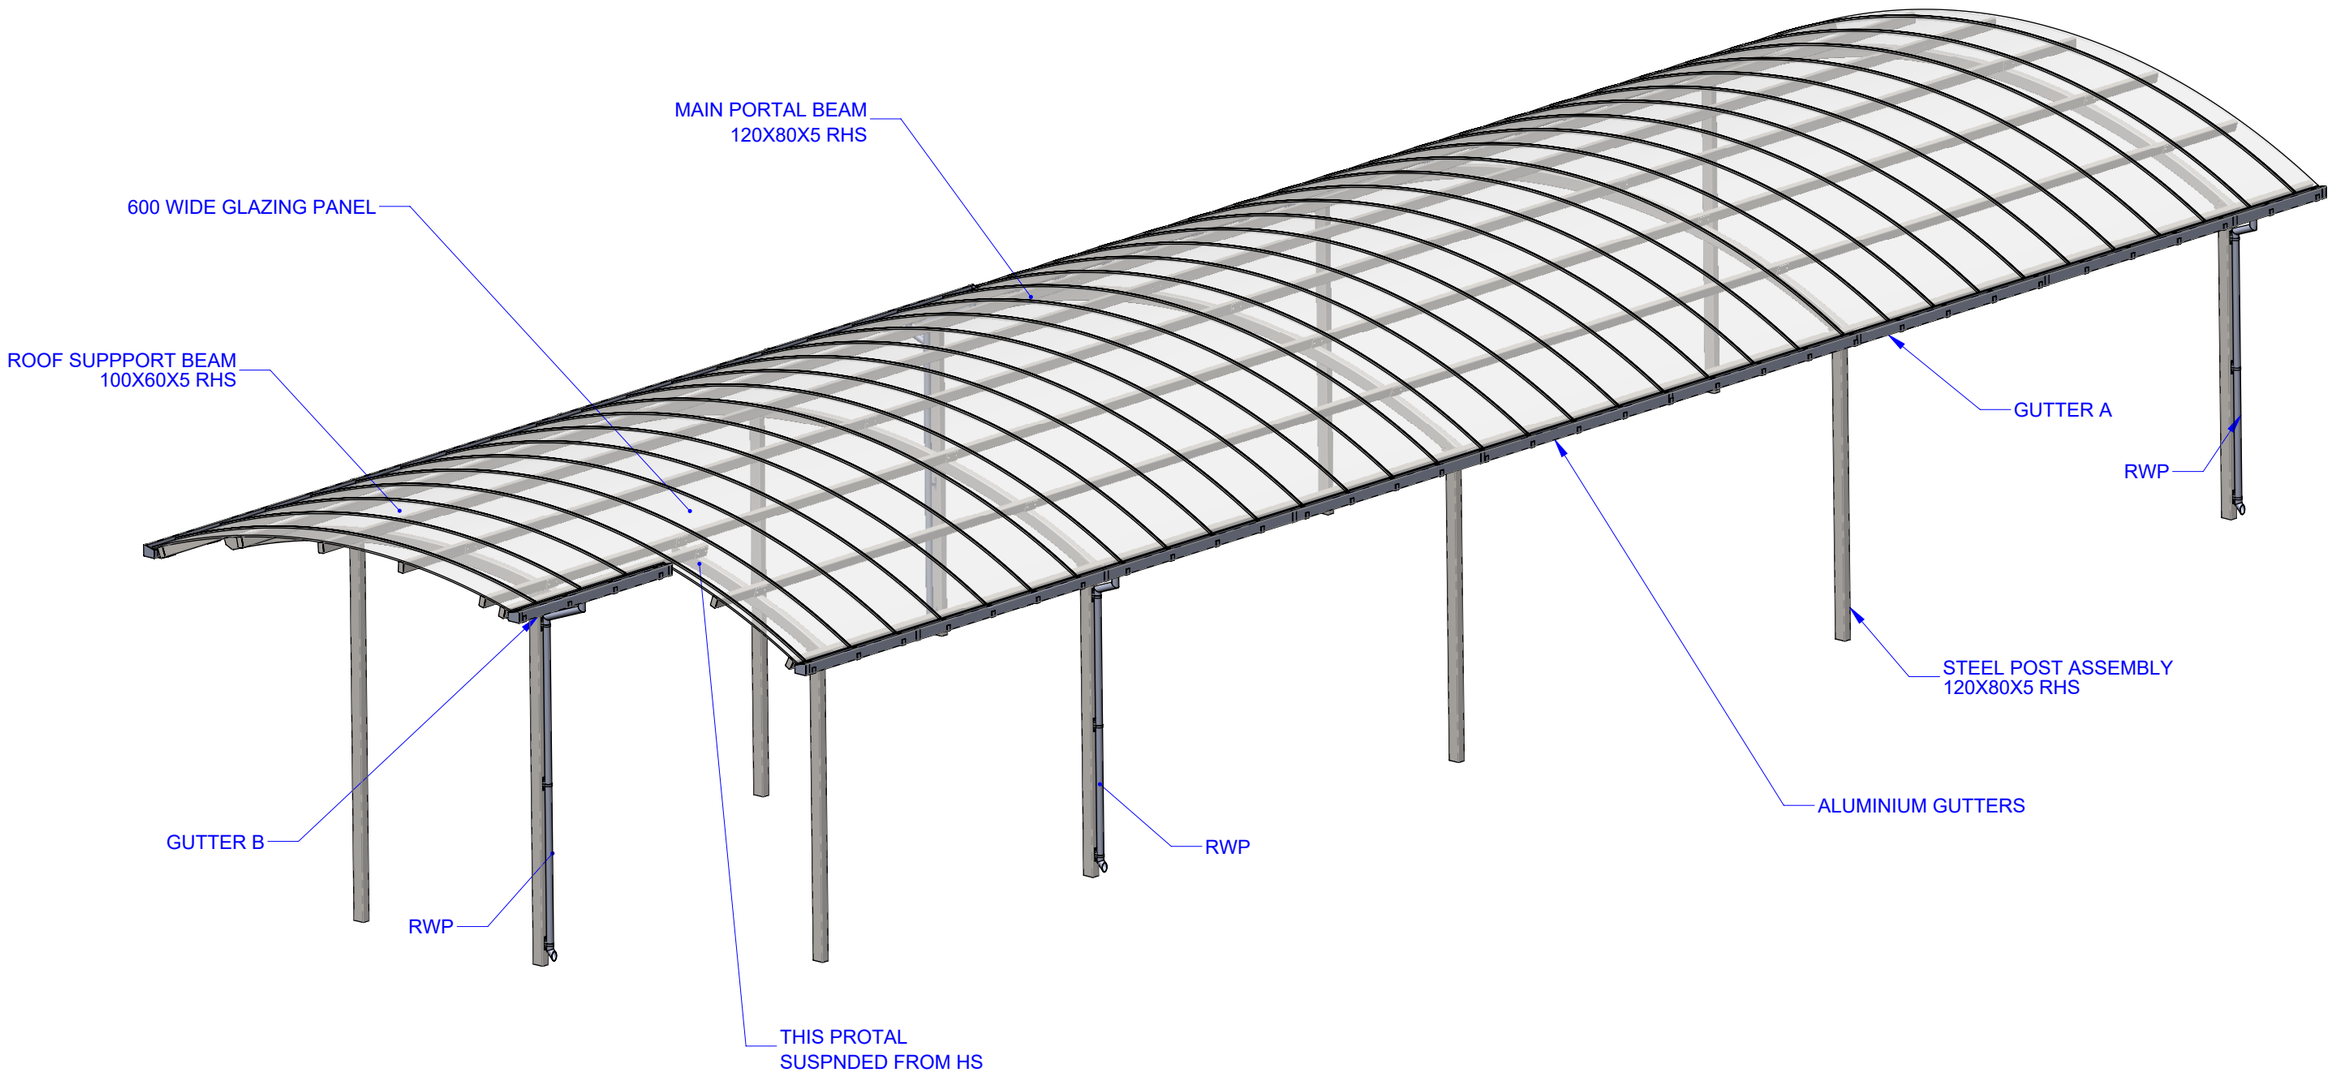


General Notes:

All Dimensions in mm - Do not scale from drawing - If in doubt ASK!

**This drawing is not to be used for set out without specific instructions from A & S.**
**All foundations are indicative only and will depend on site conditions.**
**Datum is normally inside floor level but this should be checked.**

| | | | |
|---|---|---|---|
| Project | Cardinal Langley High School | | |
| Date Issued | 18/08/2020 | Drawn By RJ | Ch'd By RP |
| Drg No. CLHS-001A | | Issue. E | Scale NTS |

A&S Landscape
March Way, Battlefield Enterprise Park
Shrewsbury - Shropshire - SY1 3JE
Telephone: 01743 444100
Email: sales@aandslandscape.com

**GENERAL VIEW** | Sheet Size A3

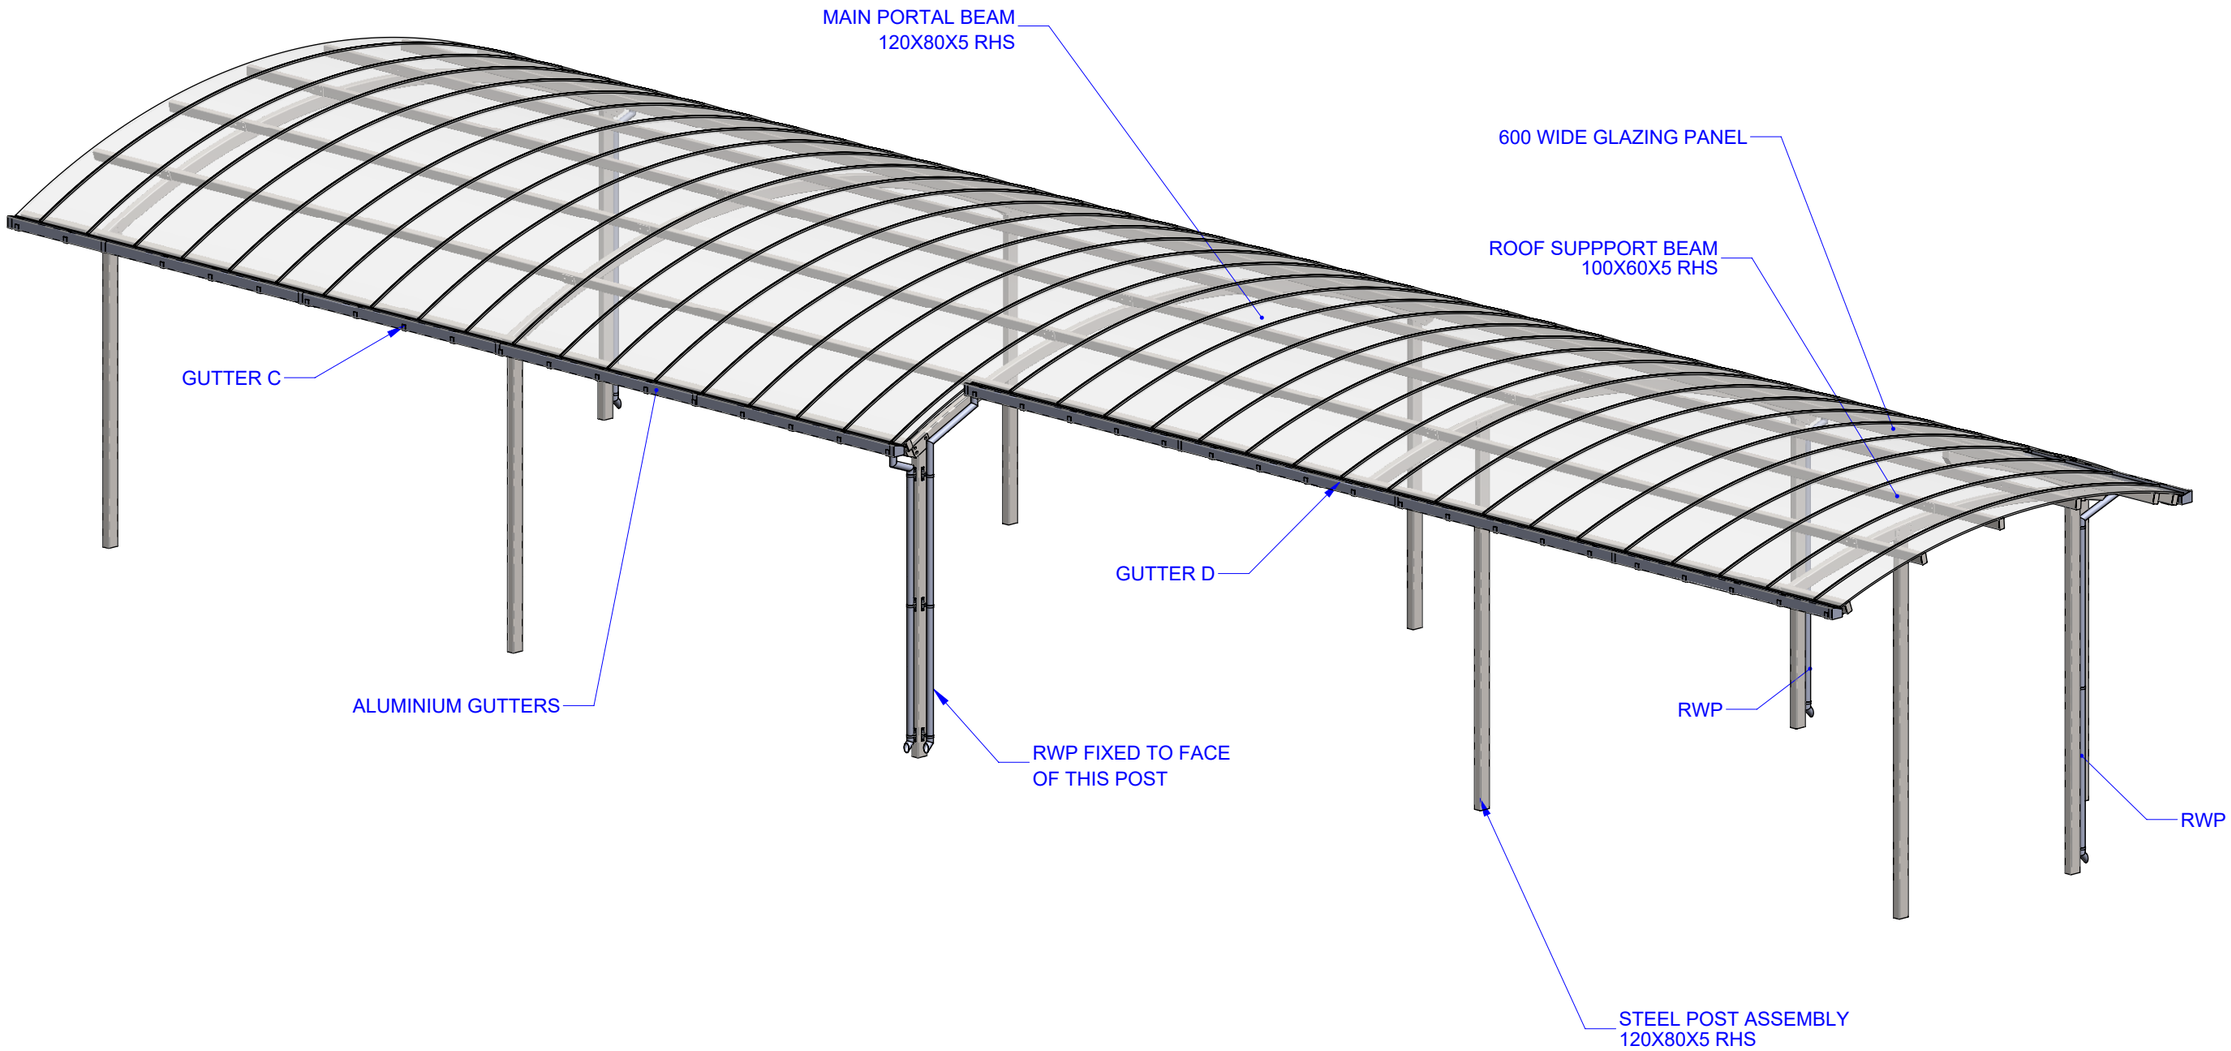


General Notes:

All Dimensions in mm - Do not scale from drawing - If in doubt ASK!

**This drawing is not to be used for set out without specific instructions from A & S.**
**All foundations are indicative only and will depend on site conditions.**
**Datum is normally inside floor level but this should be checked.**

| | | | |
|---|---|---|---|
| Project | Cardinal Langley High School | | |
| Date Issued | 18/08/2020 | Drawn By RJ | Ch'd By RP |
| Drg No. CLHS-001B | | Issue. E | Scale NTS |

A&S Landscape
March Way, Battlefield Enterprise Park
Shrewsbury - Shropshire - SY1 3JE
Telephone: 01743 444100
Email: sales@aandslandscape.com

**STEELWORK** | Sheet Size A3

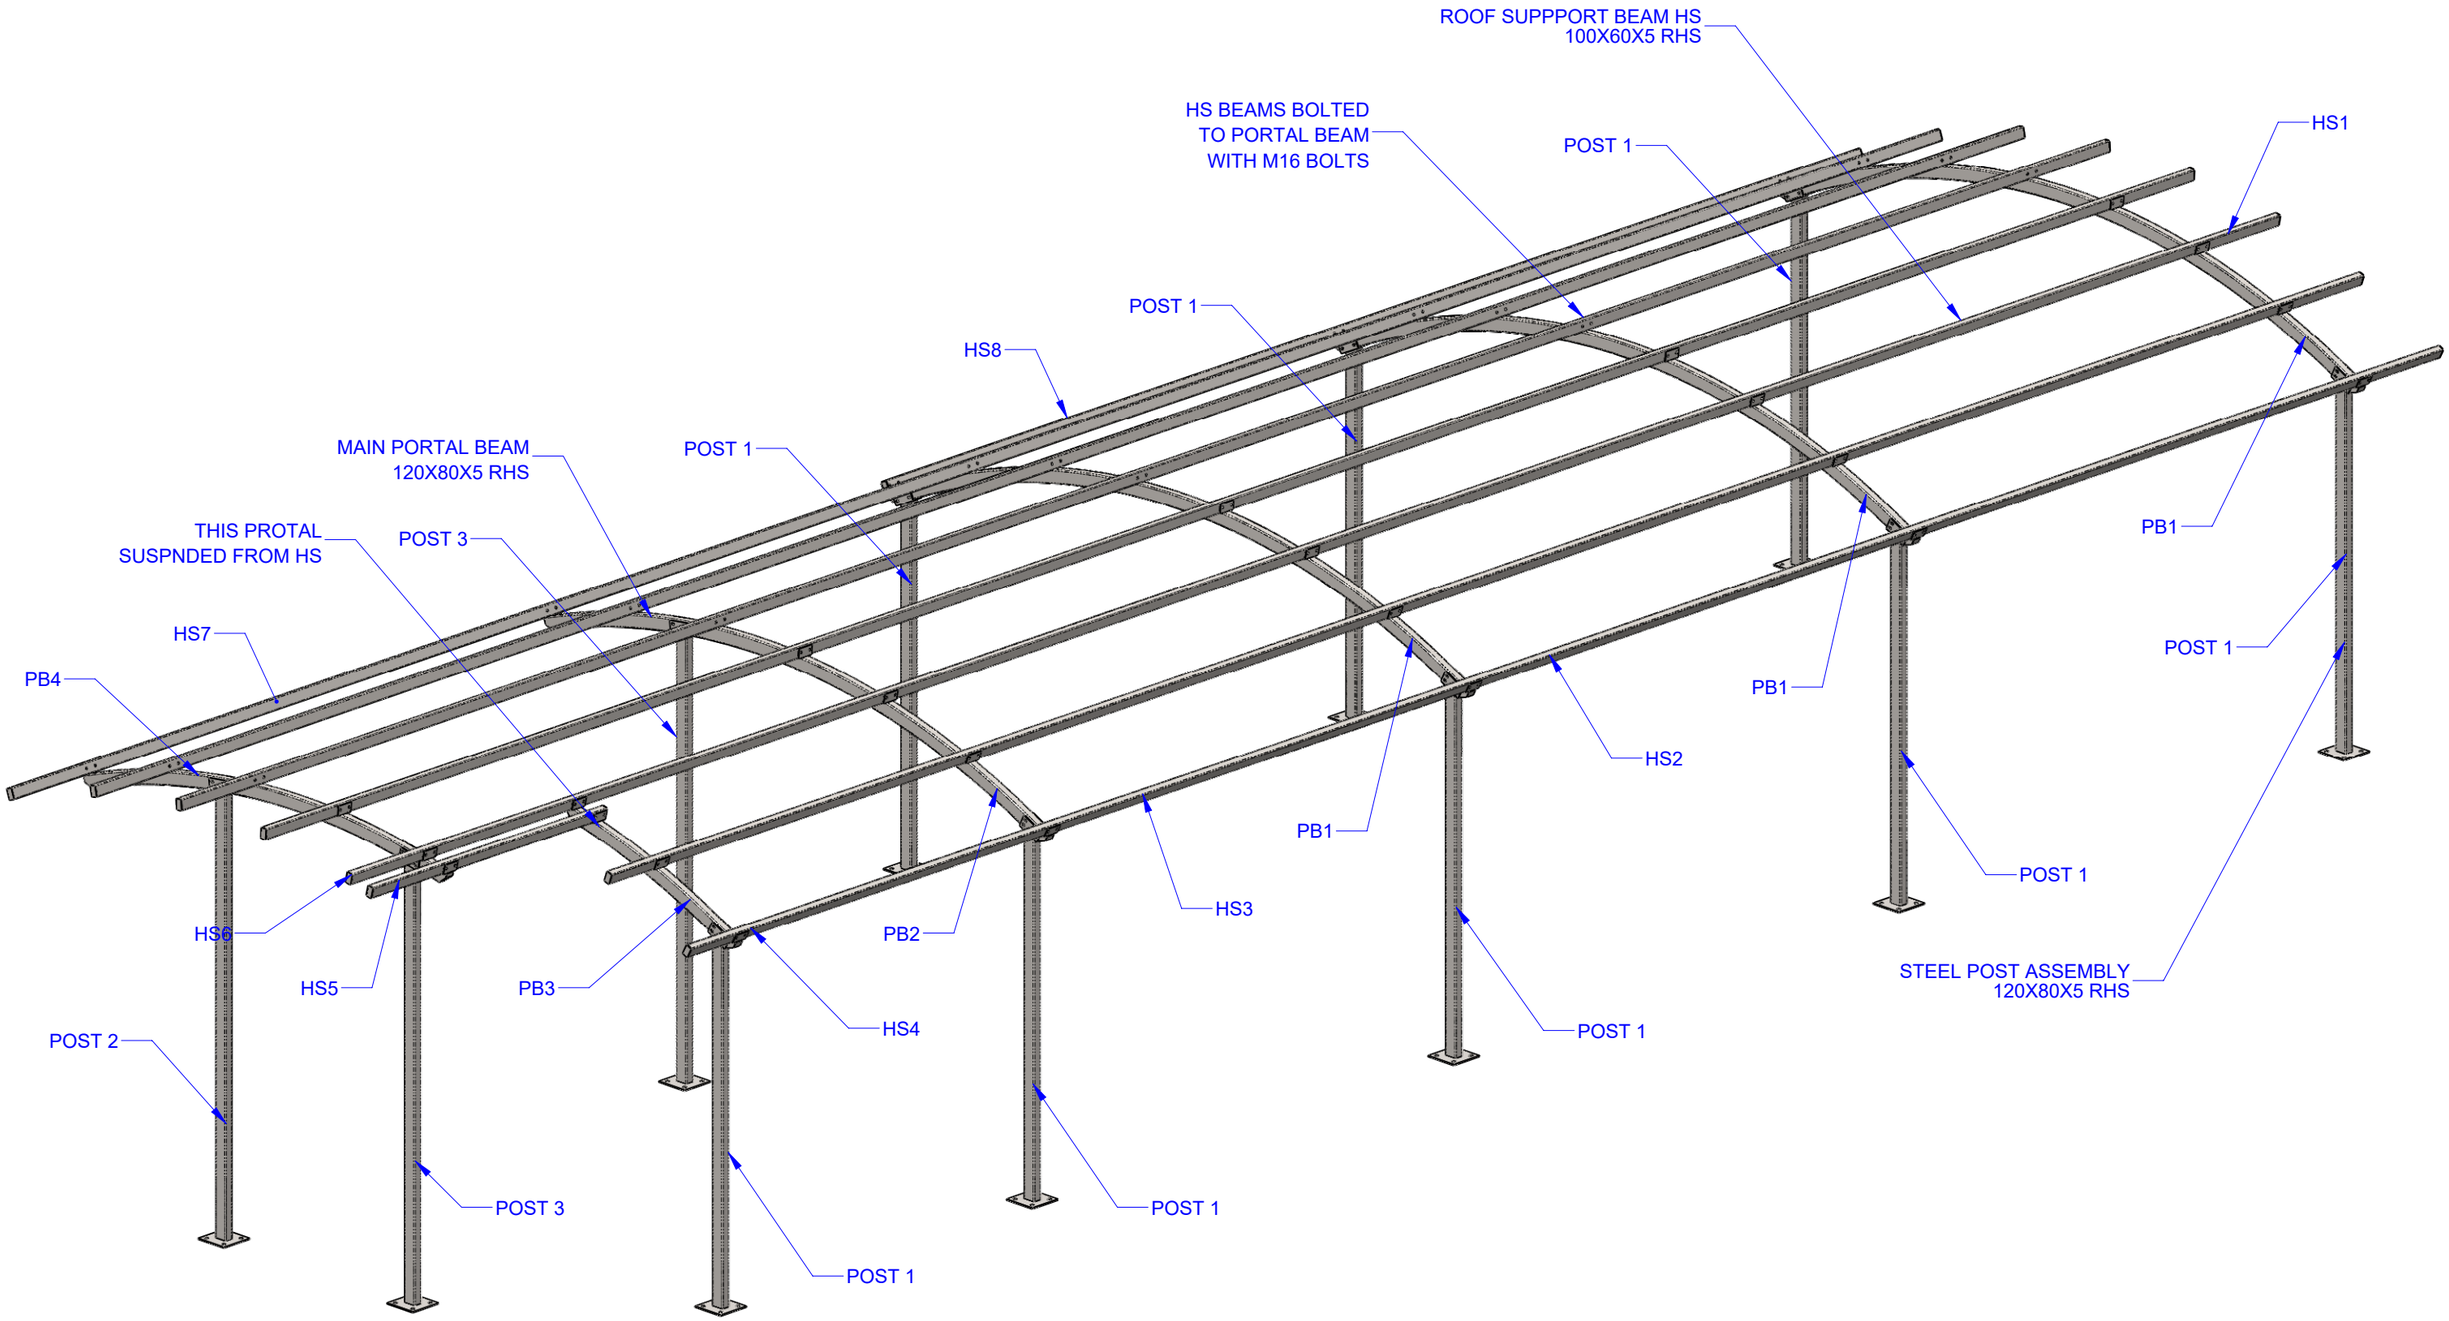


General Notes:

All Dimensions in mm - Do not scale from drawing - If in doubt ASK!

**This drawing is not to be used for set out without specific instructions from A & S.**
**All foundations are indicative only and will depend on site conditions.**
**Datum is normally inside floor level but this should be checked.**

| | | | |
|---|---|---|---|
| Project | Cardinal Langley High School | | |
| Date Issued | 18/08/2020 | Drawn By RJ | Ch'd By RP |
| Drg No. CLHS-001C | | Issue. E | Scale NTS |

A&S Landscape
March Way, Battlefield Enterprise Park
Shrewsbury - Shropshire - SY1 3JE
Telephone: 01743 444100
Email: sales@aandslandscape.com

**PLAN**

Sheet Size A3

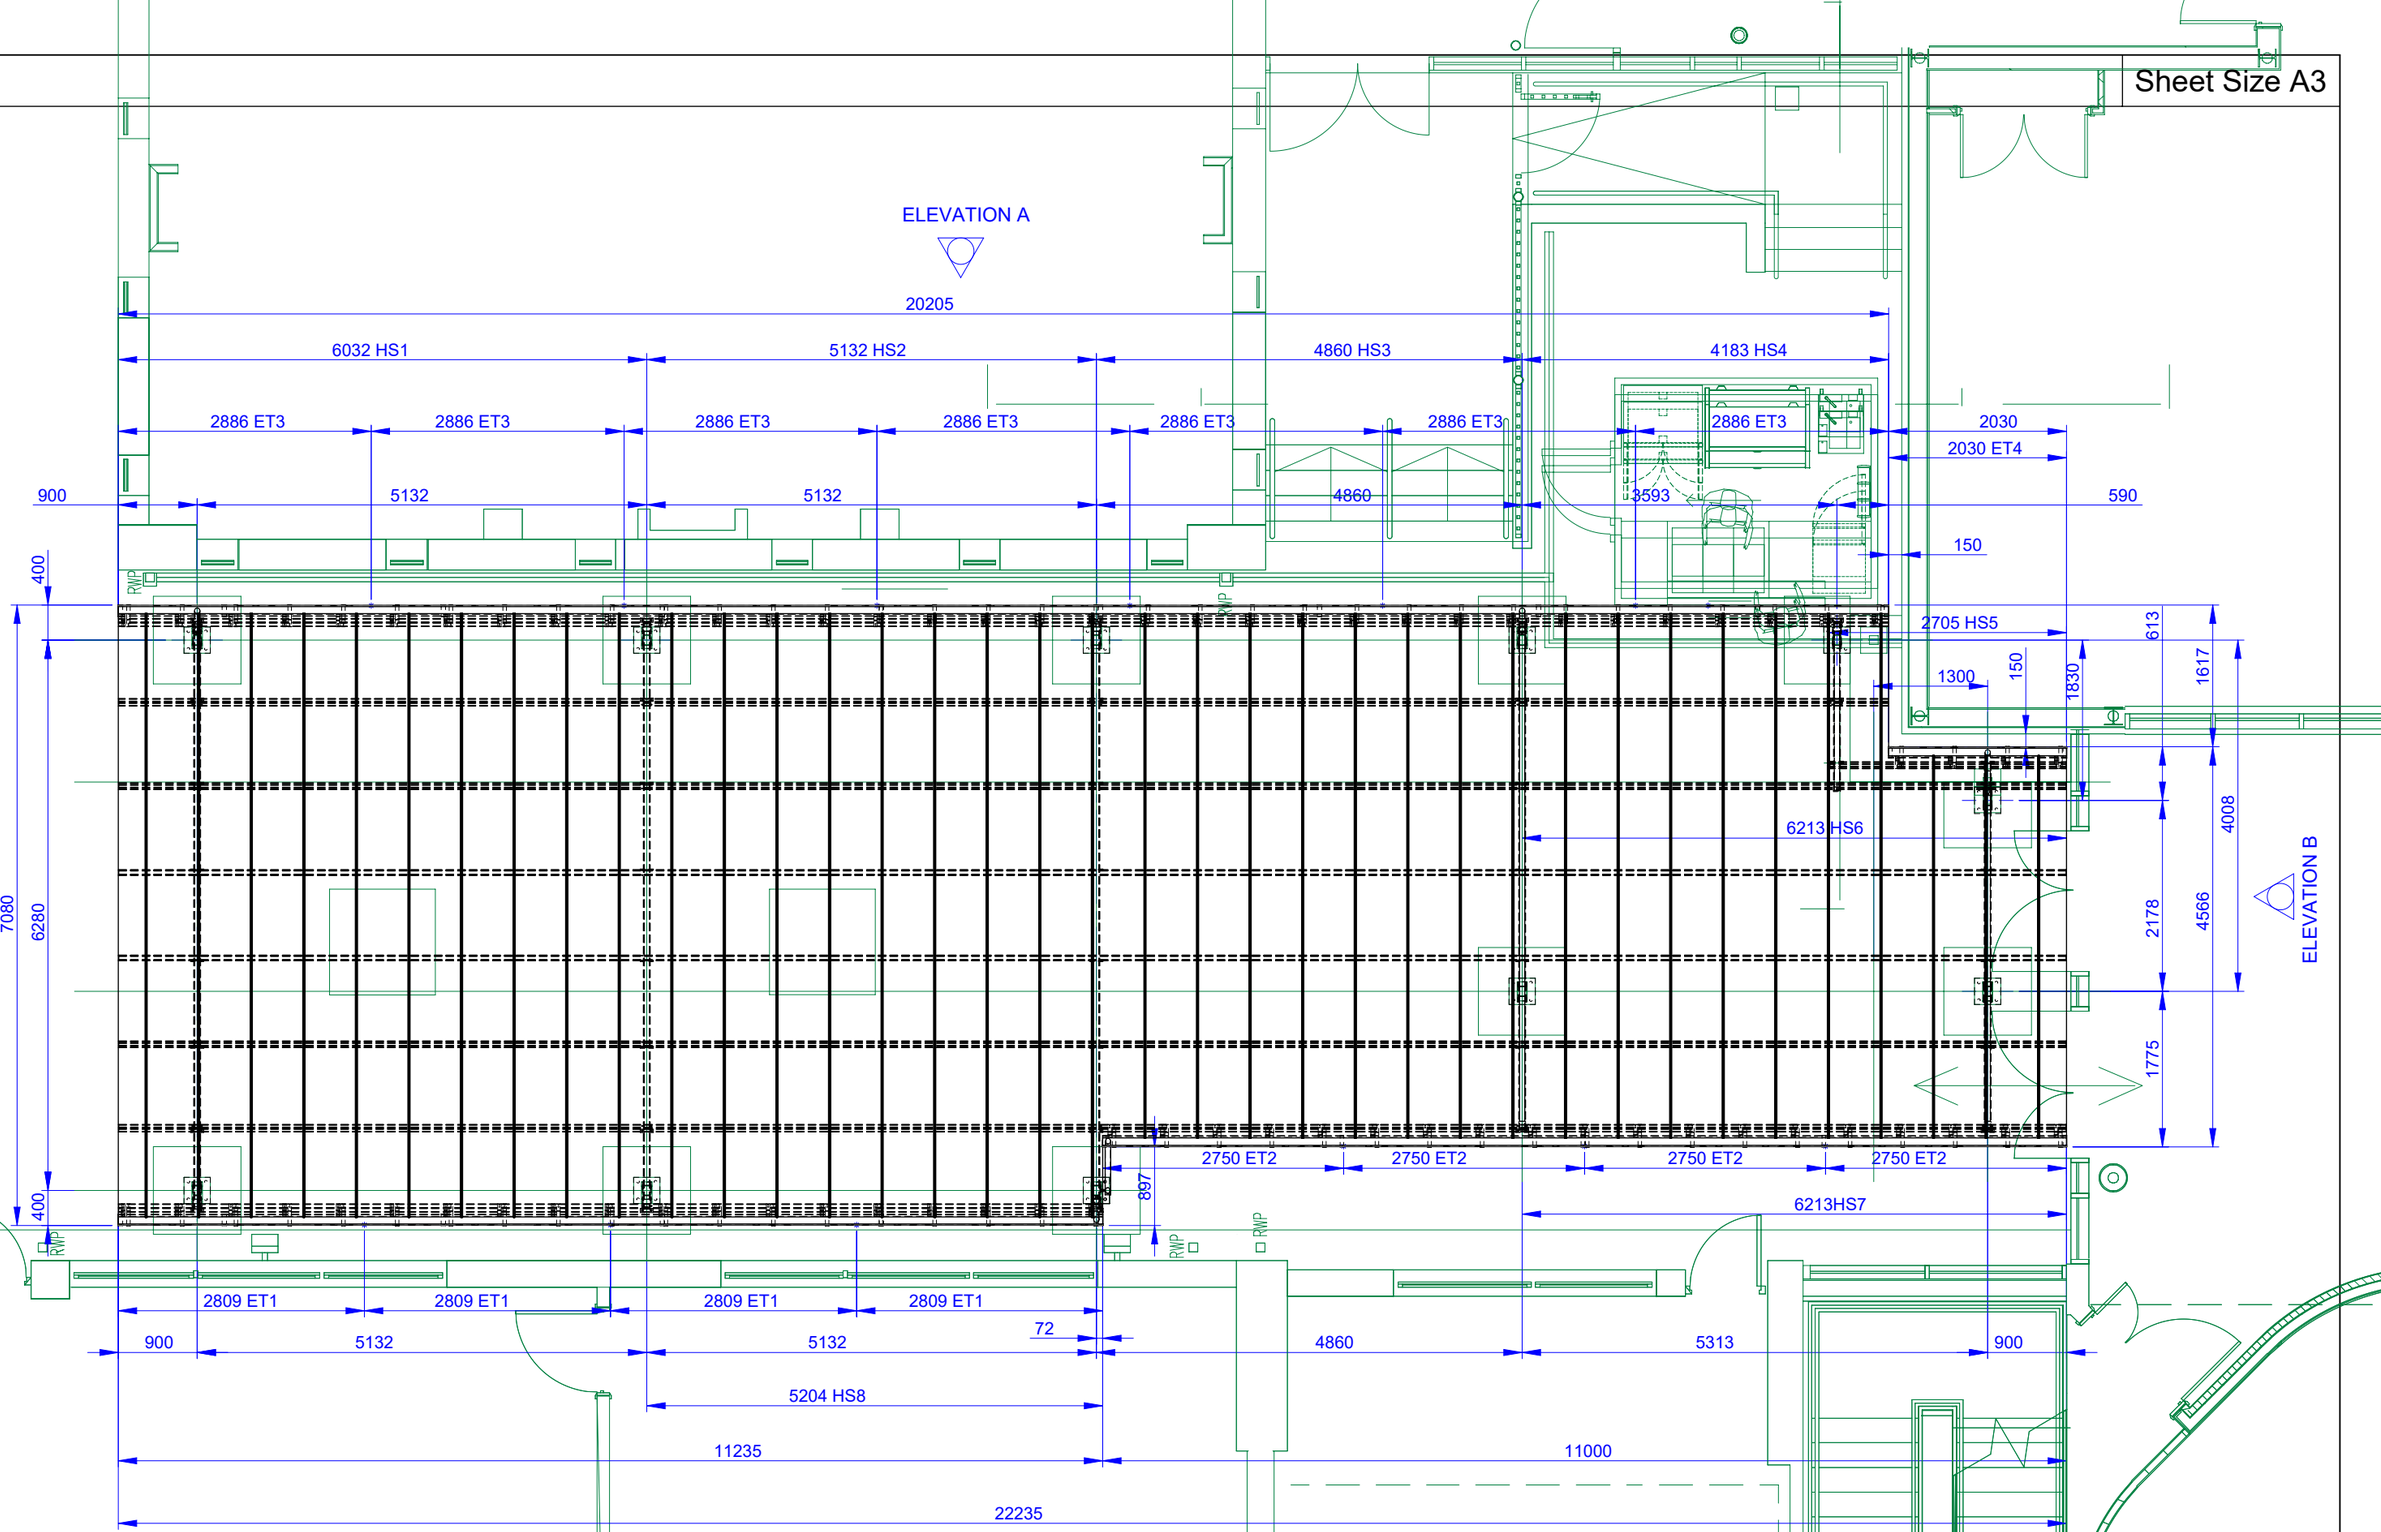


General Notes:

All Dimensions in mm - Do not scale from drawing - If in doubt ASK!

**This drawing is not to be used for set out without specific instructions from A & S.**
**All foundations are indicative only and will depend on site conditions.**
**Datum is normally inside floor level but this should be checked.**

| | | | |
|---|---|---|---|
| Project | Cardinal Langley High School | | |
| Date Issued | 18/08/2020 | Drawn By RJ | Ch'd By RP |
| Drg No. | CLHS-002A | Issue. E | Scale 1:70 |


A&S Landscape
March Way, Battlefield Enterprise Park
Shrewsbury - Shropshire - SY1 3JE
Telephone: 01743 444100
Email: sales@aandslandscape.com

**SETTING OUT**

Sheet Size A3

ELEVATION A

ELEVATION B

DATUM CENTRE OF GLAZING

RWP

4008

2178

0

2272

21385

16254

11122

6263

950

0

General Notes:

All Dimensions in mm - Do not scale from drawing - If in doubt ASK!

**This drawing is not to be used for set out without specific instructions from A & S.**
**All foundations are indicative only and will depend on site conditions.**
**Datum is normally inside floor level but this should be checked.**

| | | | |
|---|---|---|---|
| Project | Cardinal Langley High School | | |
| Date Issued | 18/08/2020 | Drawn By RJ | Ch'd By RP |
| Drg No. | CLHS-002B | Issue. E | Scale 1:70 |

A&S Landscape
March Way, Battlefield Enterprise Park
Shrewsbury - Shropshire - SY1 3JE
Telephone: 01743 444100
Email: sales@aandslandscape.com

**ELEVATION DIRECTION A** | Sheet Size A3

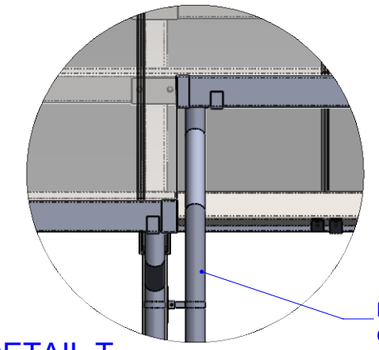


DETAIL T
SCALE 1 : 20

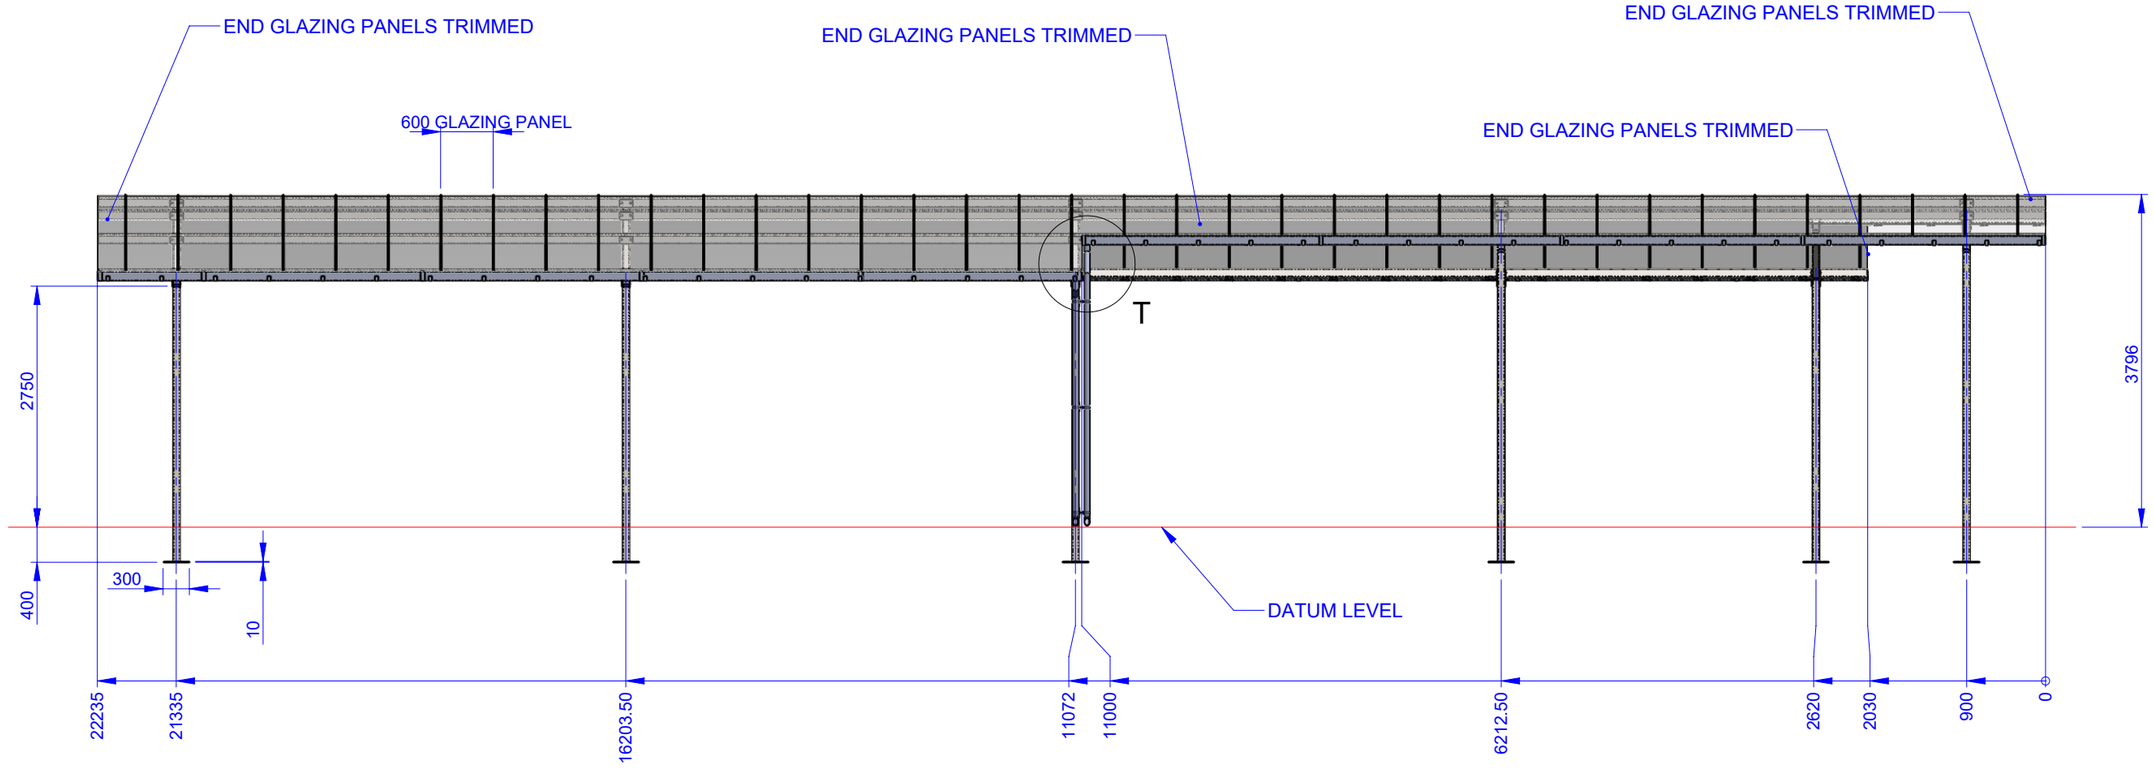


General Notes:

All Dimensions in mm - Do not scale from drawing - If in doubt ASK!

**This drawing is not to be used for set out without specific instructions from A & S.**
**All foundations are indicative only and will depend on site conditions.**
**Datum is normally inside floor level but this should be checked.**

| | | | |
|---|---|---|---|
| Project | Cardinal Langley High School | | |
| Date Issued | 18/08/2020 | Drawn By RJ | Ch'd By RP |
| Drg No. CLHS-003 | | Issue. E | Scale 1:70 |

A&S Landscape
March Way, Battlefield Enterprise Park
Shrewsbury - Shropshire - SY1 3JE
Telephone: 01743 444100
Email: sales@aandslandscape.com

**ELEVATION B** | Sheet Size A3

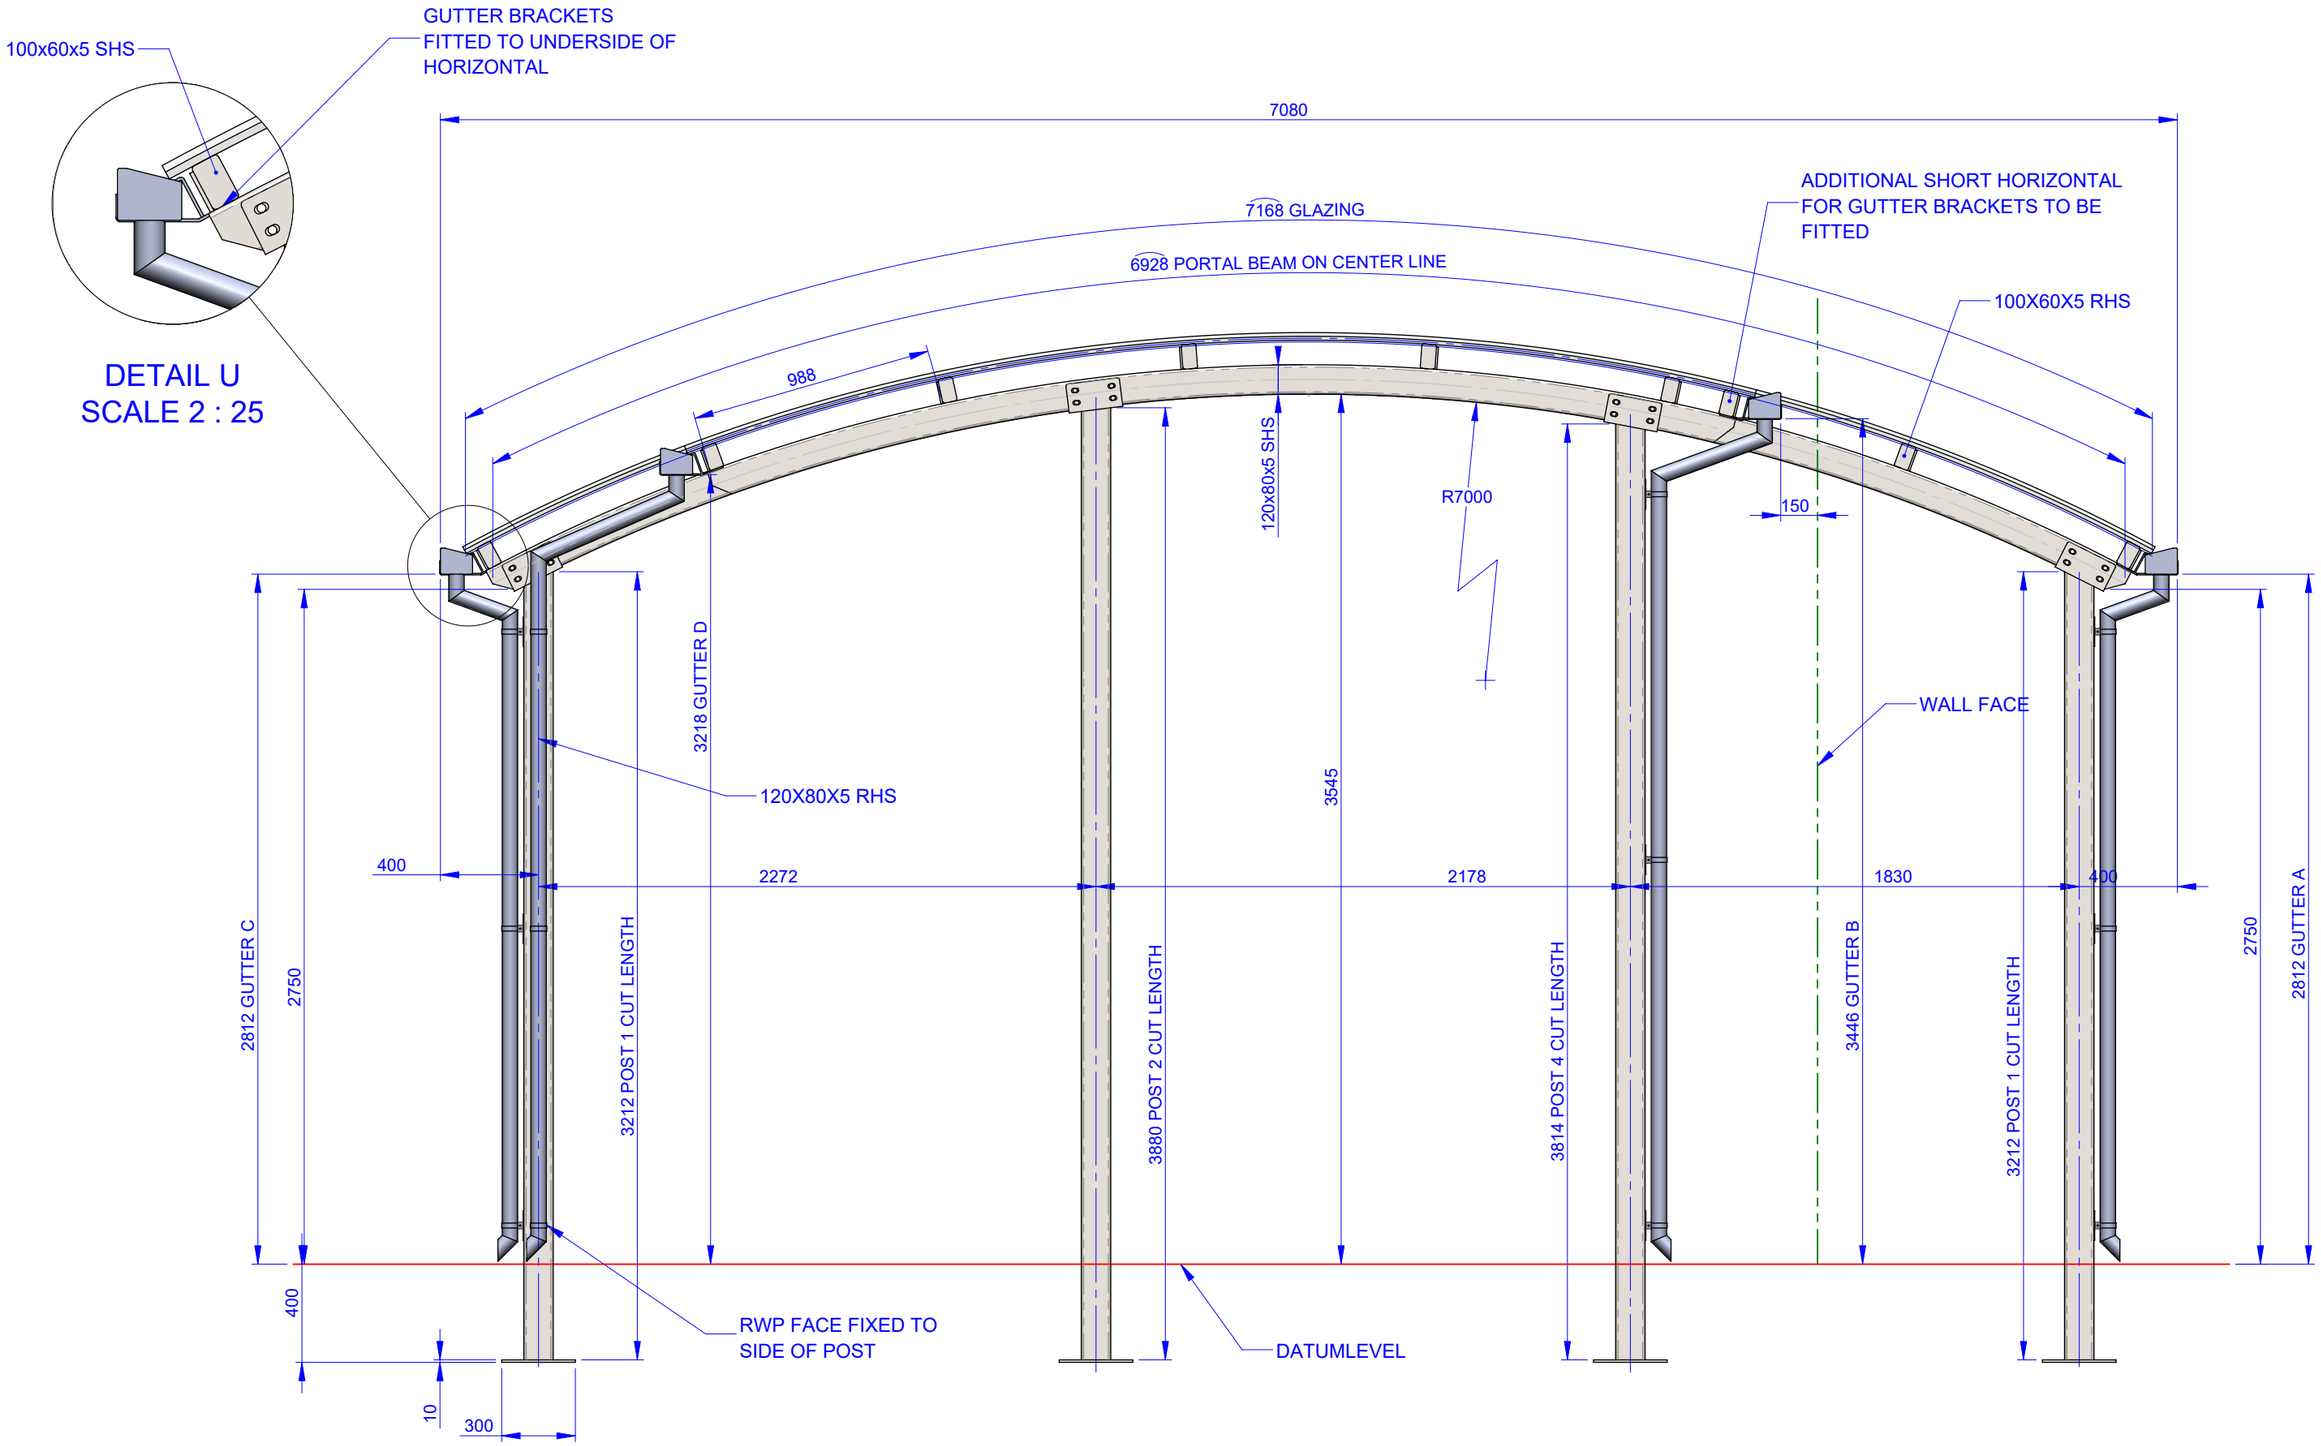


General Notes:

All Dimensions in mm - Do not scale from drawing - If in doubt ASK!

**This drawing is not to be used for set out without specific instructions from A & S.**
**All foundations are indicative only and will depend on site conditions.**
**Datum is normally inside floor level but this should be checked.**

| | | | |
|---|---|---|---|
| Project | Cardinal Langley High School | | |
| Date Issued | 18/08/2020 | Drawn By RJ | Ch'd By RP |
| Drg No. | CLHS-004 | Issue. E | Scale 1:25 |


A&S Landscape
March Way, Battlefield Enterprise Park
Shrewsbury - Shropshire - SY1 3JE
Telephone: 01743 444100
Email: sales@aandslandscape.com