


This drawing is protected by copyright and the information contained therein is the property of William McCall.
The drawing must not be copied and the information contained therein may not be used or disclosed without written permission of and in the manner permitted by William McCall.

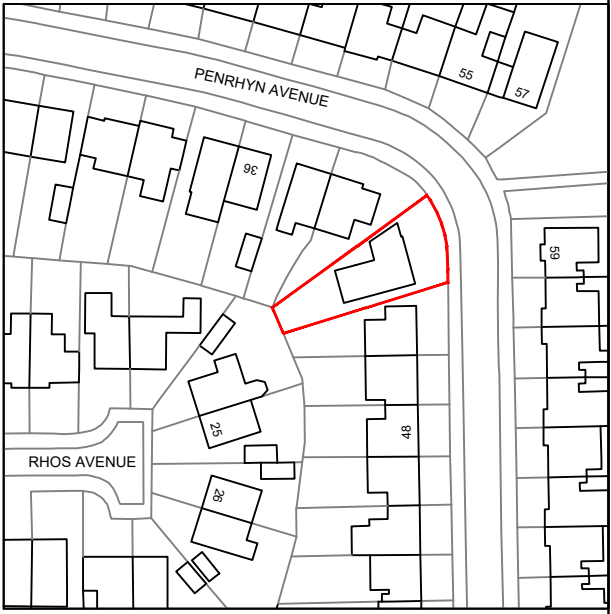

Location Plan (1:1250)



Scale 1:200@ A3



Stage :- **Householder Planning Drawing**

Project Title :- Proposed Single Storey Side Extension

Drawing Title :- Existing Site & Location Plan

Client :- Ms Lee

Drwg No :- 07/23/72	3 of 4	Date :- July '23	Rev :-
------------------------	--------	---------------------	--------

Scale :- 1:200 & 1:1250@A3	Drawn:- SCM	Checked :-
-------------------------------	----------------	------------

Site Address :- 42 Penrhyn Avenue
Middleton
Rochdale
M24 1EQ

The Old Post Room
34 Chew Valley Road
Greenfield
Saddleworth
OL3 7DA
Tel: 01457 871202
www.william-mccall.com | enquiries@william-mccall.com



Architectural Services



enquiries@labc.gov.uk