PROPOSED SIDE ELEVATION

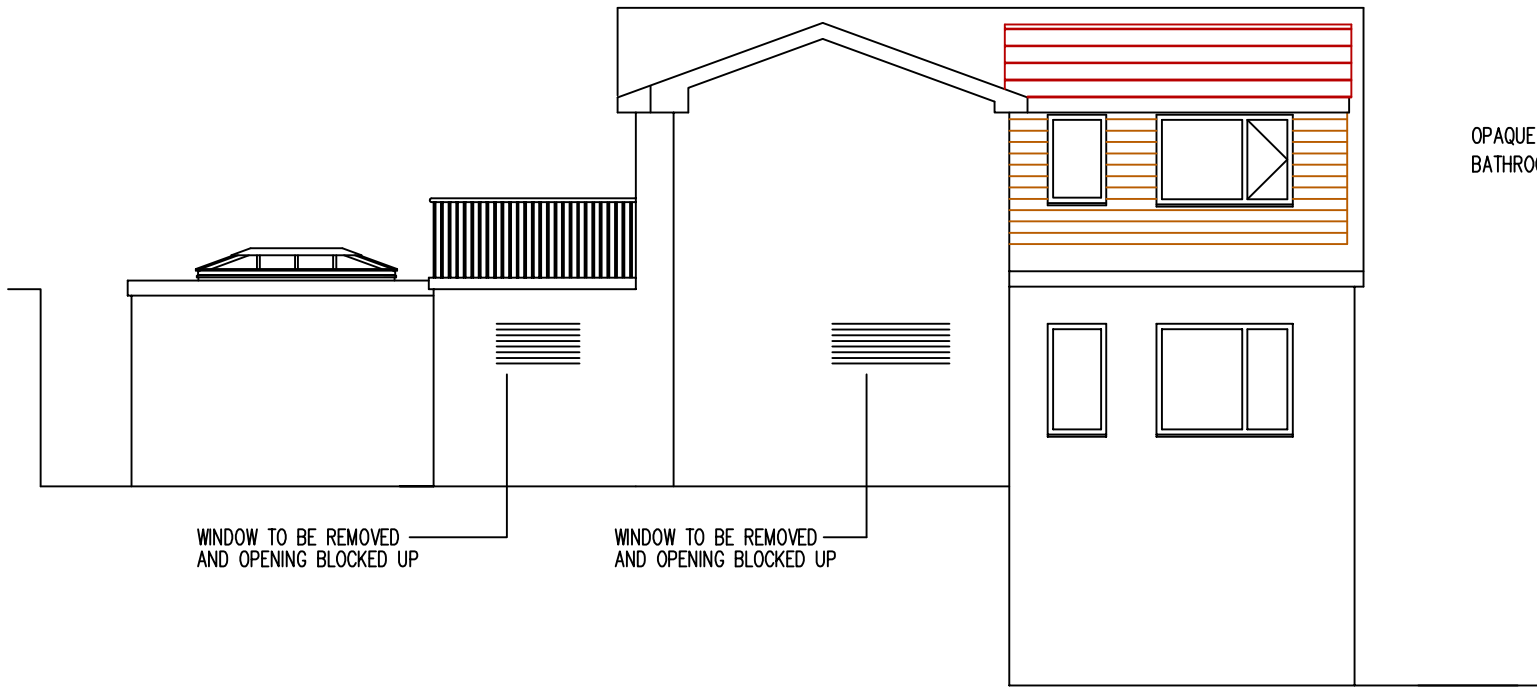

PROPOSED SIDE ELEVATION

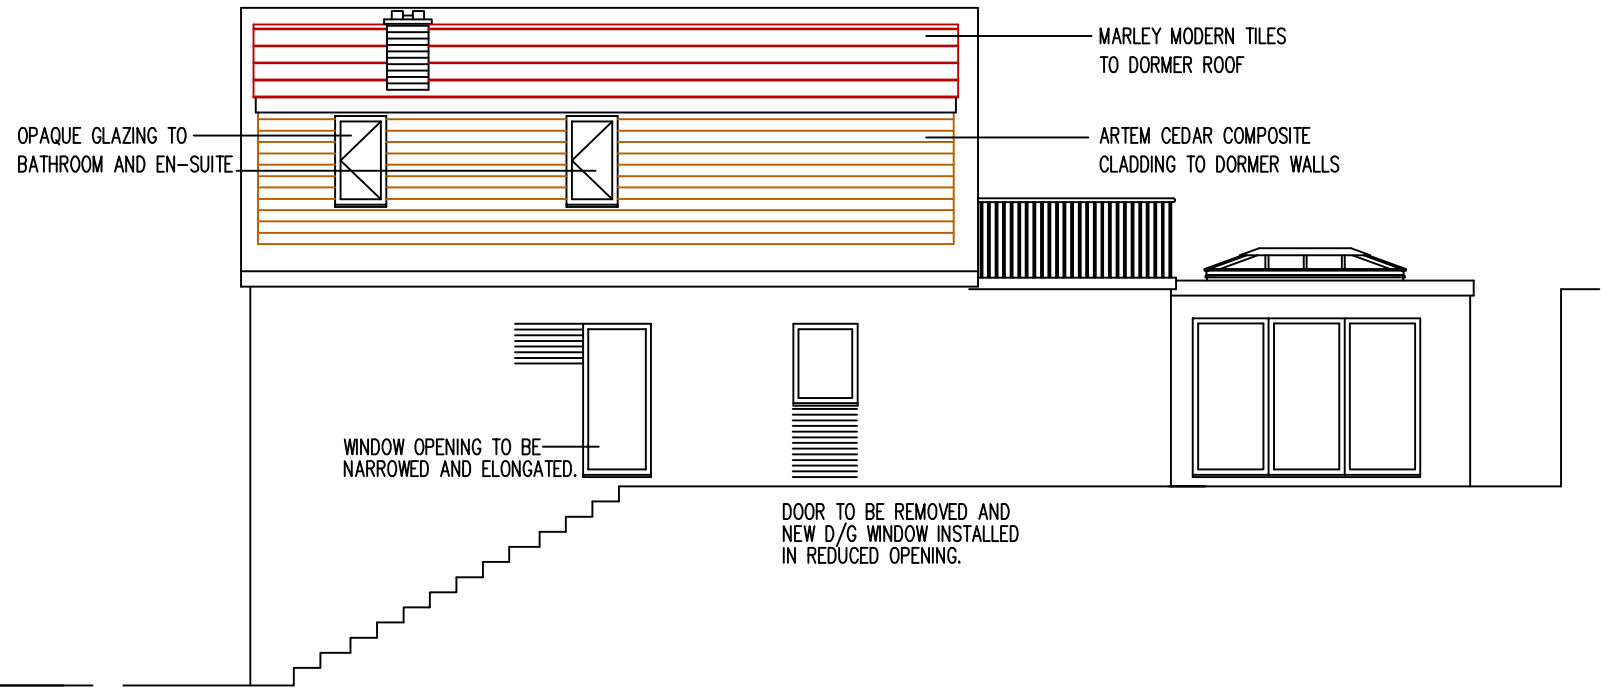

PROPOSED FRONT ELEVATION

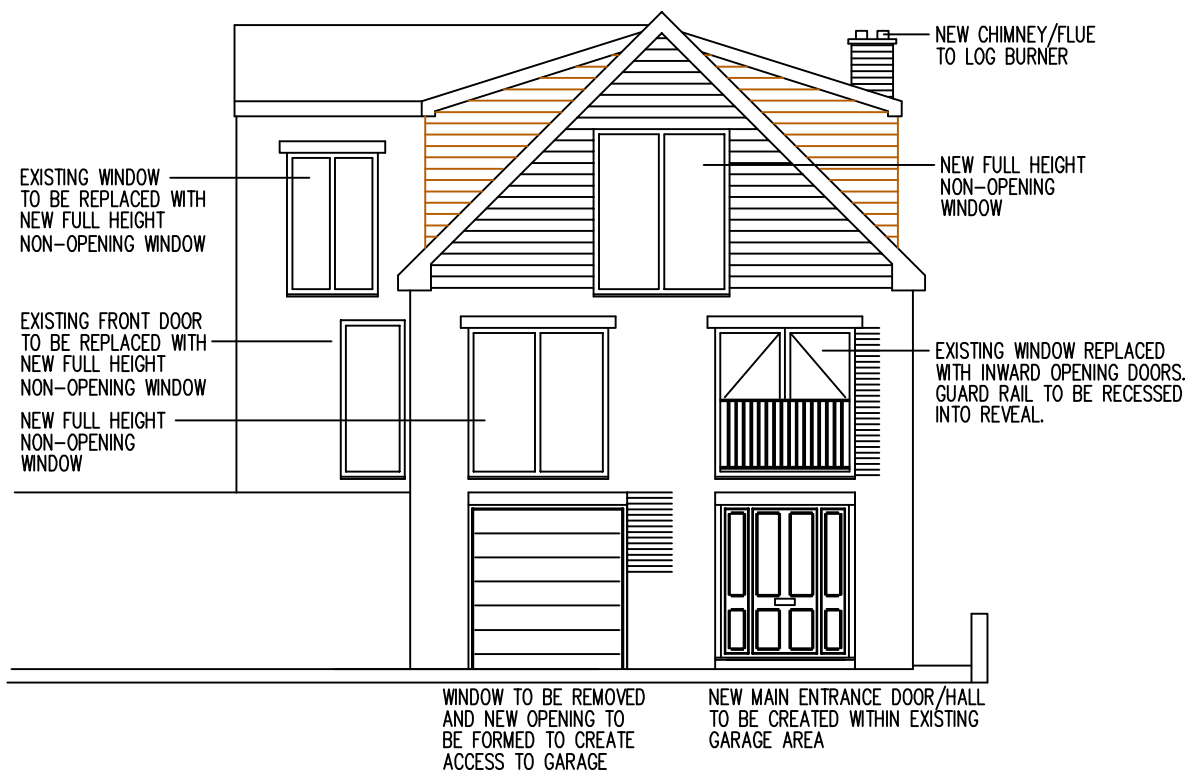

PROJECT:	EXTERNAL ALTERATIONS TO		
ADDRESS:	141 DEWHIRST ROAD ROCHDALE OL12 9TX		
DRAWING:	04B/PA – PROPOSED		
SCALE	1:100 @ A3	DATE	16:01:2019