



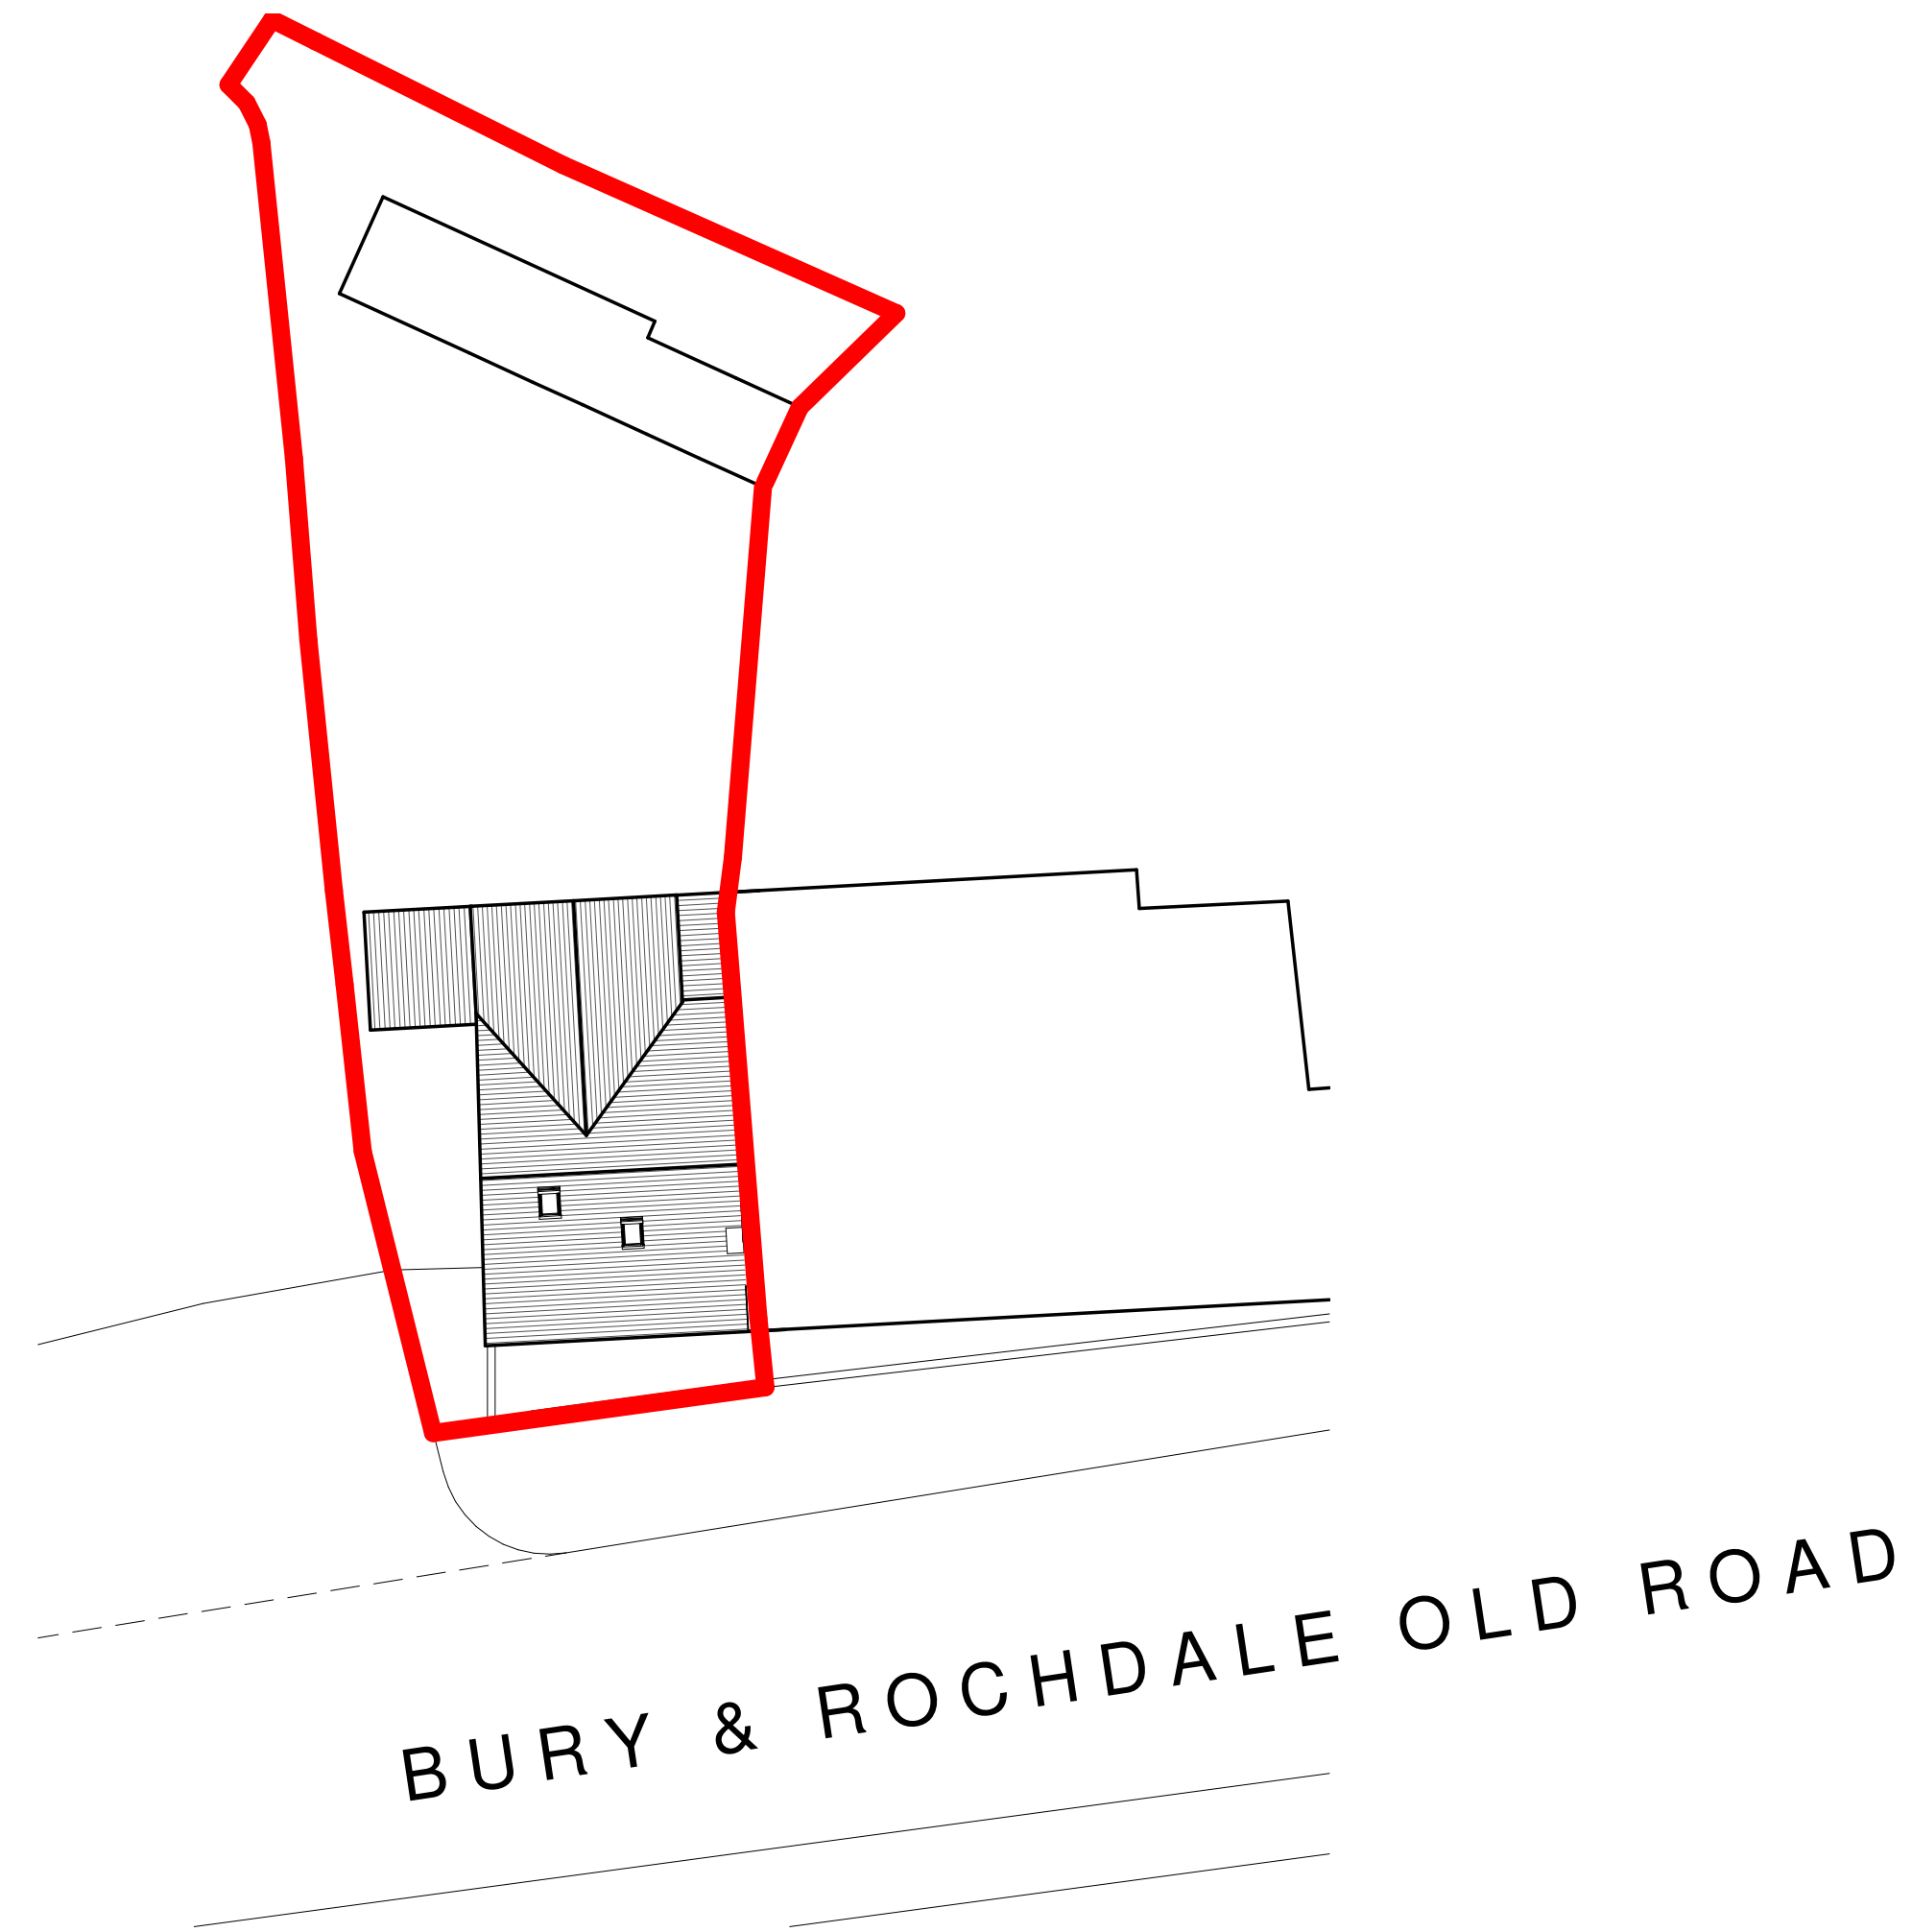

1 | PROPOSED SITE PLAN
1 : 200

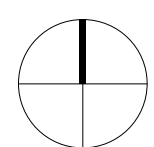

0m 2m 4m 6m 8m

CDM REGULATIONS 2015. All current drawings and specifications for the project must be read in conjunction with the Designer's Hazard and Environment Assessment Record. All intellectual property rights reserved.

Designed with reference to the surveys, information and reports listed:
Ordnance Survey Promap, Licence number 100022432

James Kelly Architects Ltd t/a Solid Void – 16 Woolfenden Way, Wardle, OL12 9SS
Tel: 07949448088 – Email: solidvoid@outlook.com – Web: www.solidvoid.co.uk -
Company No. 08545034

Rev	Date	Description
-	15/11/22	First Issue
A	23/12/22	Site Plan revised to 1:200

Dwn	Ckd	Drawn	JK
		Checked	EM
		Date	NOV 22
		Scale @ A1	1 : 200

65 Bury & R'dale Old Road
Proposed Site Plan

BOR-SVA-ZZ-ZZ-DR-A-2002
REV A
PLANNING

SOLIDVOID