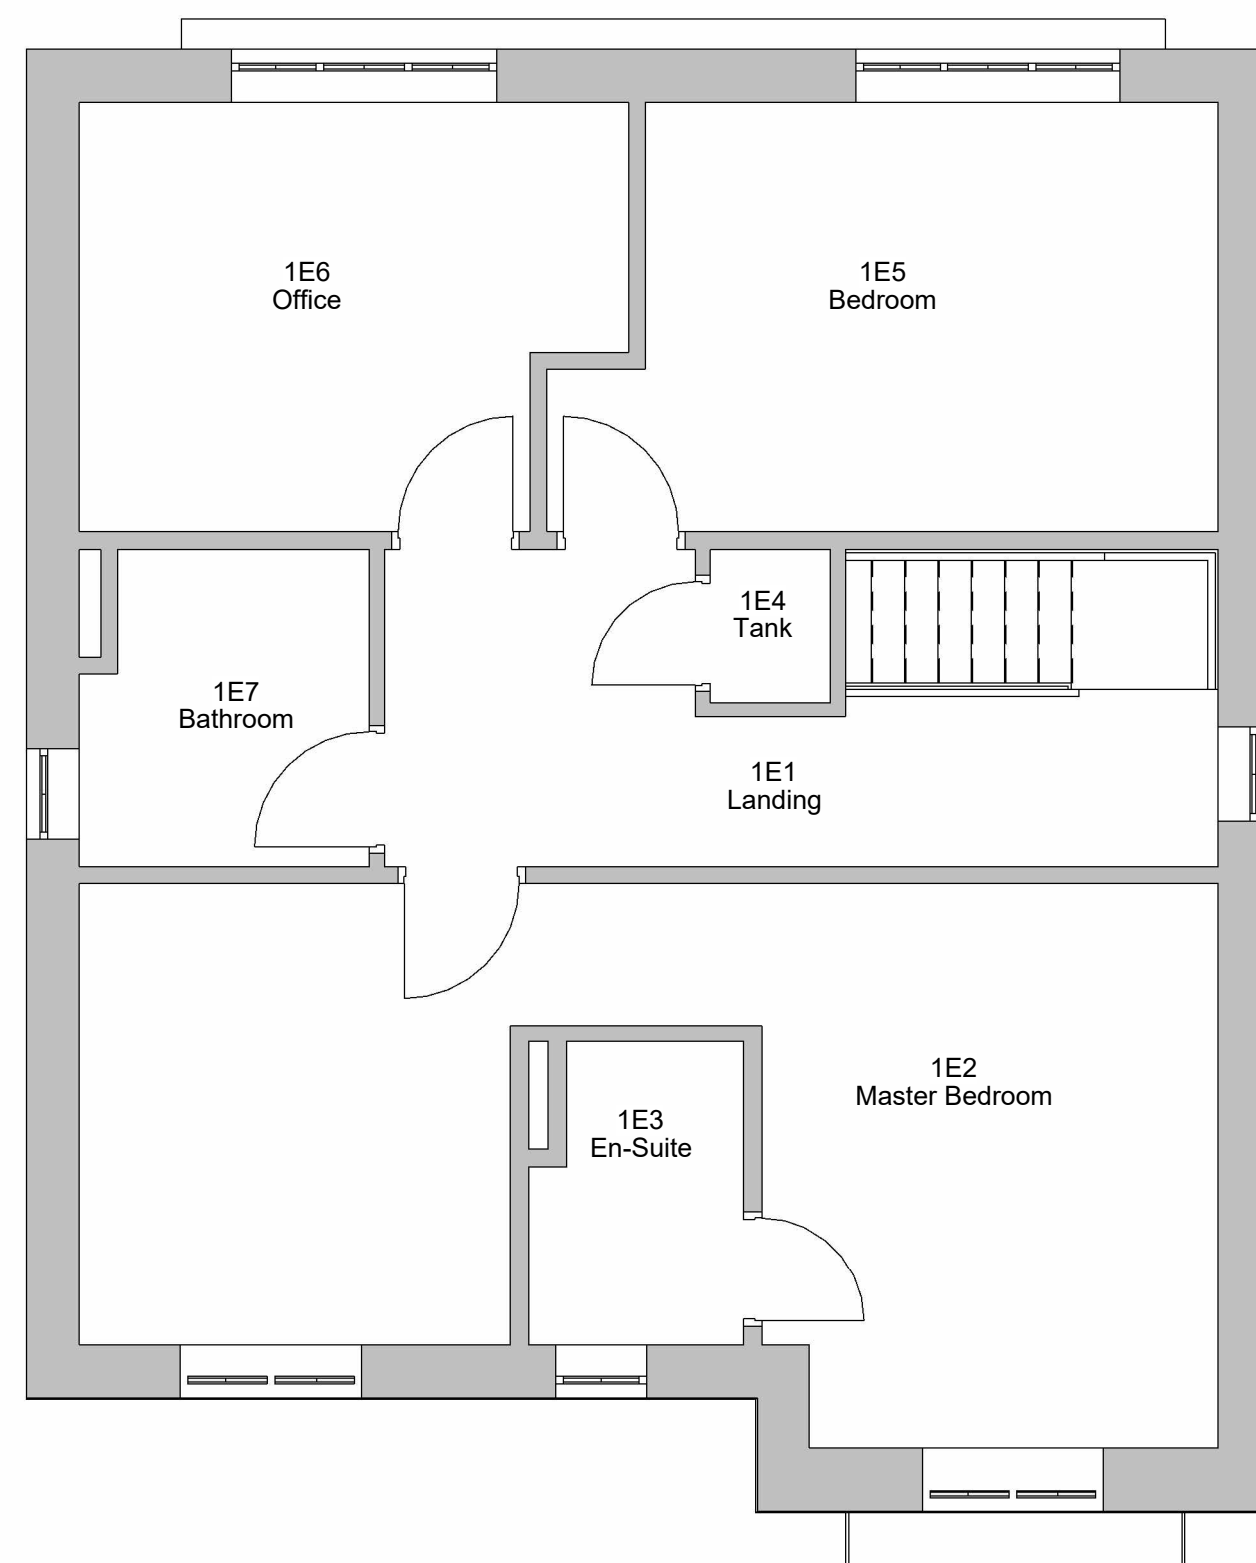
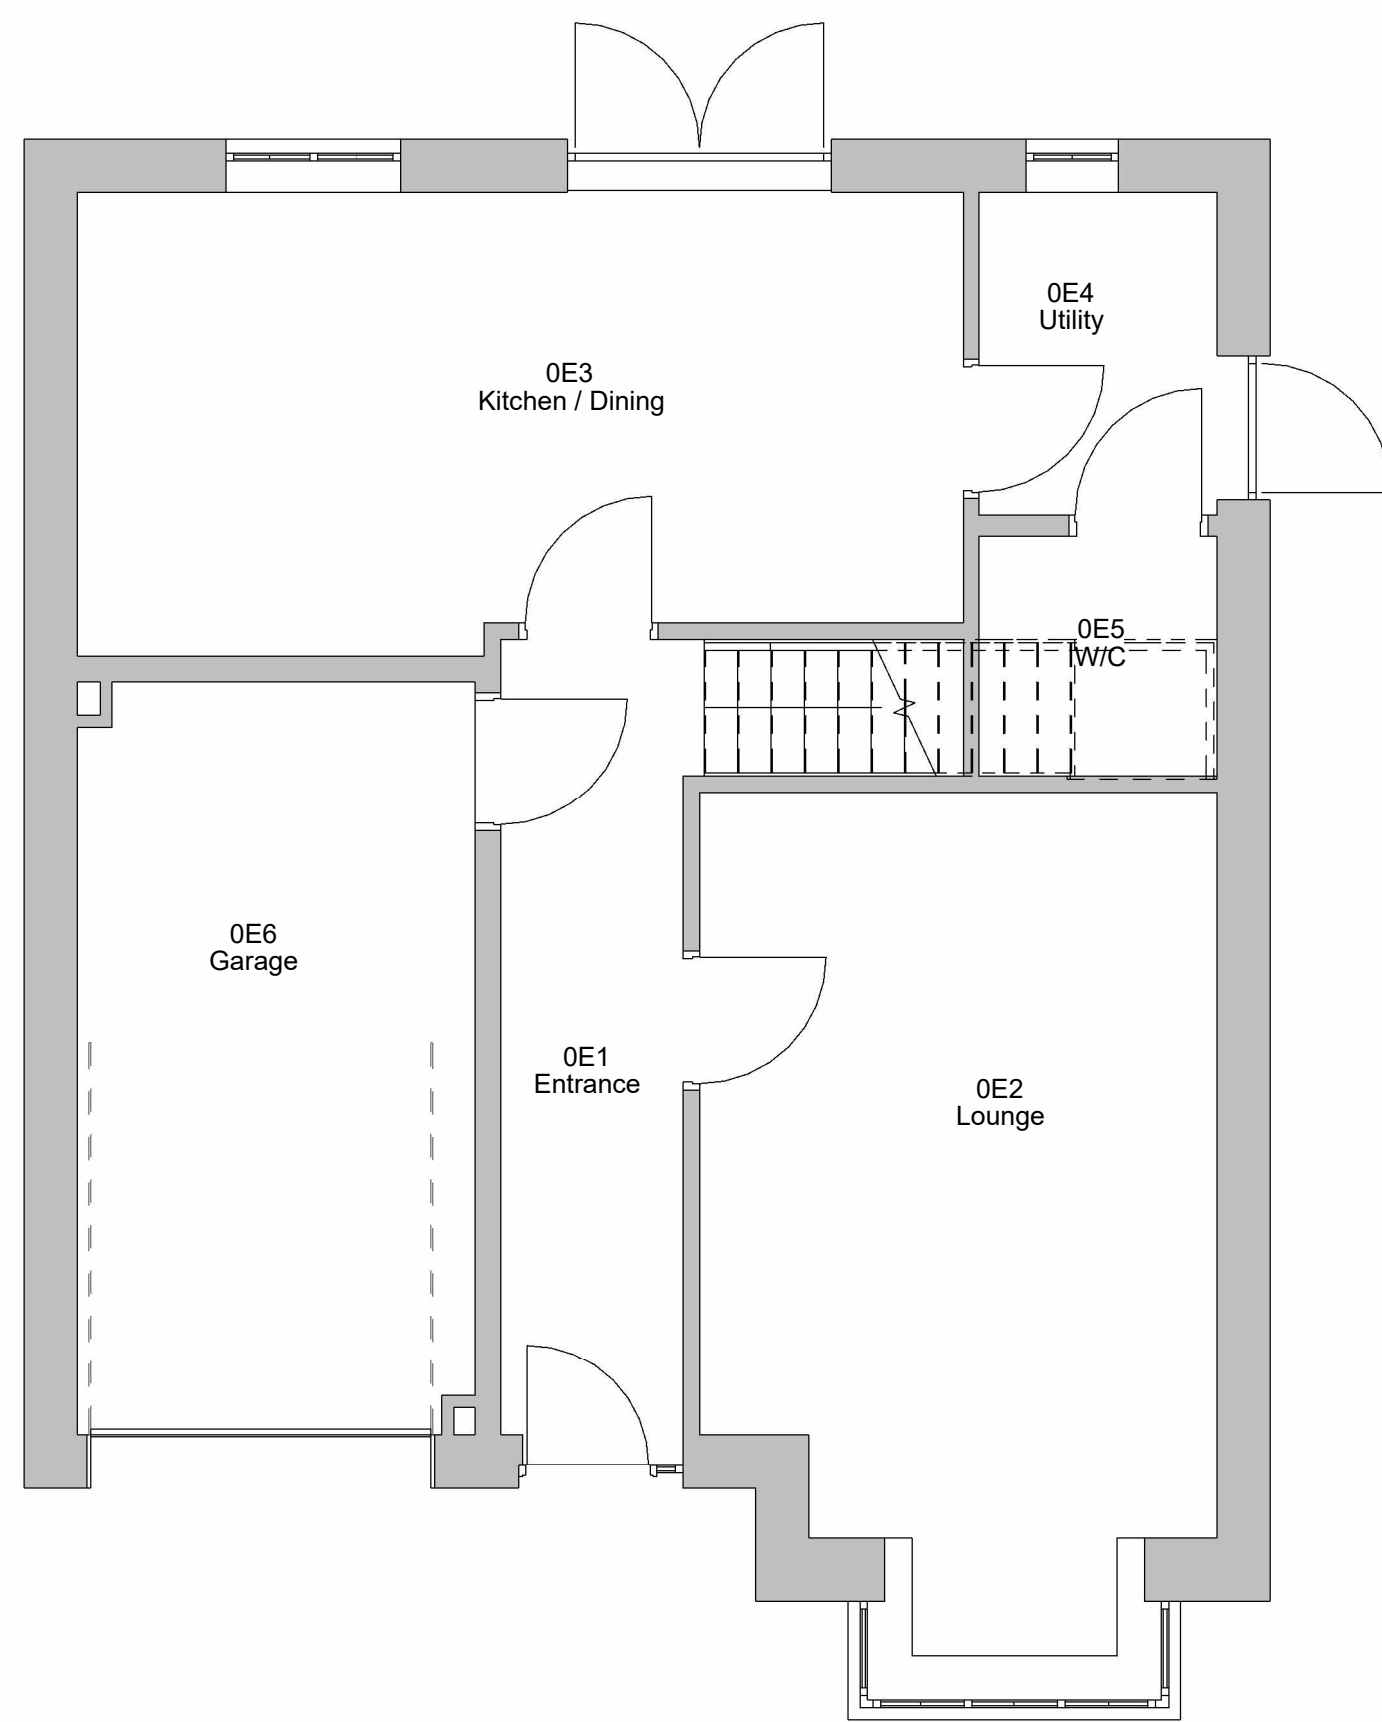
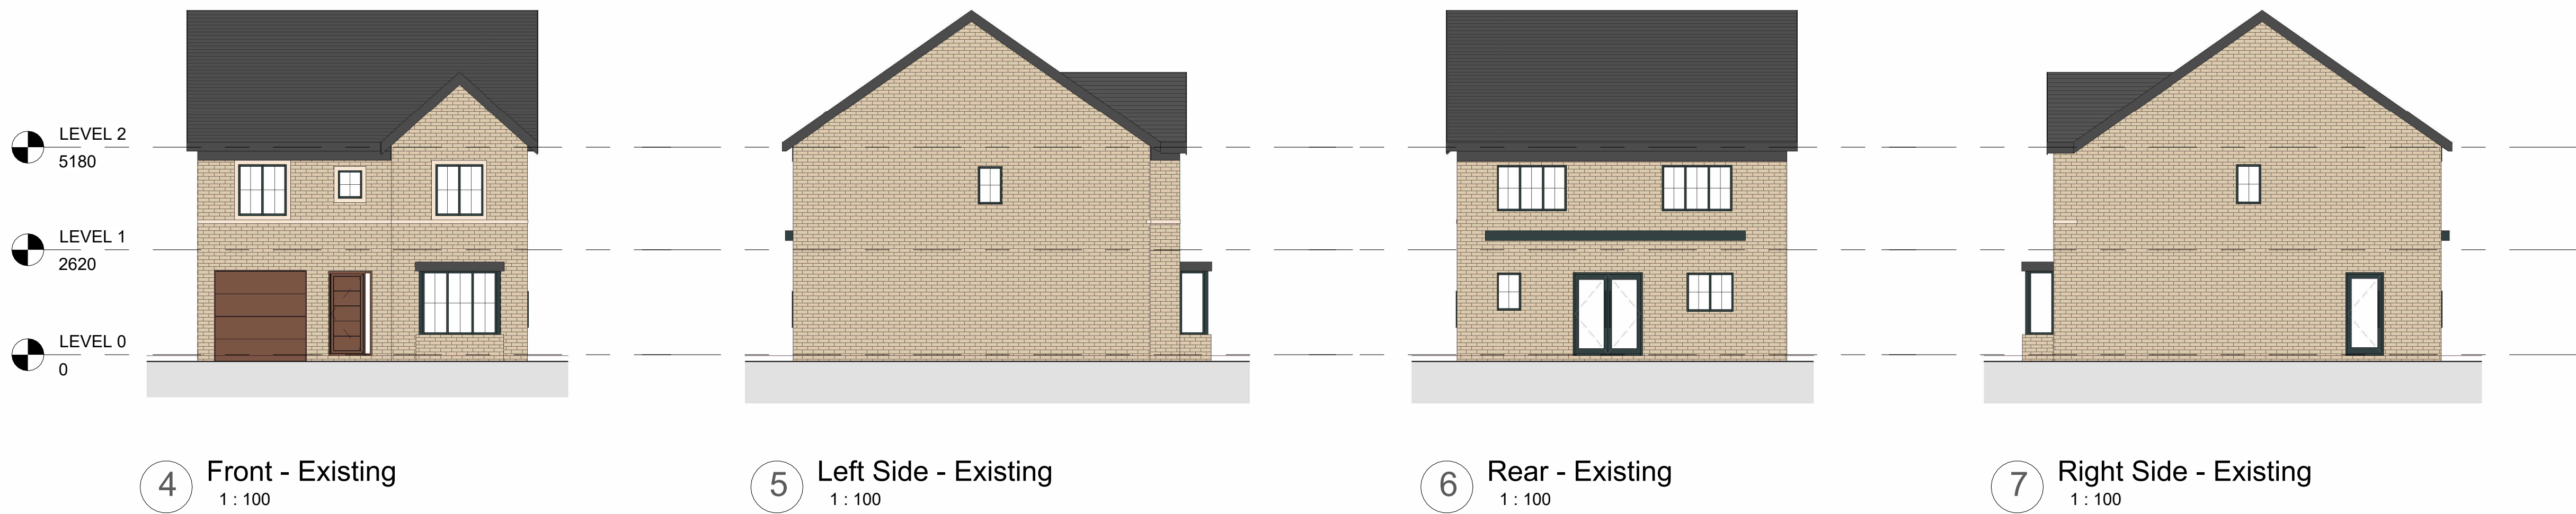


Notes:

Sample Notes

REV	DESCRIPTION	BY	DATE
STATUS: DESIGN			

14 Wickentree Holt
Norden
Rochdale
OL127PQ
07718789769
Thomasbpindlebury@gmail.com

CLIENT:	David Crowe
ARCHITECT:	

SITE:	31 Field View Lane		
TITLE:	Existing Plans and Elevations		
SCALE AT A1:	DATE:	DRAWN:	CHECKED:
As indicated	12/04/2023	TP	TP
PROJECT NO:	DRAWING NO:	REVISION:	
TP005	002		