



190 Spotland Road
Rochdale

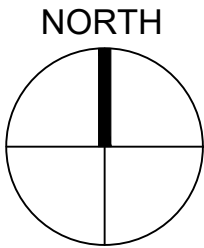

PROPOSED SITE PLAN

scale 1 - 125


X

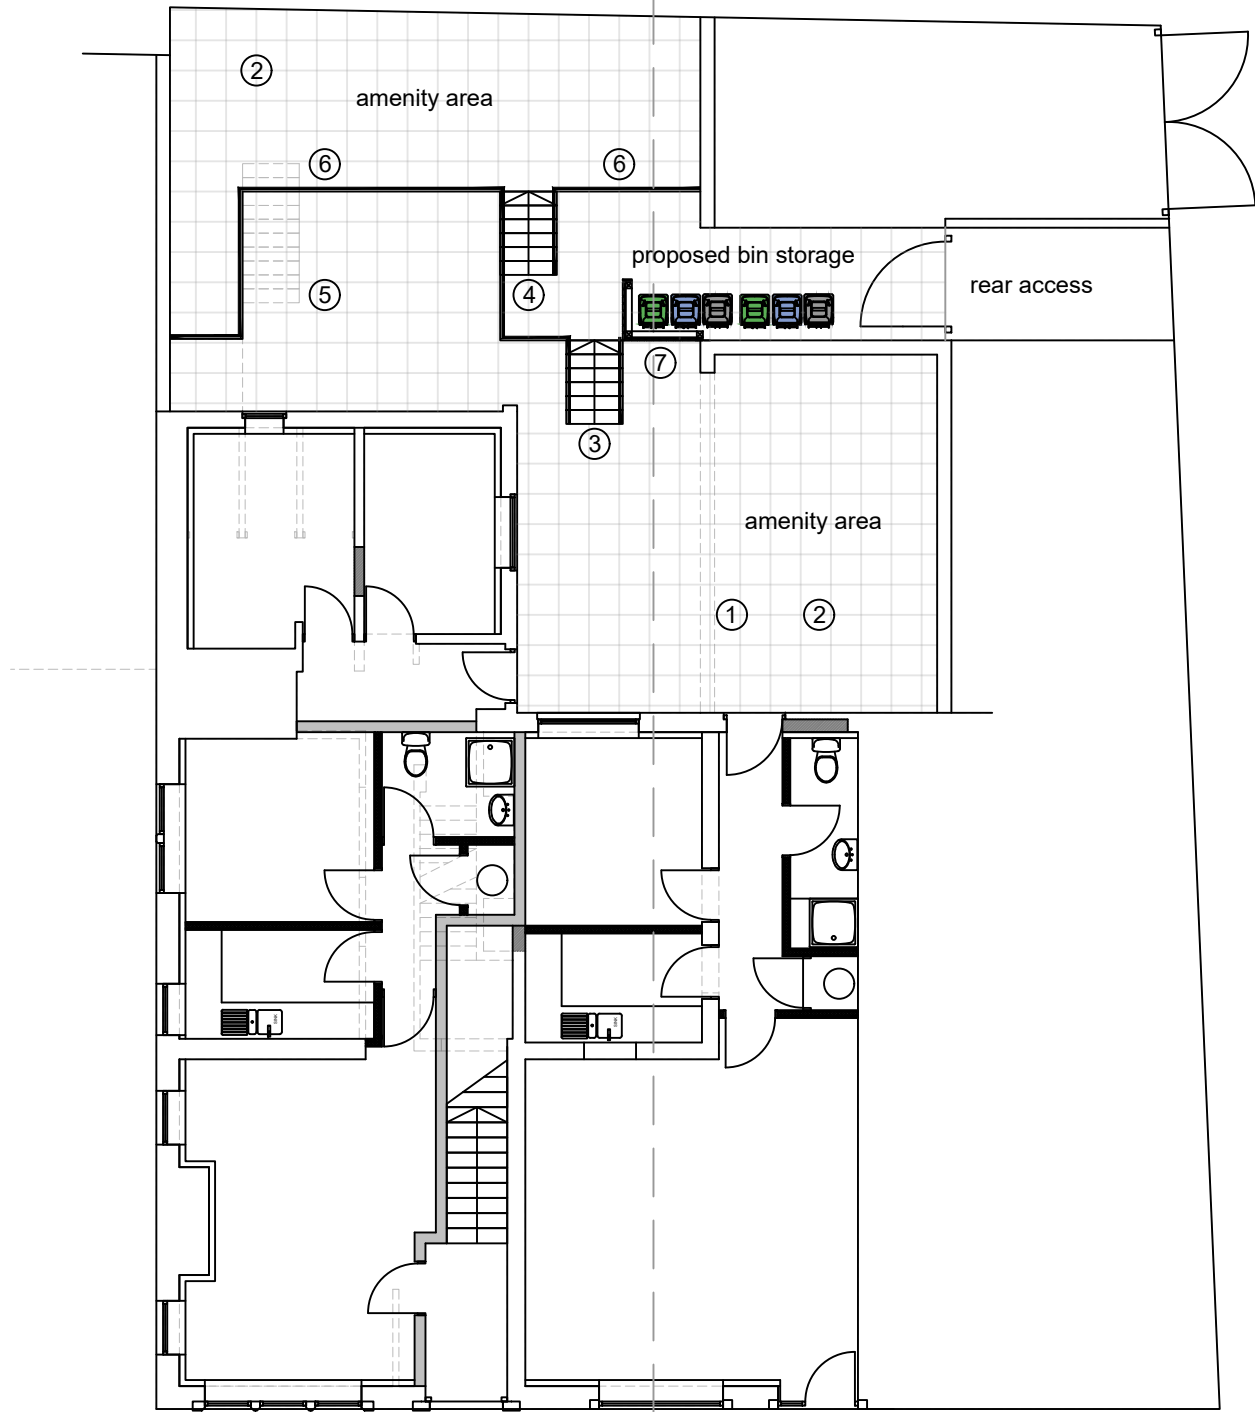

X

Notes

- 1. Existing wall to be removed
- 2. Existing surfacing to be made good / paved
- 3. Existing steps to be repaired; handrail to be provided both sides
- 4. New steps to be formed to upper level; handrail to be provided both sides
- 5. Existing redundant steps to be removed; finishes to be made good
- 6. Existing retaining walls to be repaired and leveled; metal railings 1100mm high to be provided to perimeter
- 7. Bin store screen to be formed in treated hit and miss fencing

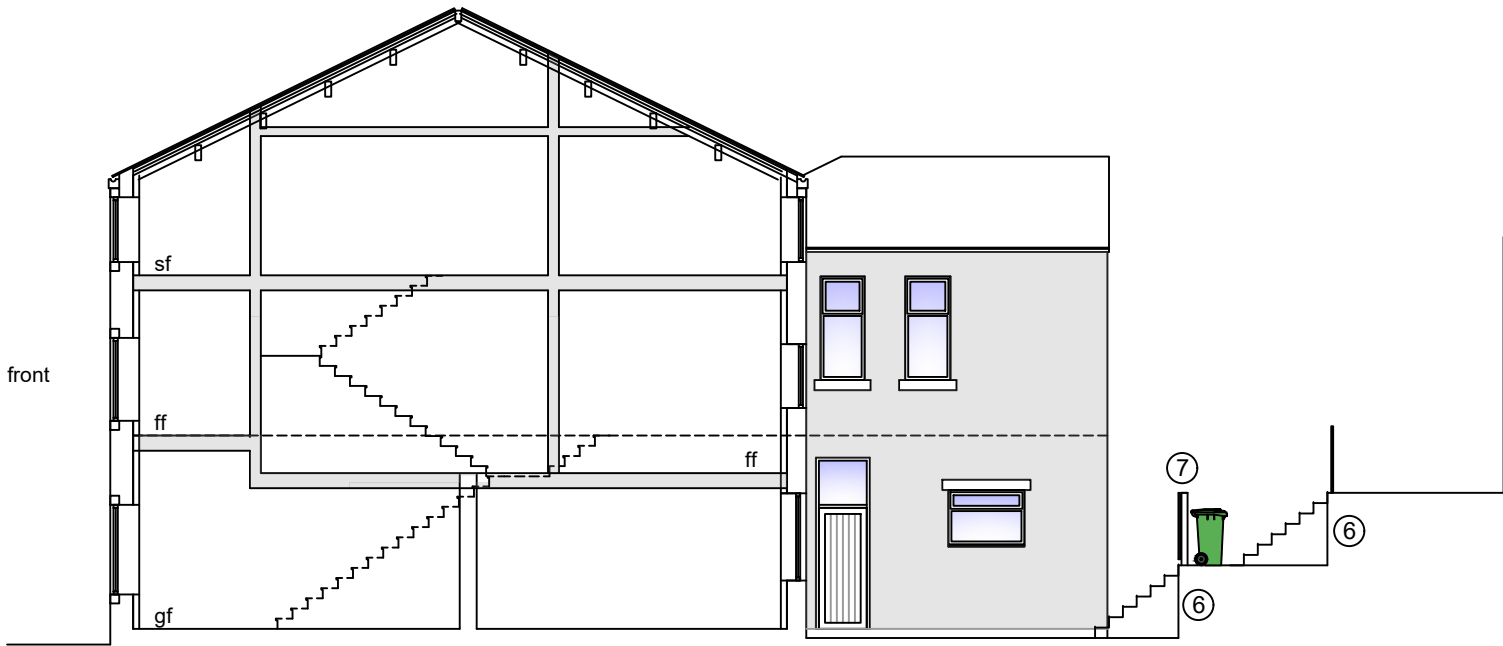

PROPOSED CROSS SECTION XX

scale 1 - 125